




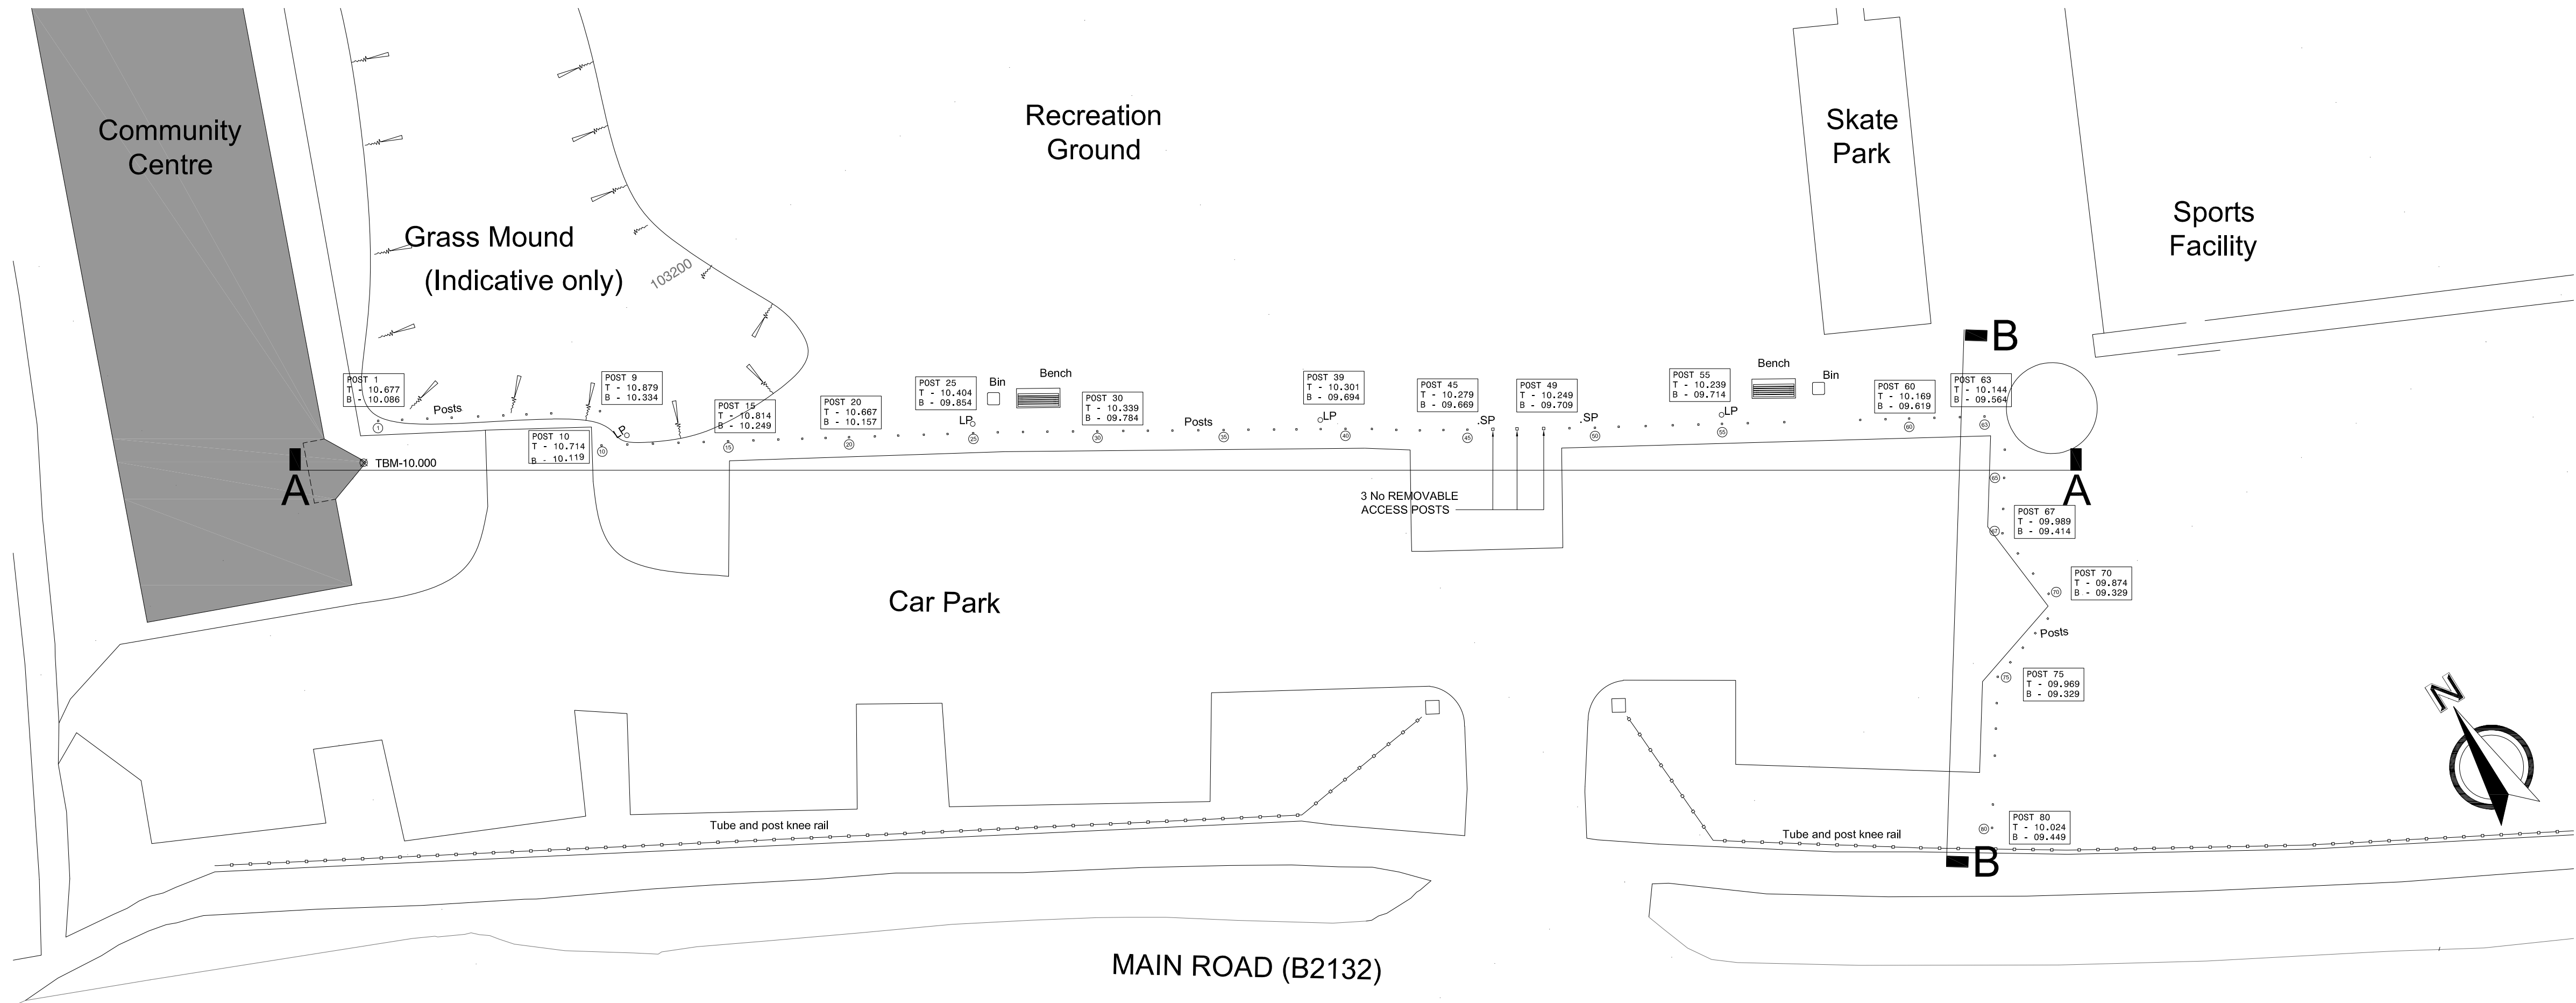


EXISTING SITE PLAN
Scale 1:200

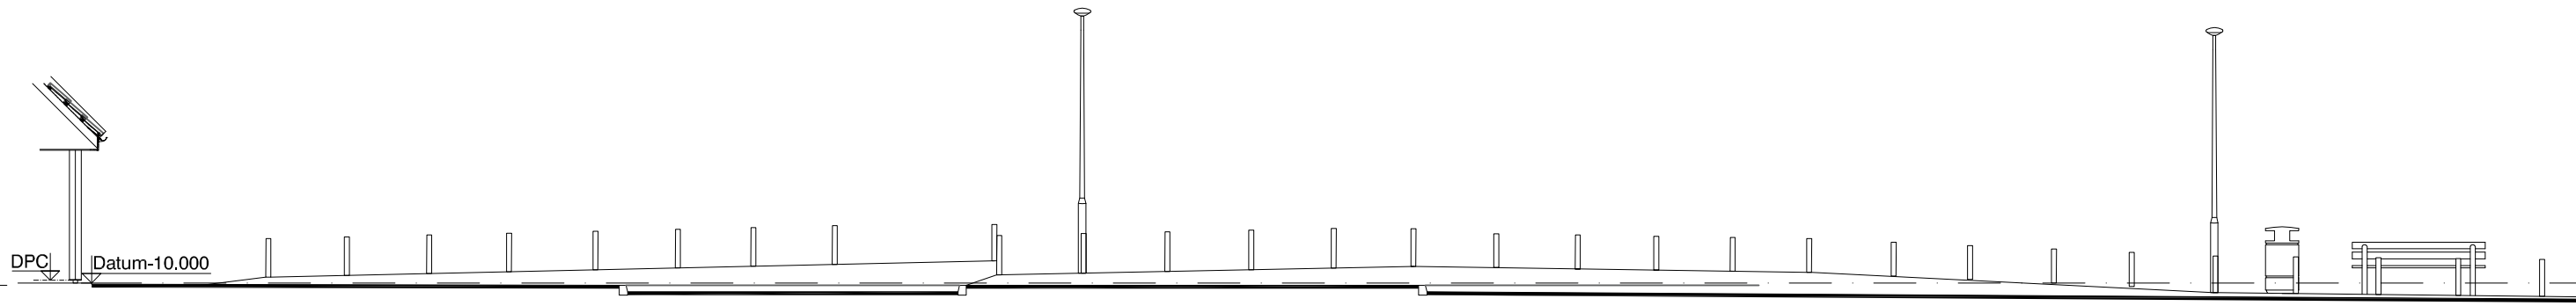

EXISTING ELEVATION A-A
Scale 1:100

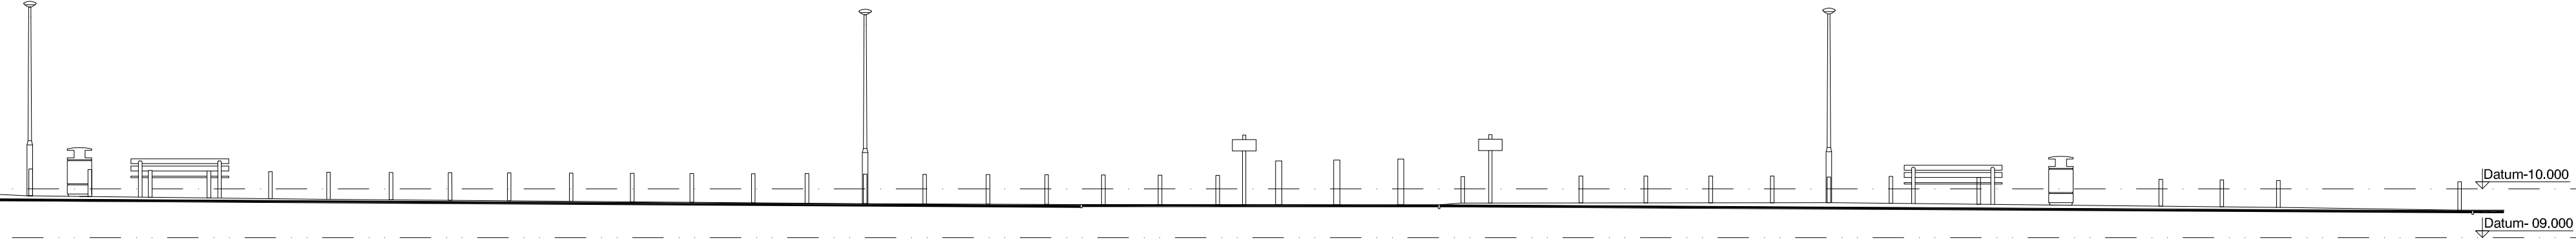


EXISTING ELEVATION A-A CONTINUED
Scale 1:100

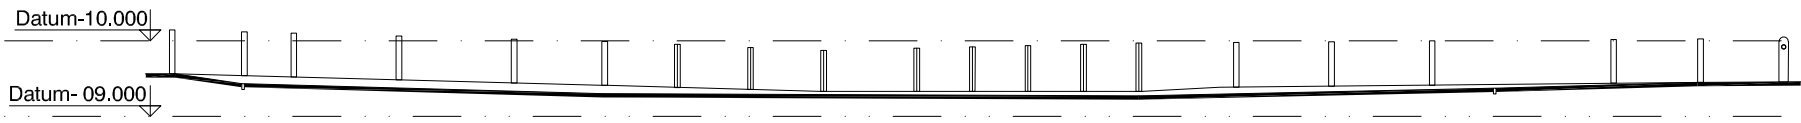


EXISTING ELEVATION B-B
Scale 1:100

- NOTES:
1. Do not scale this drawing except for Planning purposes.
 2. Use figured dimensions only.
 3. All dimensions must be checked on site by the contractor prior to commencement of work.
 4. All construction details are indicative and are to be checked and confirmed on site and any divergence's are to be agreed with the Contract Administrator.
 5. This drawing is the copyright of ACB Architectural Services

Ordnance Survey, (c) Crown Copyright 2019.
All rights reserved. Licence number 100022432

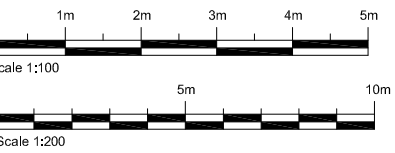

Revisions

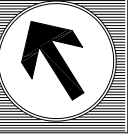				ACB ARCHITECTURAL SERVICES 23 ELCOMBE CLOSE BRACKLESHAM BAY CHICHESTER WEST SUSSEX PO20 8QZ ☎07870487367 ✉andy.beil@virgin.net	
Site King George's V Recreation Field Main Road Yapton Arundel BN180ET					
Title NEW SECURITY EARTH BUND SITE PLAN AND ELEVATIONS AS EXISTING					
Status PLANNING					 NORTH
Scale	1:200 - 1:100	@A1	drawn by	ACB	
Date	December 2019	checked			
Drawing Number			0109-02		