






Front Elevation Proposed (North)
Scale 1:100

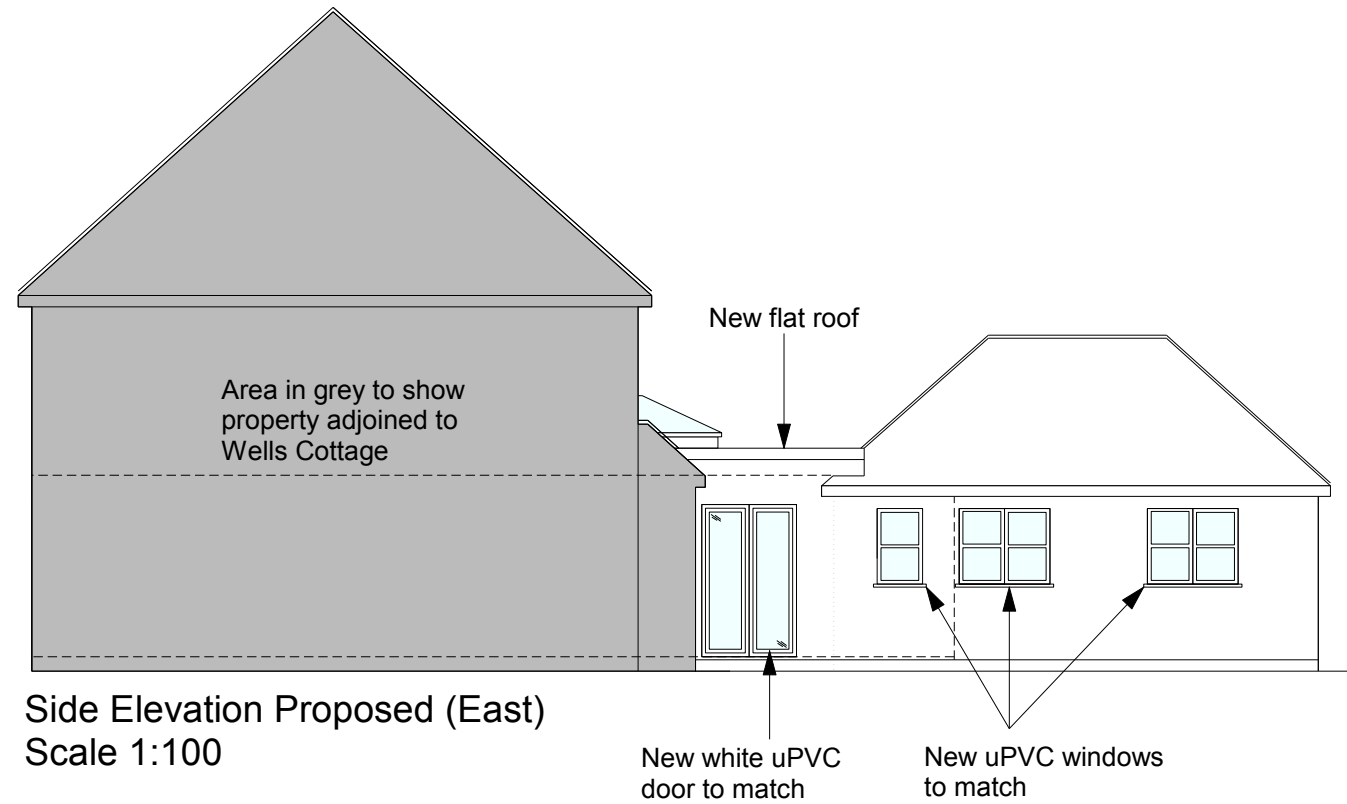

Side Elevation Proposed (East)
Scale 1:100

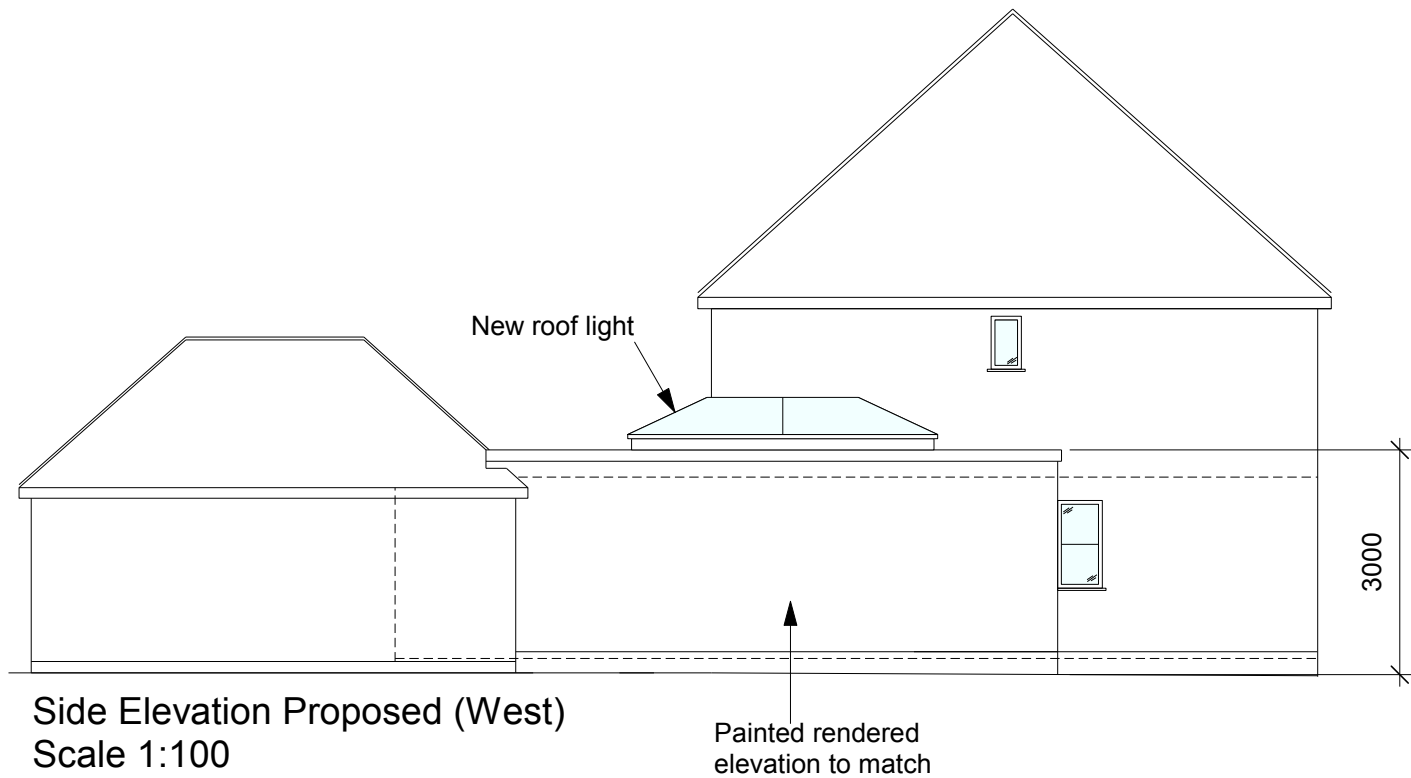

Side Elevation Proposed (West)
Scale 1:100

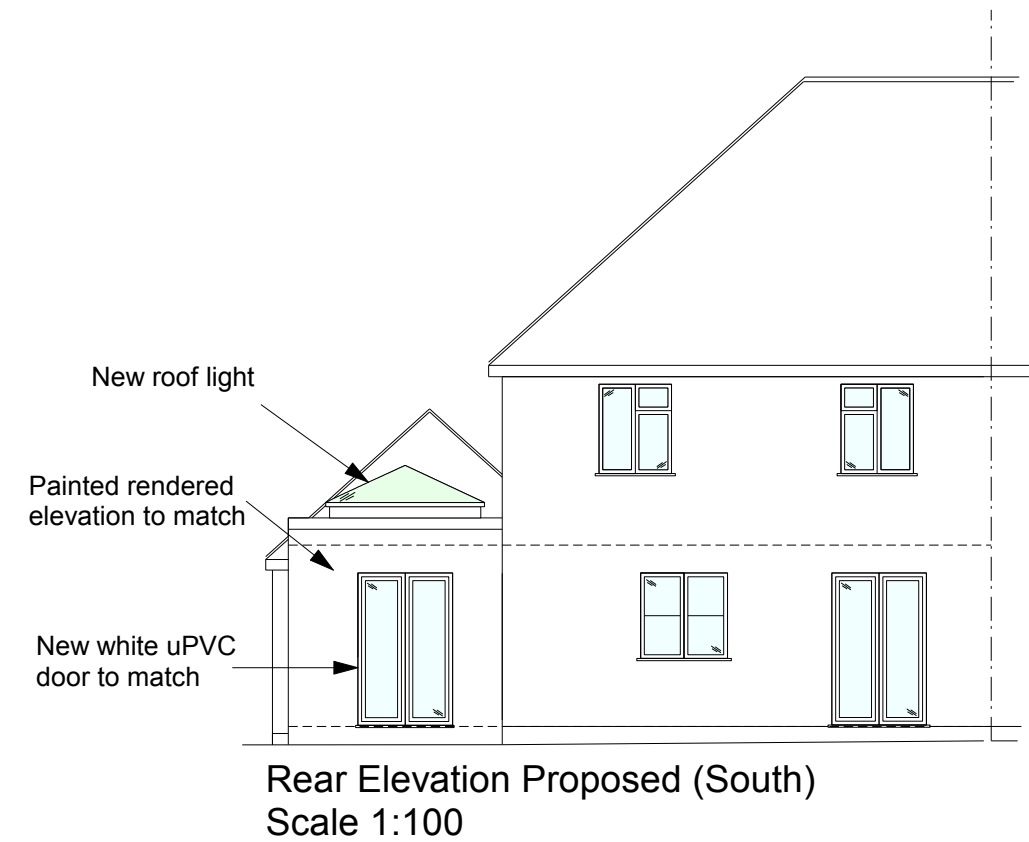

Rear Elevation Proposed (South)
Scale 1:100

All dims and details to be checked on site prior to any commencement of work. This plan is not a full specification or schedule of work and has been produced solely for the purpose of obtaining the necessary local authority consents/approvals For Party Wall etc. Act 1996 see Government booklet or website.	Status:		Client: Mr O Mayhew Carpenters Cottage Hoe Lane Flansham Bognor Regis West Sussex PO22 8NW	Revision: B	Project: Extension
	Preliminary	☐ Tender ☐		Scale: 1:50 & 100 @A3	Content: Proposed elevations
	Planning	☒ Construction ☐		Date: May 18	
	Building Regulations	☐ As Built ☐		Dwg No: OM004	