




First Floor




Ground Floor


Job No.	Dwg No.	Rev.
A958	21	~
Scale 1:100 @ A3		
0m	1m	2m
	3m	4m
		5m

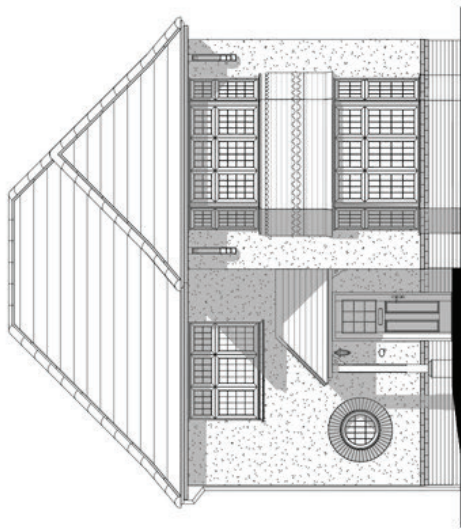


Front Elevation

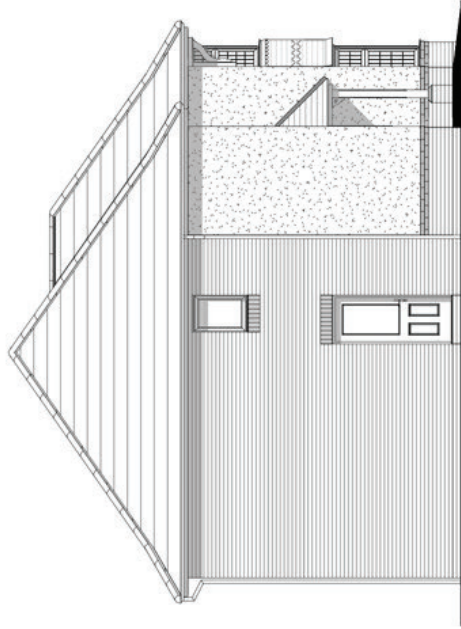

Side Elevation

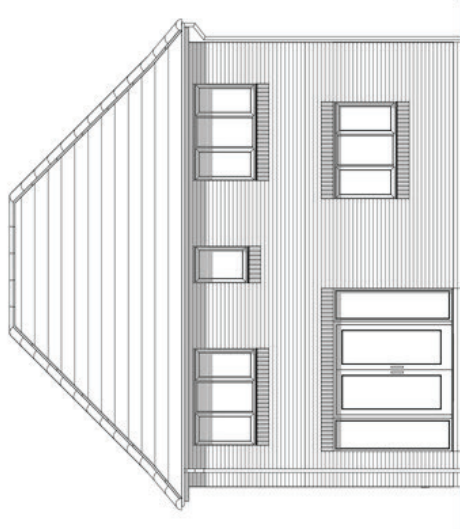

Rear Elevation

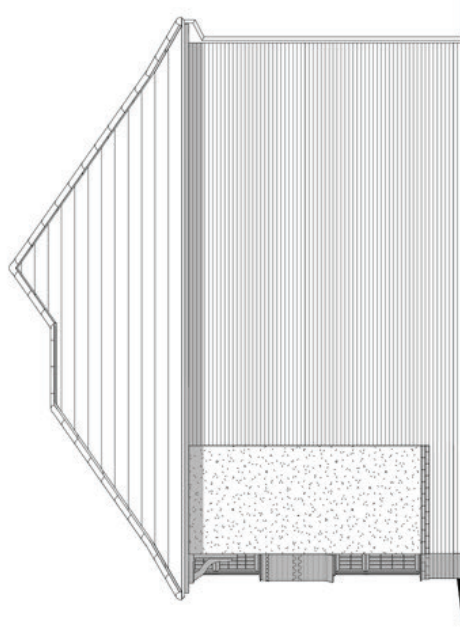

Side Elevation

Leamington
Lifestyle
Heritage Collection
F Series

1417 ft² 131.63 m²
Elevation Code: A1
Date: July 2019
EF_LEAMQ_DMI.2
Rev: A

