


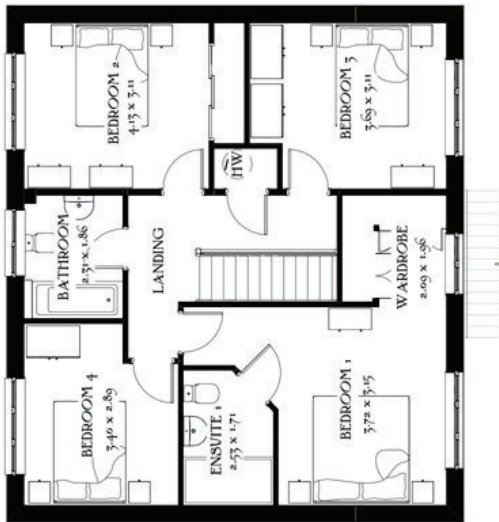


First Floor




Ground Floor

Job No.	Dwg No.	Rev.
A855	29	~


Scale 1:100 @_A3
0m 1m 2m 3m 4m 5m

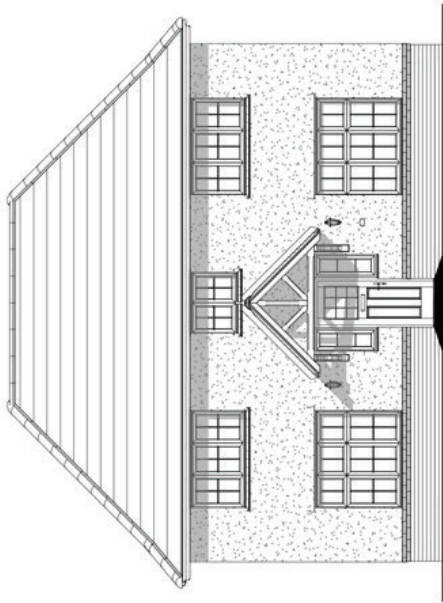


Front Elevation

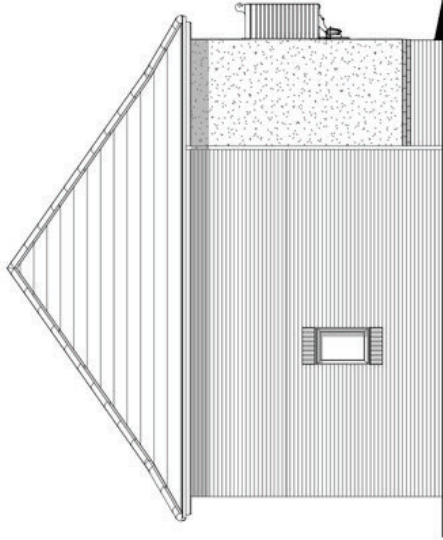

Side Elevation

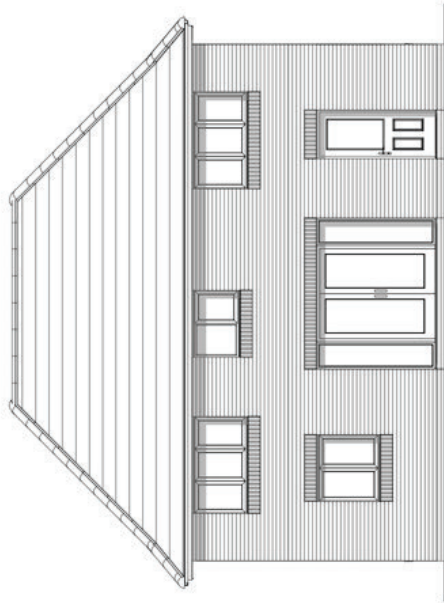

Rear Elevation

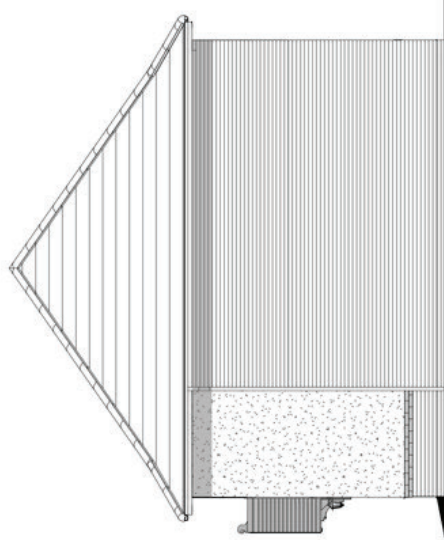

Side Elevation

Harrogate
Heritage Collection
F Series

15555 ft² 144.47 m²
Elevation Code: A1
Date: April 2019
EF_HARR_DM18
Rev: A

