



B

A

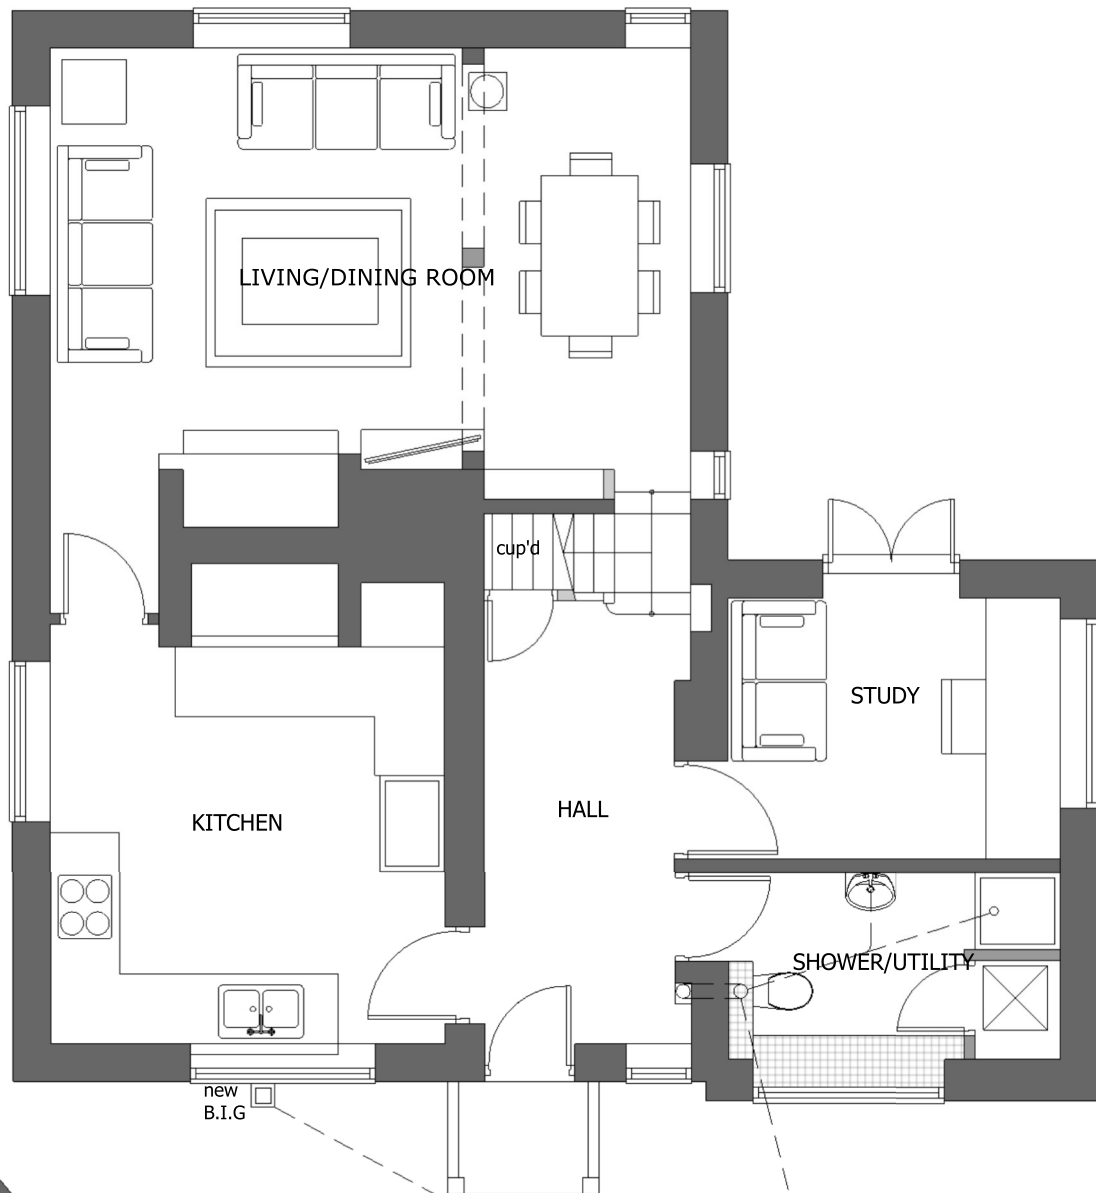

PROPOSED GROUND FLOOR PLAN 1:50

extg I.C

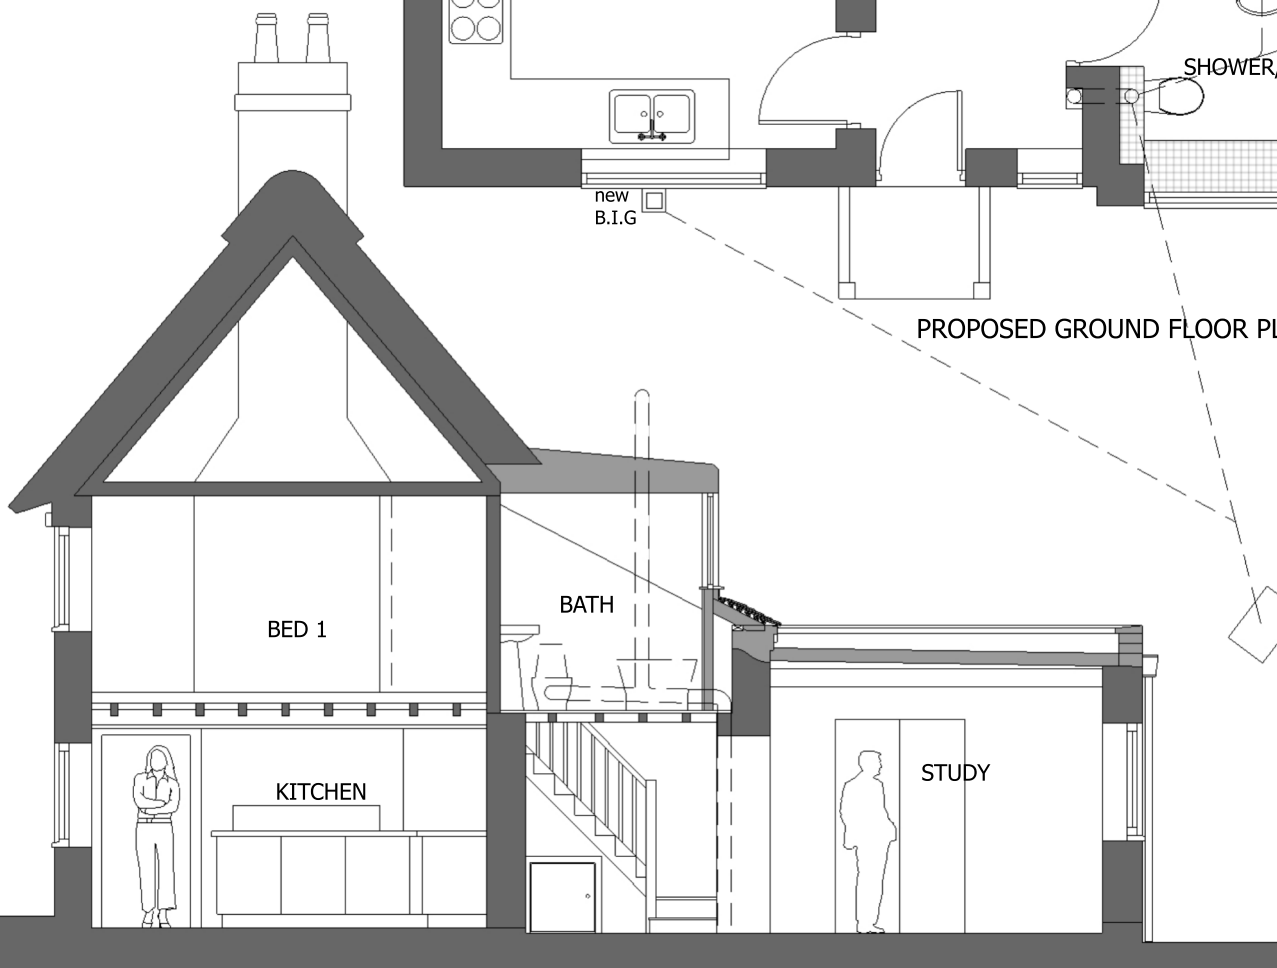

PROPOSED SECTION A 1:50

Drg no WAY/2021/03

Scale as indicated @ A3

PROPOSED ALTERATIONS TO "WAYSIDE" BURNDILL ROAD, YAPTON.

1:50m
0 2 4 6 8 10
ARUN DISTRICT COUNCIL Y/124/21/L

doug dadswell architecture

email : dadswell260@btinternet.com mobile : 07906 117849