


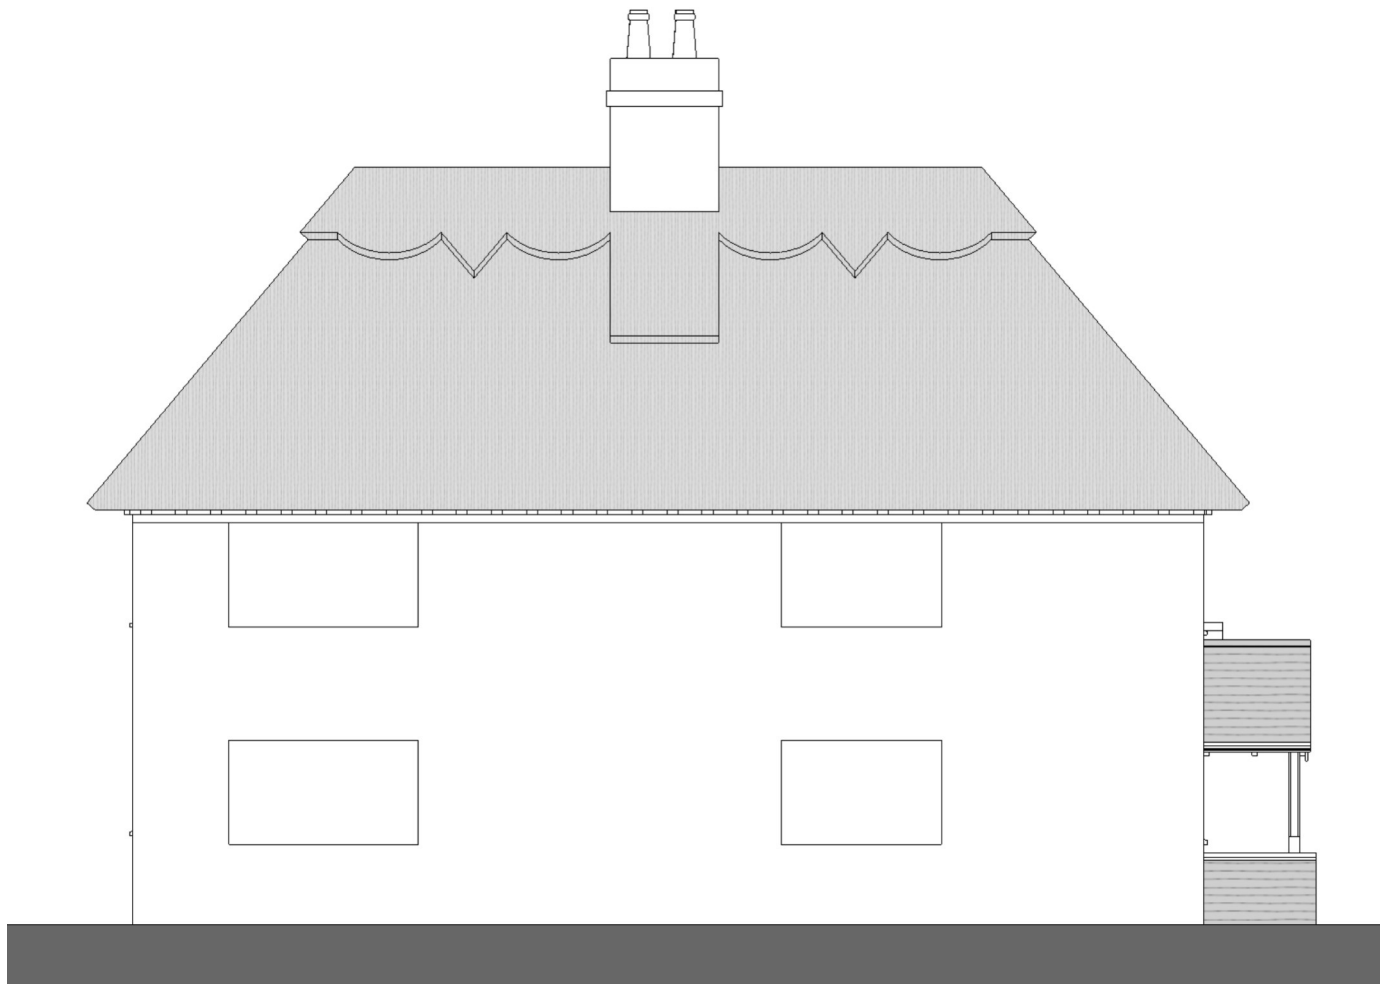

PROPOSED NORTH ELEVATION 1:50



PROPOSED SOUTH ELEVATION 1:50

Drg no WAY/2021/06

Scale as indicated @ A3

PROPOSED ALTERATIONS TO "WAYSIDE" BURNDALL ROAD, YAPTON.

1:50m
0 2 4 6 8 10
ARUN DISTRICT COUNCIL Y/124/21/L

doug dadswell architecture

email : dadswell260@btinternet.com

mobile : 07906 117849