


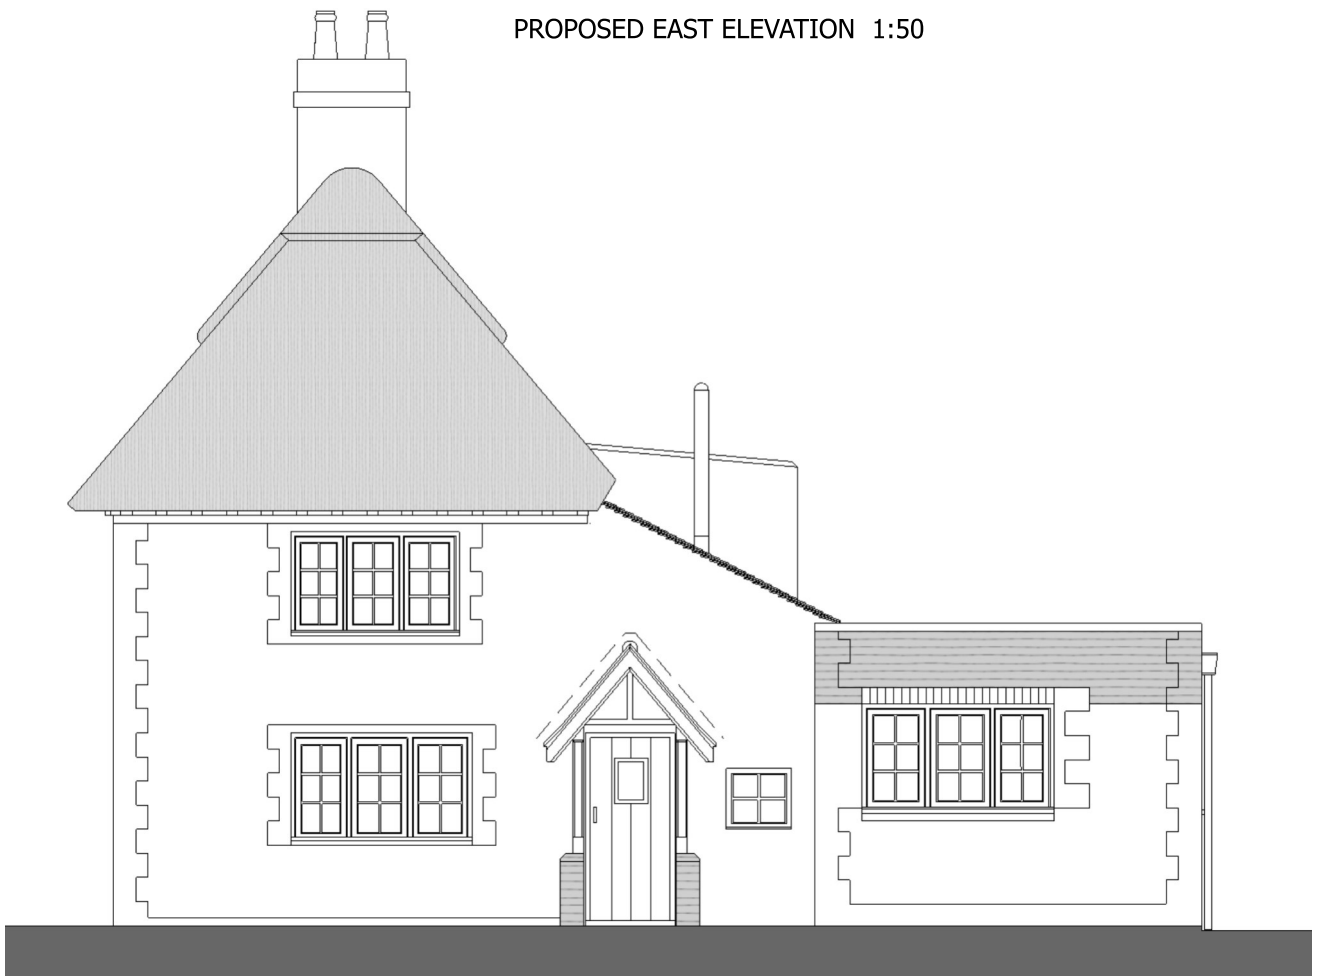

PROPOSED EAST ELEVATION 1:50



PROPOSED WEST ELEVATION 1:50

Drg no WAY/2021/05

Scale as indicated @ A3

PROPOSED ALTERATIONS TO "WAYSIDE" BURNDILL ROAD, YAPTON.

1:50m
0 2 4 6 124/21/L 10
ARUN DISTRICT COUNCIL

doug dadswell architecture

email : dadswell260@btinternet.com

mobile : 07906 117849