


Notes

THIS DRAWING IS THE COPYRIGHT OF VIVID DESIGN STUDIO LTD AND MUST NOT BE COPIED, ALTERED OR REPRODUCED IN ANY WAY NEITHER PASSED TO A THIRD PARTY WITHOUT THEIR WRITTEN PERMISSION.

DIMENSIONS TO BE CHECKED ON SITE BEFORE COMMENCING WORK AND ANY DISCREPANCIES SHALL BE REPORTED TO THE DESIGNER. FIGURED DIMENSIONS MUST BE TAKEN IN PREFERENCE TO SCALED DIMENSIONS.

Rev:-	Description:-	Date:-	Chkd by:-

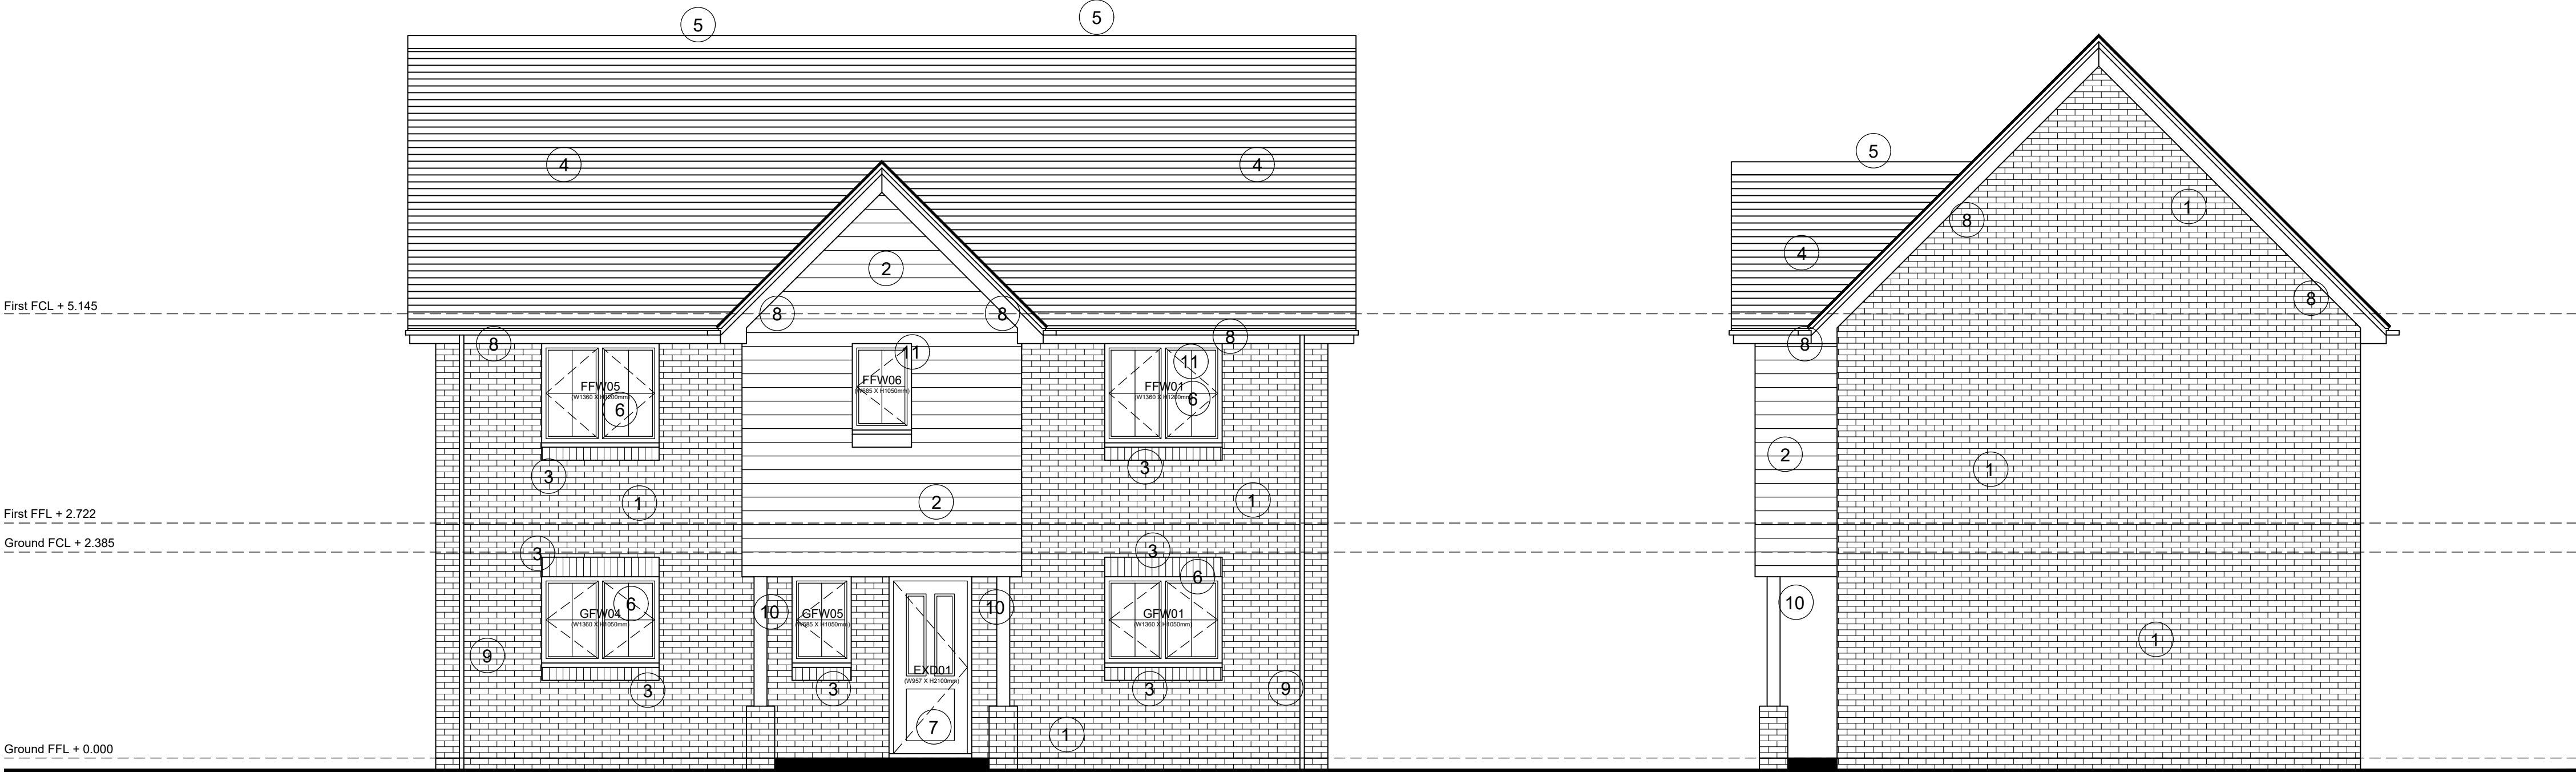


PLOT 2

PLOT 2

NORTH ELEVATION
(1:50)

WEST ELEVATION
(1:50)

- Materials Key
- 1 Facing Brickwork
FORTERRA - Westcroft Red Multi
 - 2 Tile Hanging
IMERY Phalempin Clay Plain Tiles - Amber
 - 3 Feature Cills, String Courses & Heads
FORTERRA - Westcroft Red Multi
 - 4 Concrete Tiles
REDLAND Duo Plain - Rustic Brown
 - 5 Clay Rounded Ridge and Hip Tiles - Rustic Brown
 - 6 UPVC Windows and French Doors - Sage Green
 - 7 Composite Personal and Garage Doors - Anthracite Grey
 - 8 Upvc Fascias and Eaves Soffits - Cream
 - 9 UPVC Rainwater Goods - Black
 - 10 Porches Timber Posts & Brackets - Oak
 - 11 Obscure Glazed Window

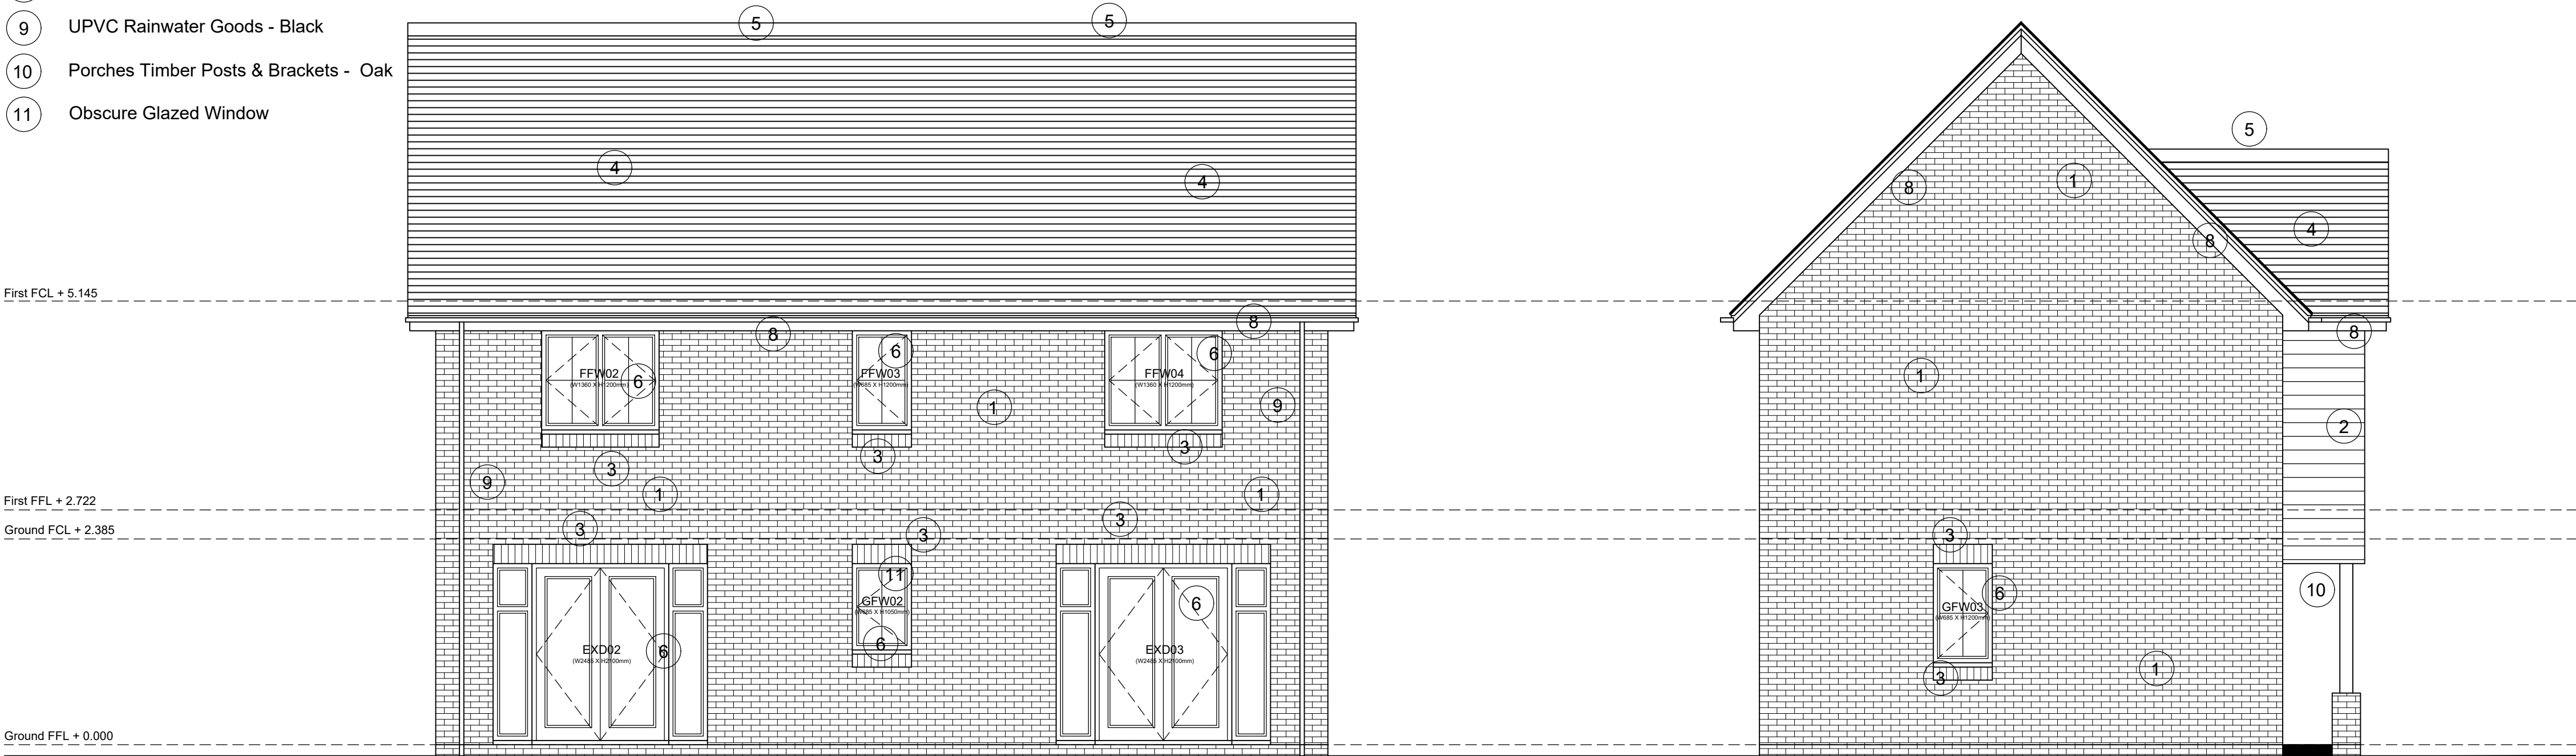

PLOT 2

PLOT 2

SOUTH ELEVATION
(1:50)

EAST ELEVATION
(1:50)



The Barn, Calcot Mount Business Park, Calcot Lane,
Curdridge, Southampton, Hampshire, SO32 2BN
Tel: 01489 786670
Email: info@vividdesignstudio.co.uk
Website: www.vividdesignstudio.co.uk

Project:-	Proposed Residential Development Land at East of North End Road & West of Church Lane Nursery Yapton		
Title:-	Proposed Material Elevations (Plot 2)		
Client:-	Merlin Homes (Southern) Ltd		
Scale:-	1:50 (@A1)		
Drawn By:-	PJD	Checked By:-	
Date:-	30/10/20	Date:-	
Job.No:-	200024	Drg.No:-	08