


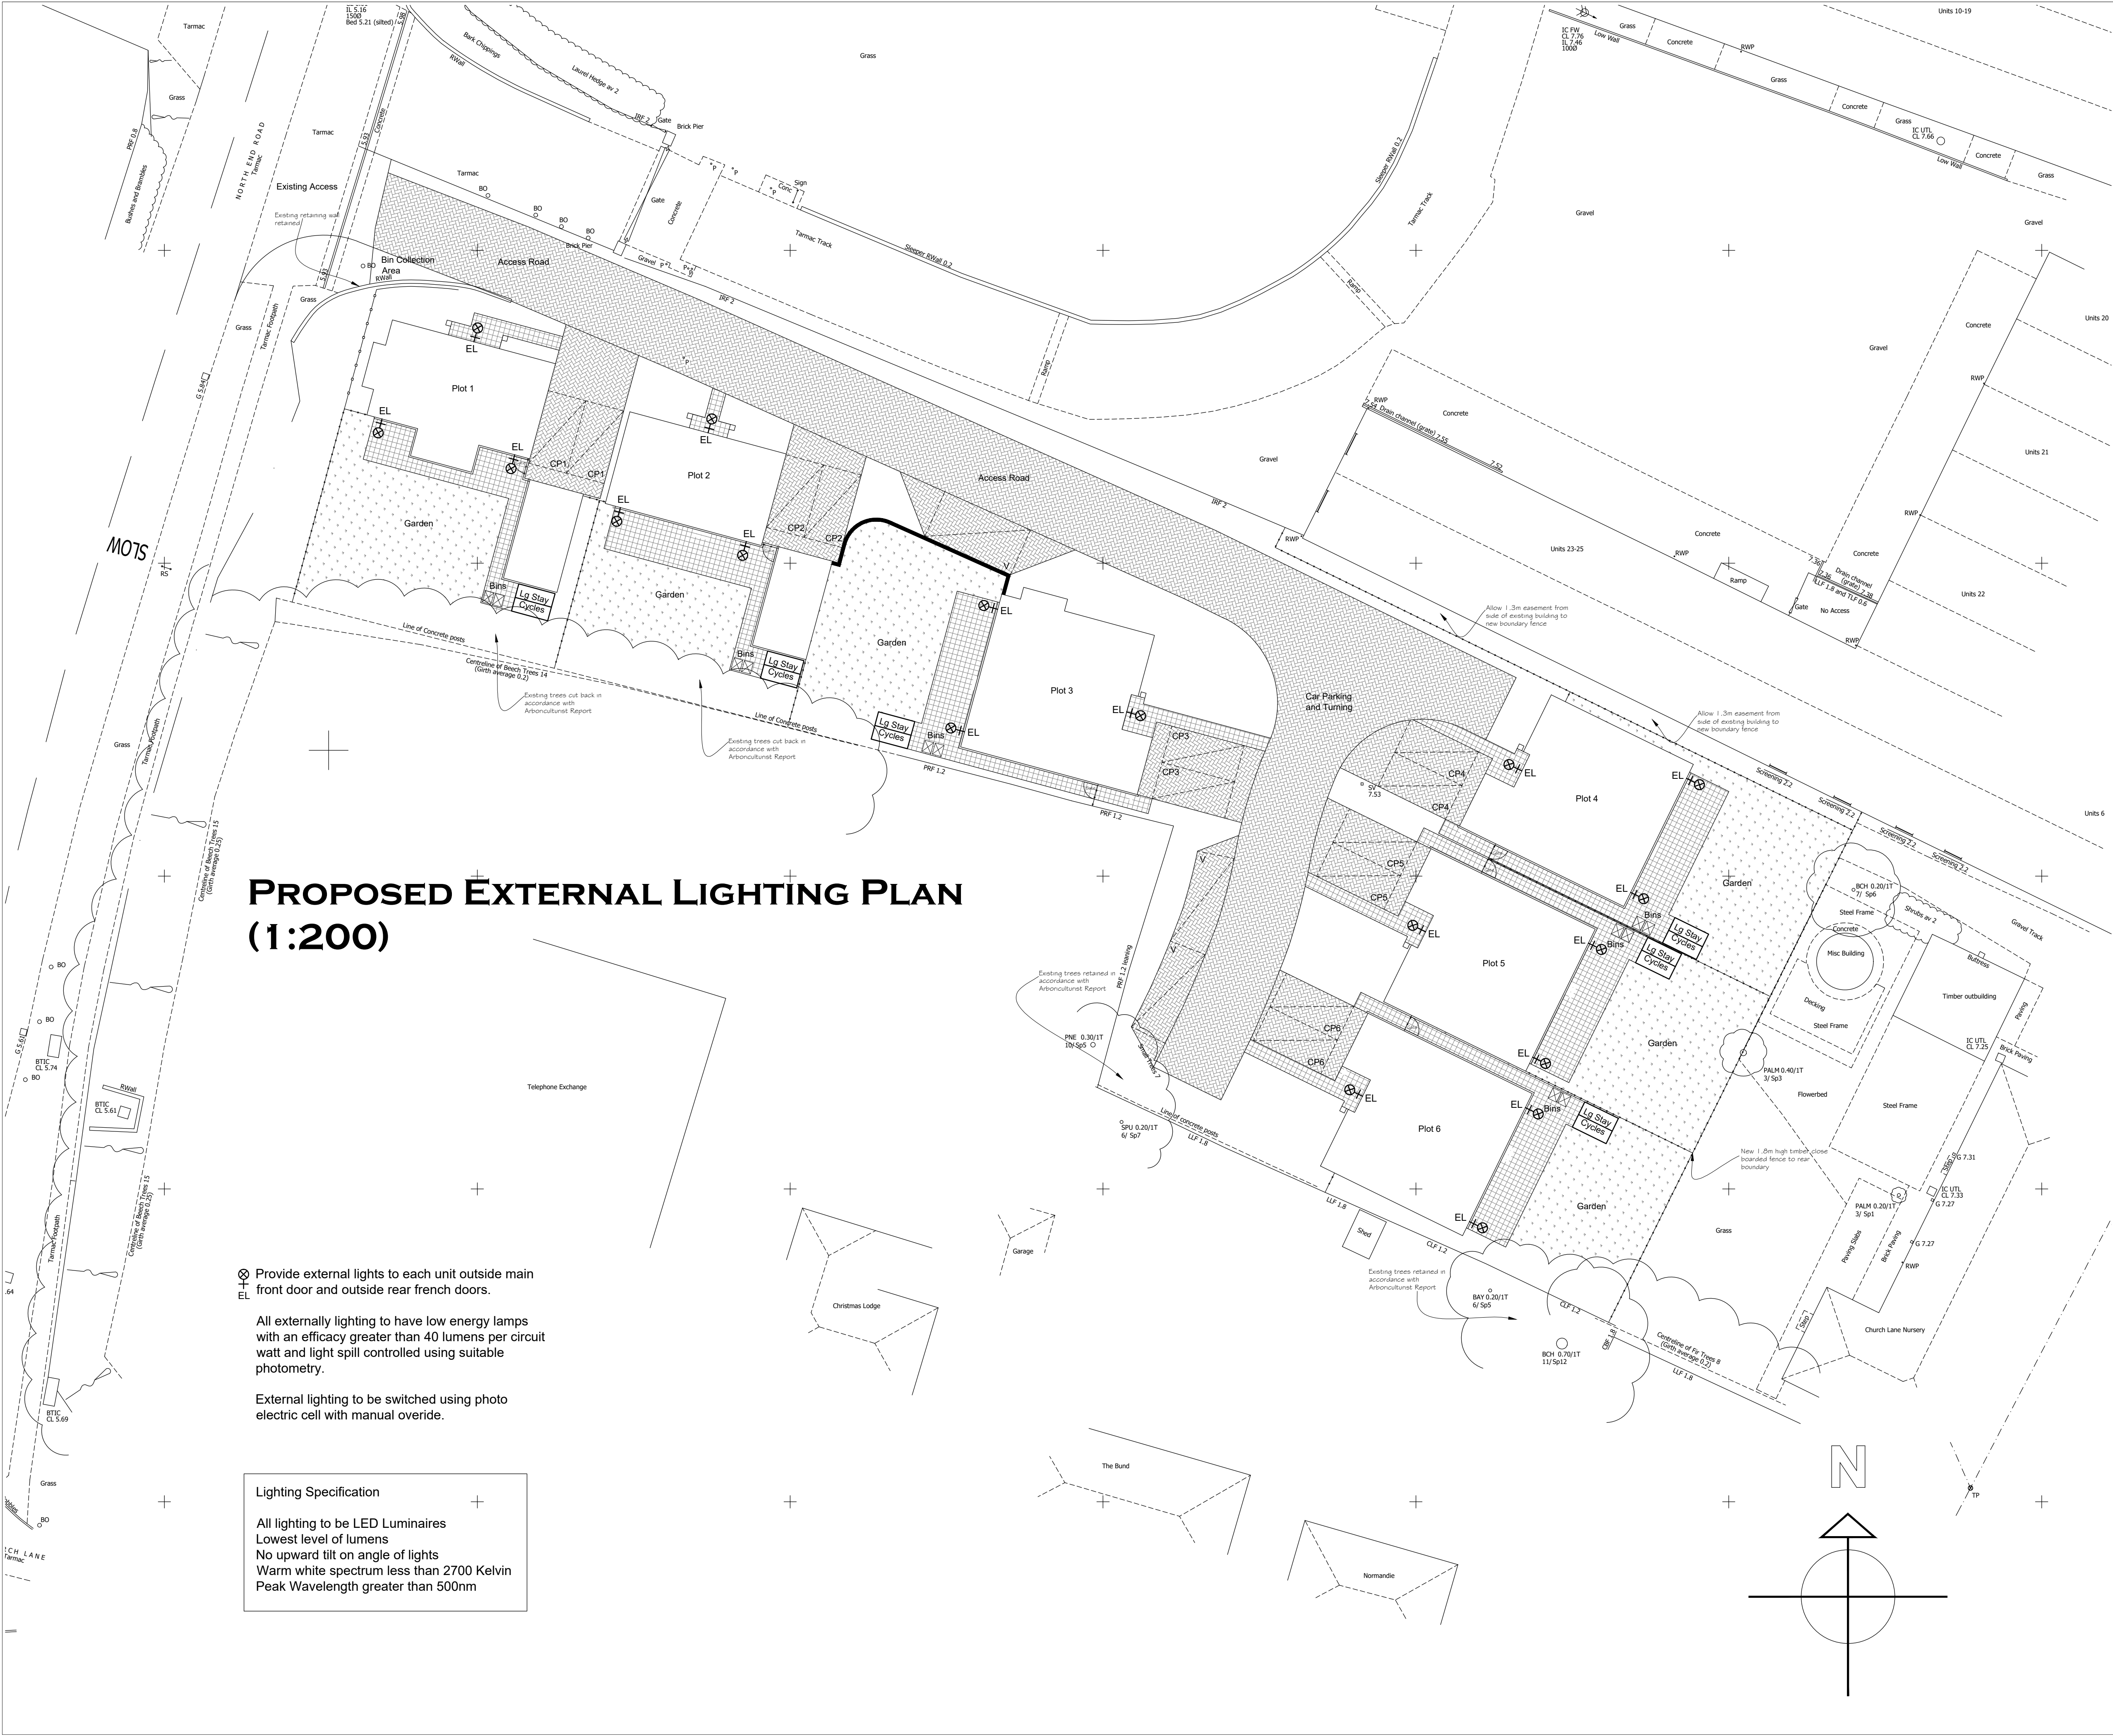

PROPOSED EXTERNAL LIGHTING PLAN
(1:200)

⊗ Provide external lights to each unit outside main front door and outside rear french doors.
+ EL

All externally lighting to have low energy lamps with an efficacy greater than 40 lumens per circuit watt and light spill controlled using suitable photometry.

External lighting to be switched using photo electric cell with manual override.

Lighting Specification

All lighting to be LED Luminaires
Lowest level of lumens
No upward tilt on angle of lights
Warm white spectrum less than 2700 Kelvin
Peak Wavelength greater than 500nm

Notes

THIS DRAWING IS THE COPYRIGHT OF VIVID DESIGN STUDIO LTD AND MUST NOT BE COPIED, ALTERED OR REPRODUCED IN ANY WAY NEITHER PASSED TO A THIRD PARTY WITHOUT THEIR WRITTEN PERMISSION.

DIMENSIONS TO BE CHECKED ON SITE BEFORE COMMENCING WORK AND ANY DISCREPANCIES SHALL BE REPORTED TO THE DESIGNER. FIGURED DIMENSIONS MUST BE TAKEN IN PREFERENCE TO SCALED DIMENSIONS.

Rev:-	Description:-	Date:-	Chkd by:-



The Barn, Calcot Mount Business Park, Calcot Lane,
Curdridge, Southampton, Hampshire, SO32 2BN
Tel: 01489 786670
Email: info@vividdesignstudio.co.uk
Website: www.vividdesignstudio.co.uk

Project:-	Proposed Residential Development Land at East of North End Road & West of Church Lane Nursery Yapton		
Title:-	Proposed External Lighting Plan		
Client:-	Merlin Homes (Southern) Ltd		
Scale:-	1:200 (@A1)		
Drawn By:-	PJD	Checked By:-	
Date:-	30/10/20	Date:-	
Job.No:-	200024	Drg.No:-	11