

Notes

THIS DRAWING IS THE COPYRIGHT OF VIVID DESIGN STUDIO LTD AND MUST NOT BE COPIED, ALTERED OR REPRODUCED IN ANY WAY NEITHER PASSED TO A THIRD PARTY WITHOUT THEIR WRITTEN PERMISSION.

DIMENSIONS TO BE CHECKED ON SITE BEFORE COMMENCING WORK AND ANY DISCREPANCIES SHALL BE REPORTED TO THE DESIGNER. FIGURED DIMENSIONS MUST BE TAKEN IN PREFERENCE TO SCALED DIMENSIONS.

Rev:-	Description:-	Date:-	Chkd by:-
A	Added flint work to west elevation	06/01/21	PJD
B	Updated materials and elevations	20/01/21	

Materials Key

- 1
- Facing Brickwork
FORTERRA - Westcroft Red Multi
- 2
- Tile Hanging
IMERY Phalempin Clay Plain Tiles - Amber
- 3
- Feature Cills, String Courses & Heads
FORTERRA - Westcroft Red Multi
- 4
- Concrete Tiles
REDLAND Duo Plain - Rustic Brown
- 5
- Concrete Rounded Ridge and Hip Tiles - Rustic Brown
- 6
- UPVC Windows and French Doors - Sage Green
- 7
- Composite Personal and Garage Doors - Anthracite Grey
- 8
- Upvc Fascias and Eaves Soffits - Cream
- 9
- UPVC Rainwater Goods - Black
- 10
- Porches Timber Posts & Brackets - Oak
- 11
- Obscure Glazed Window
- 12
- Flint Work
FLINTBLOCKS - Dorset 50/50 Mix



The Barn, Calcot Mount Business Park, Calcot Lane,
Curdridge, Southampton, Hampshire, SO32 2BN
Tel: 01489 786670
Email: info@vividdesignstudio.co.uk
Website: www.vividdesignstudio.co.uk

Project:-
Proposed Residential Development
Land at
East of North End Road &
West of Church Lane Nursery
Yapton

Title:-
Proposed Material Elevations (Plot 1)


Client:-
Merlin Homes (Southern) Ltd

Scale:-
1:50 (@A1)


Drawn By:- PJD Checked By:- PJD

Date:- 30/10/20 Date:- 30/10/20


Job.No:- 200024 Drg.No:- 07 Rev:- B

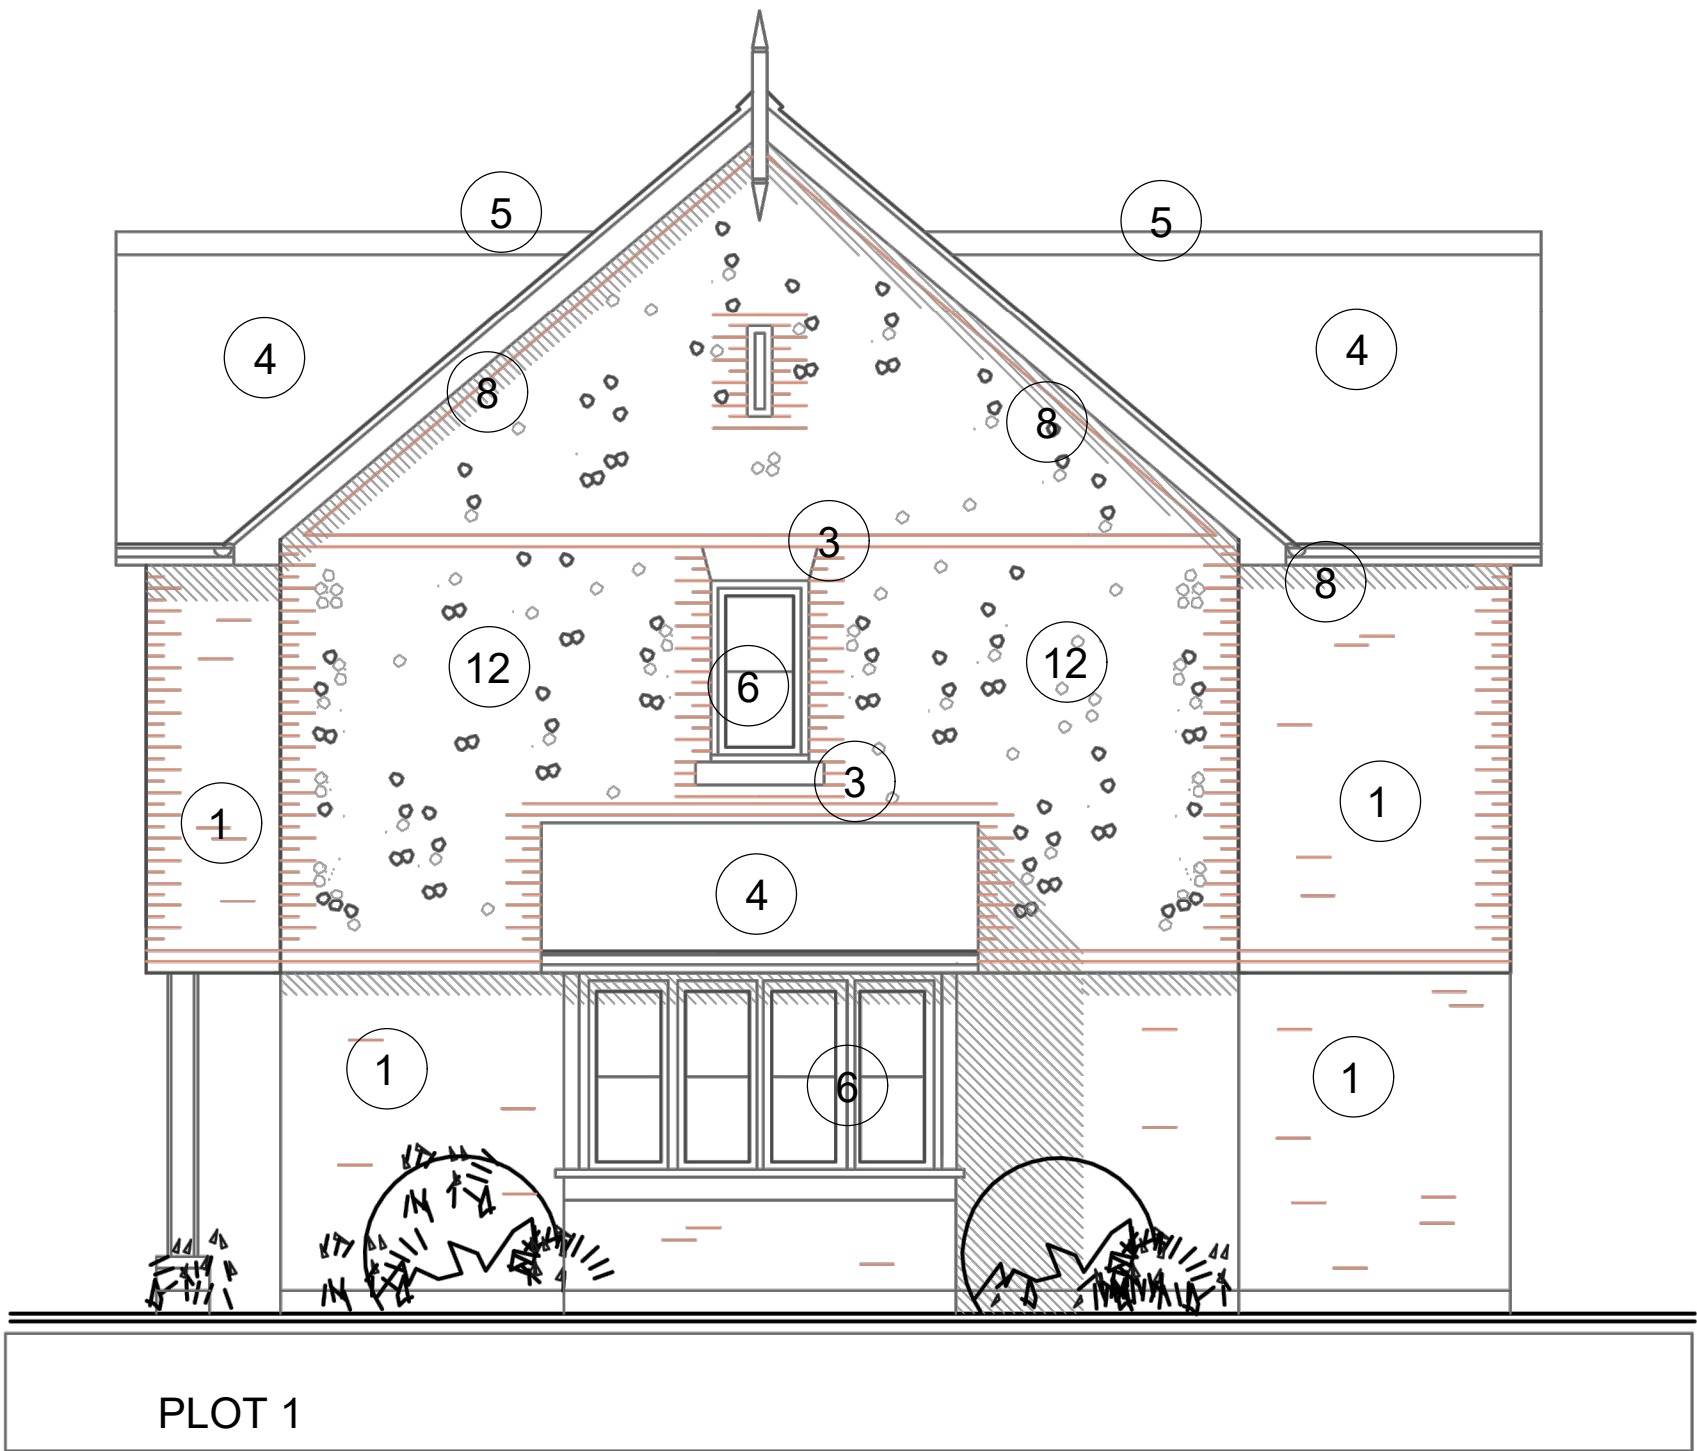


PLOT 1
WEST ELEVATION
(1:50)

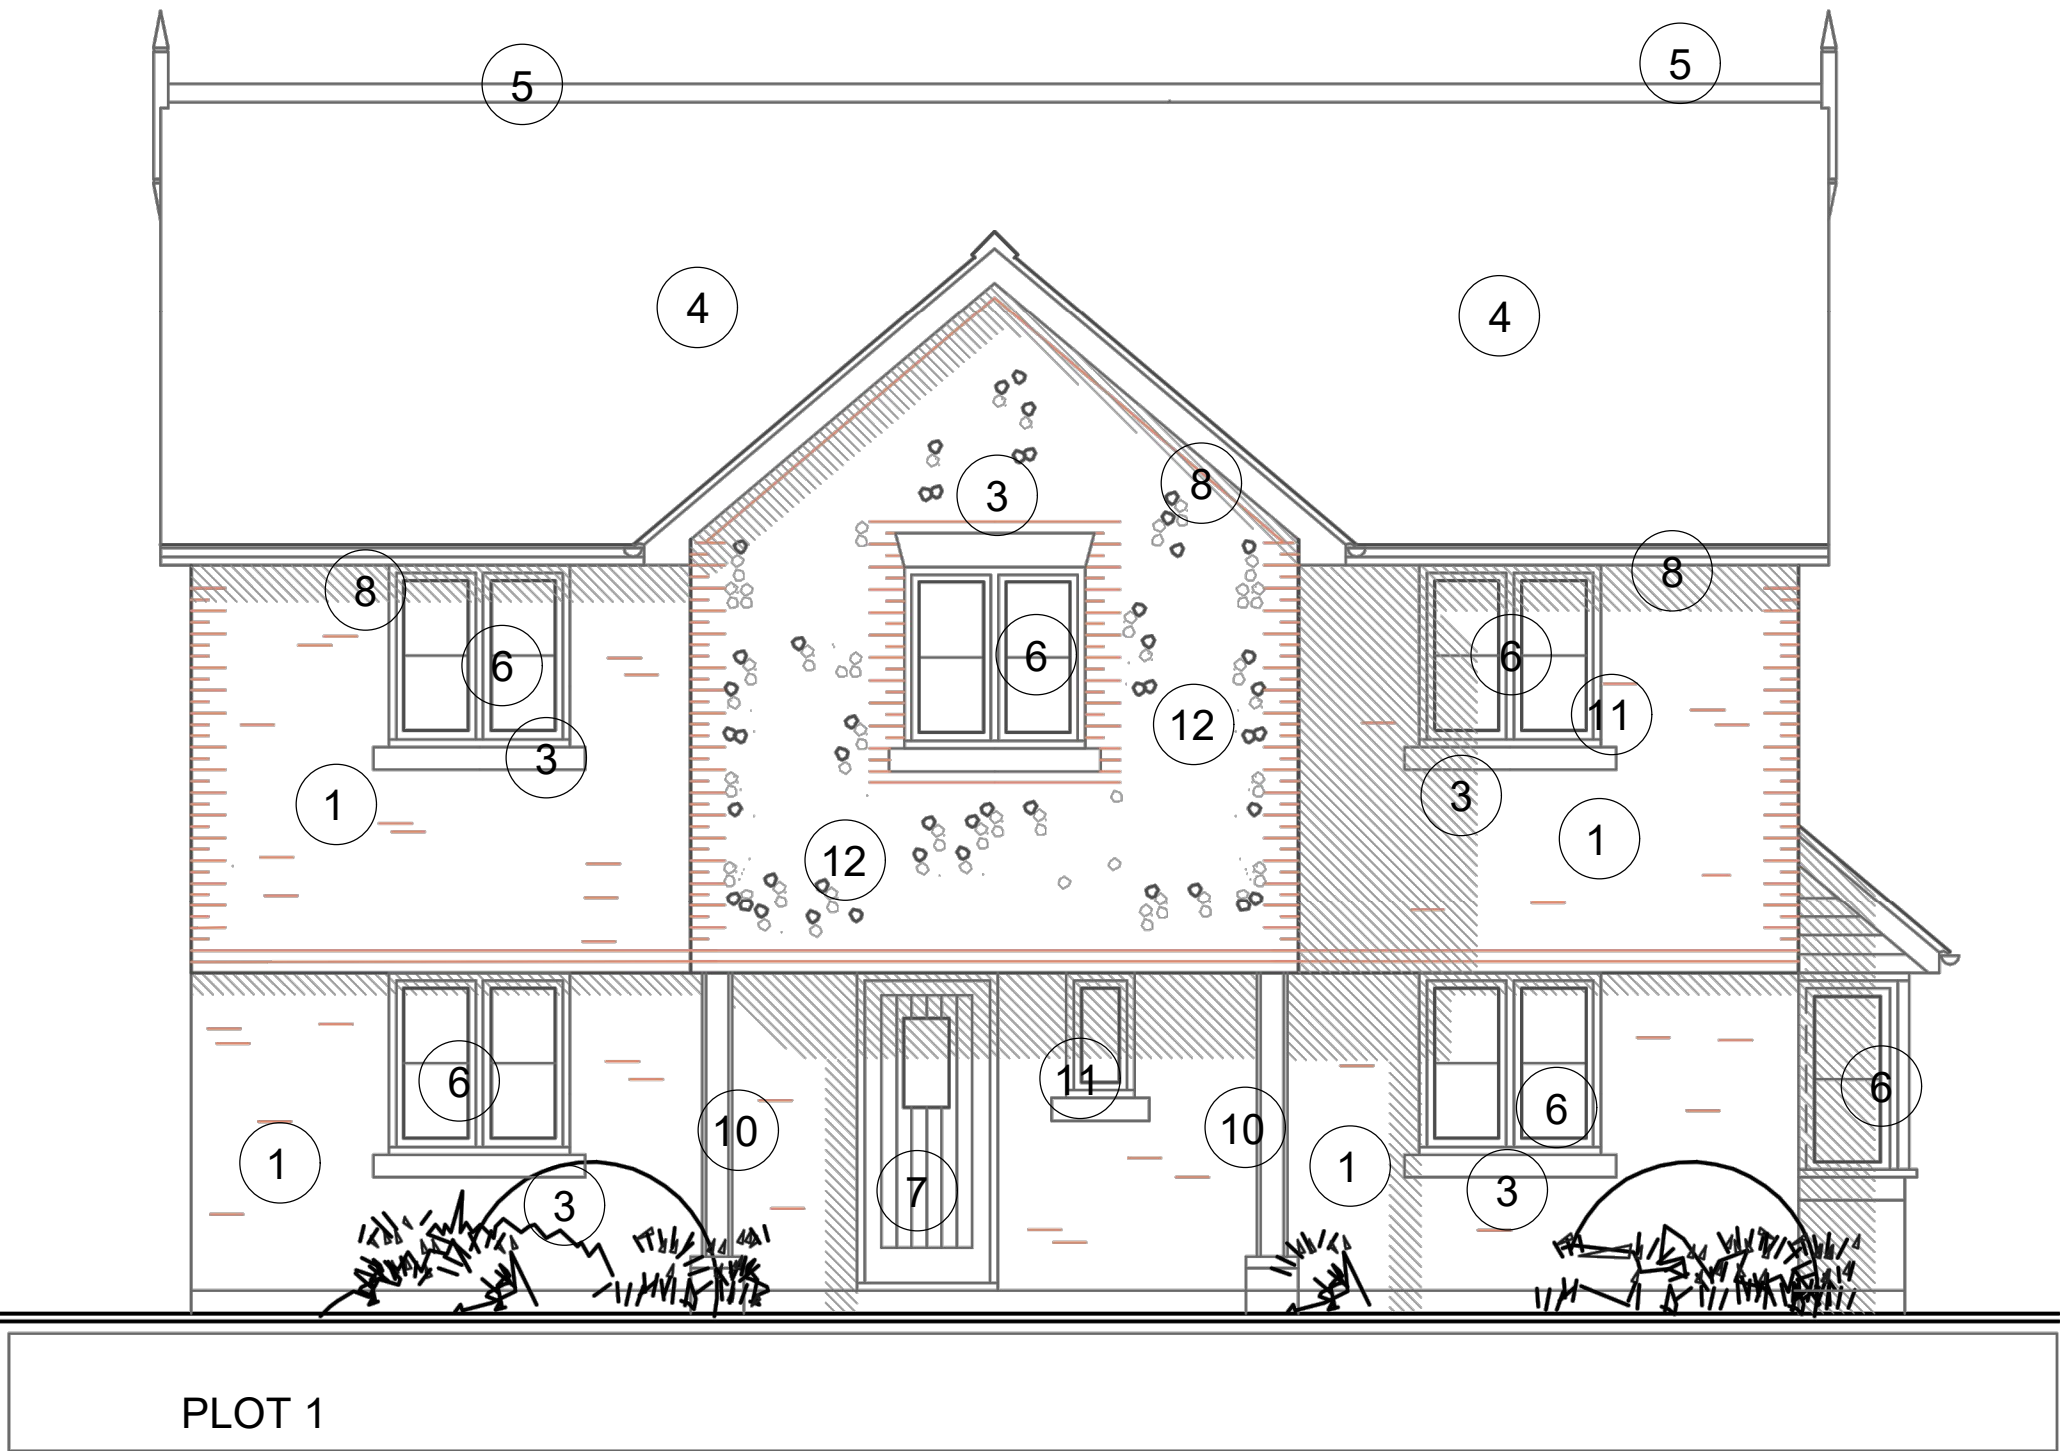

PLOT 1
NORTH ELEVATION
(1:50)

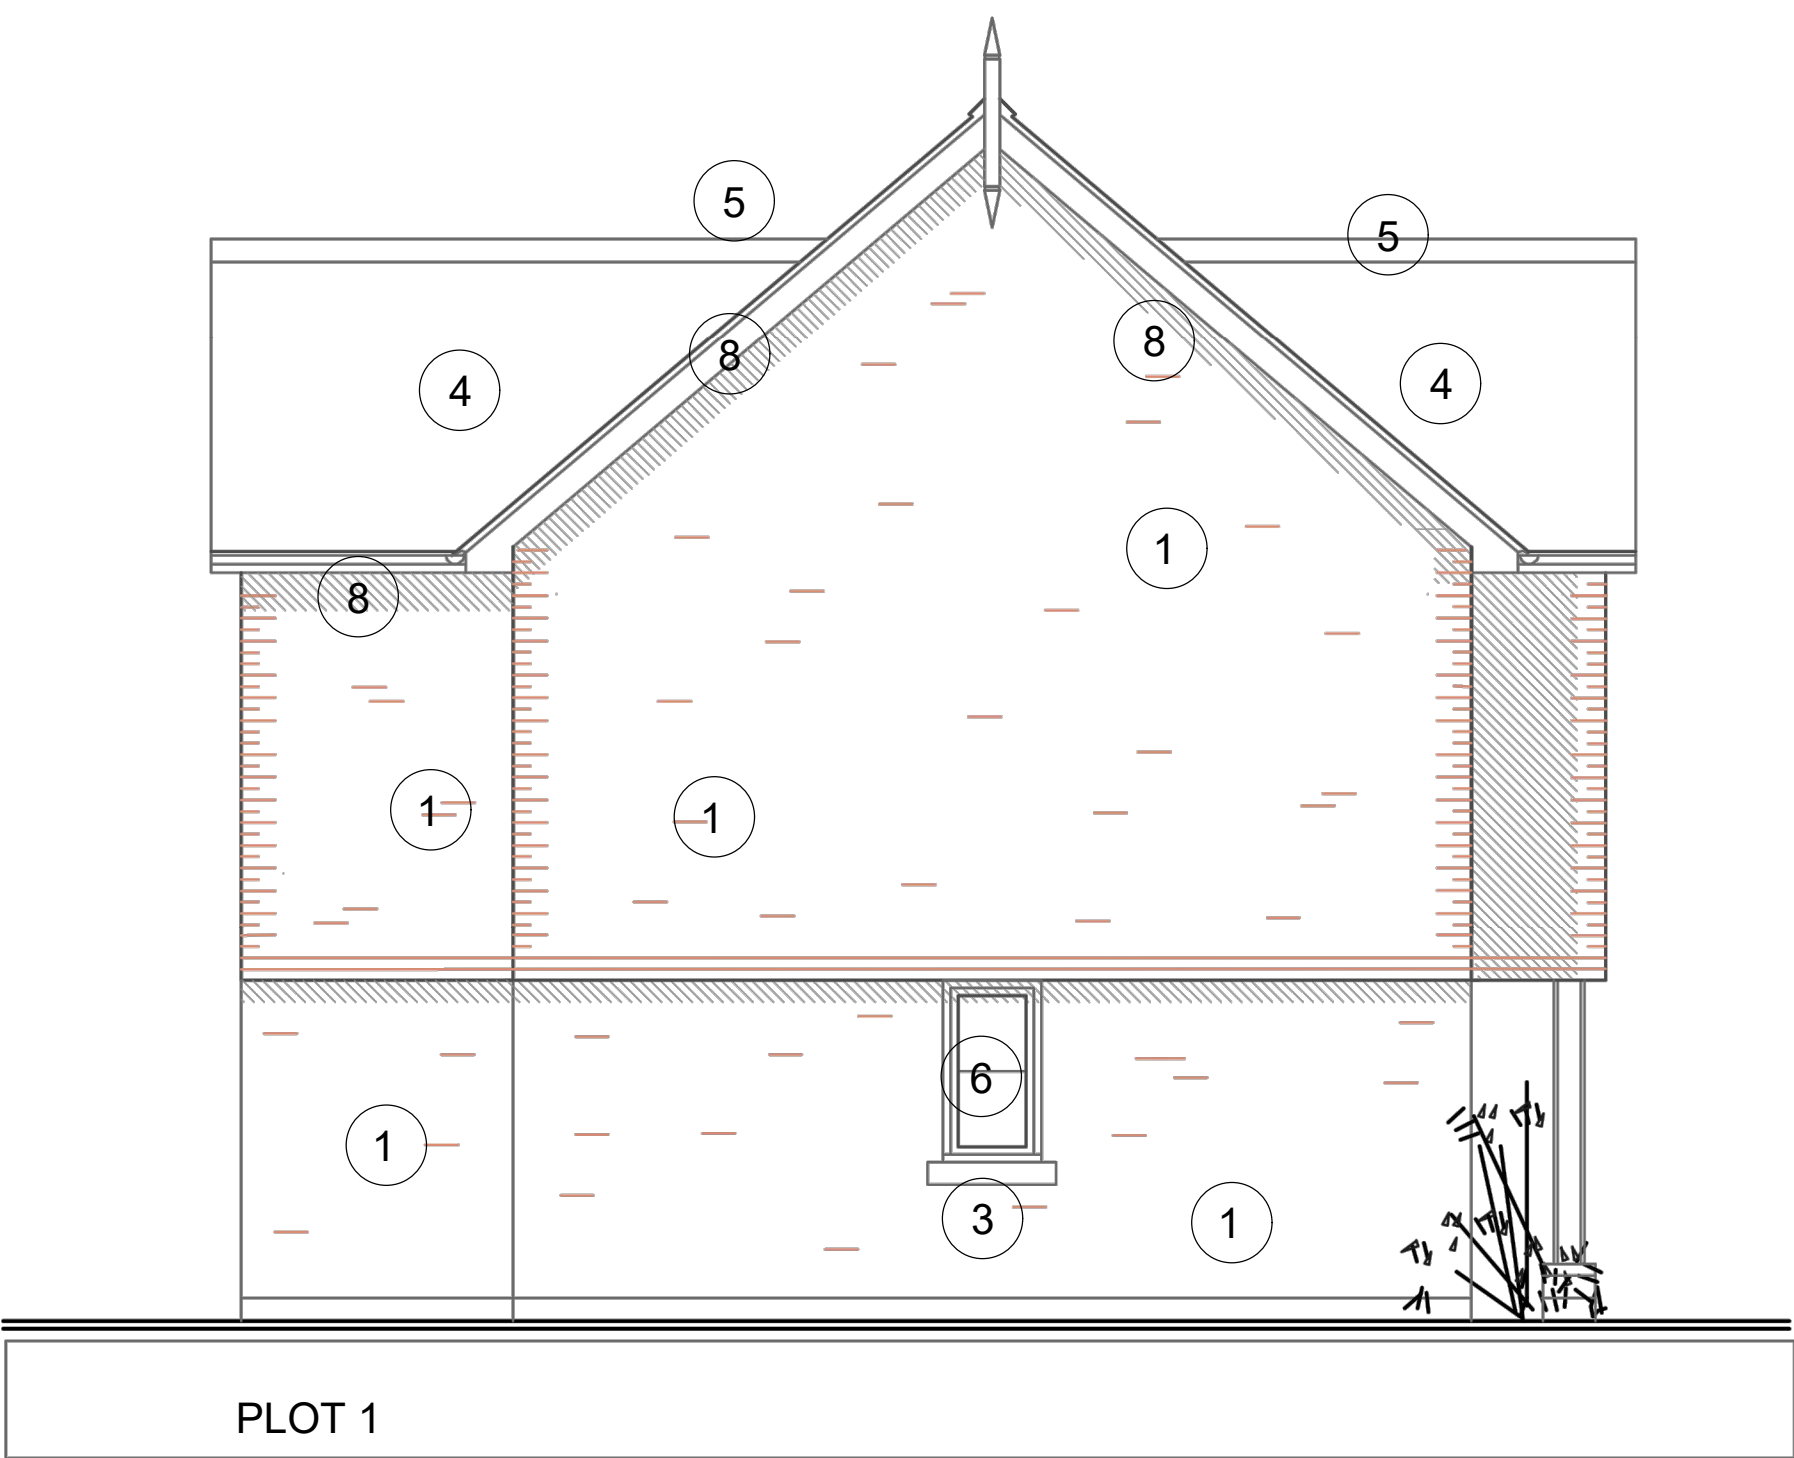

PLOT 1
EAST ELEVATION
(1:50)

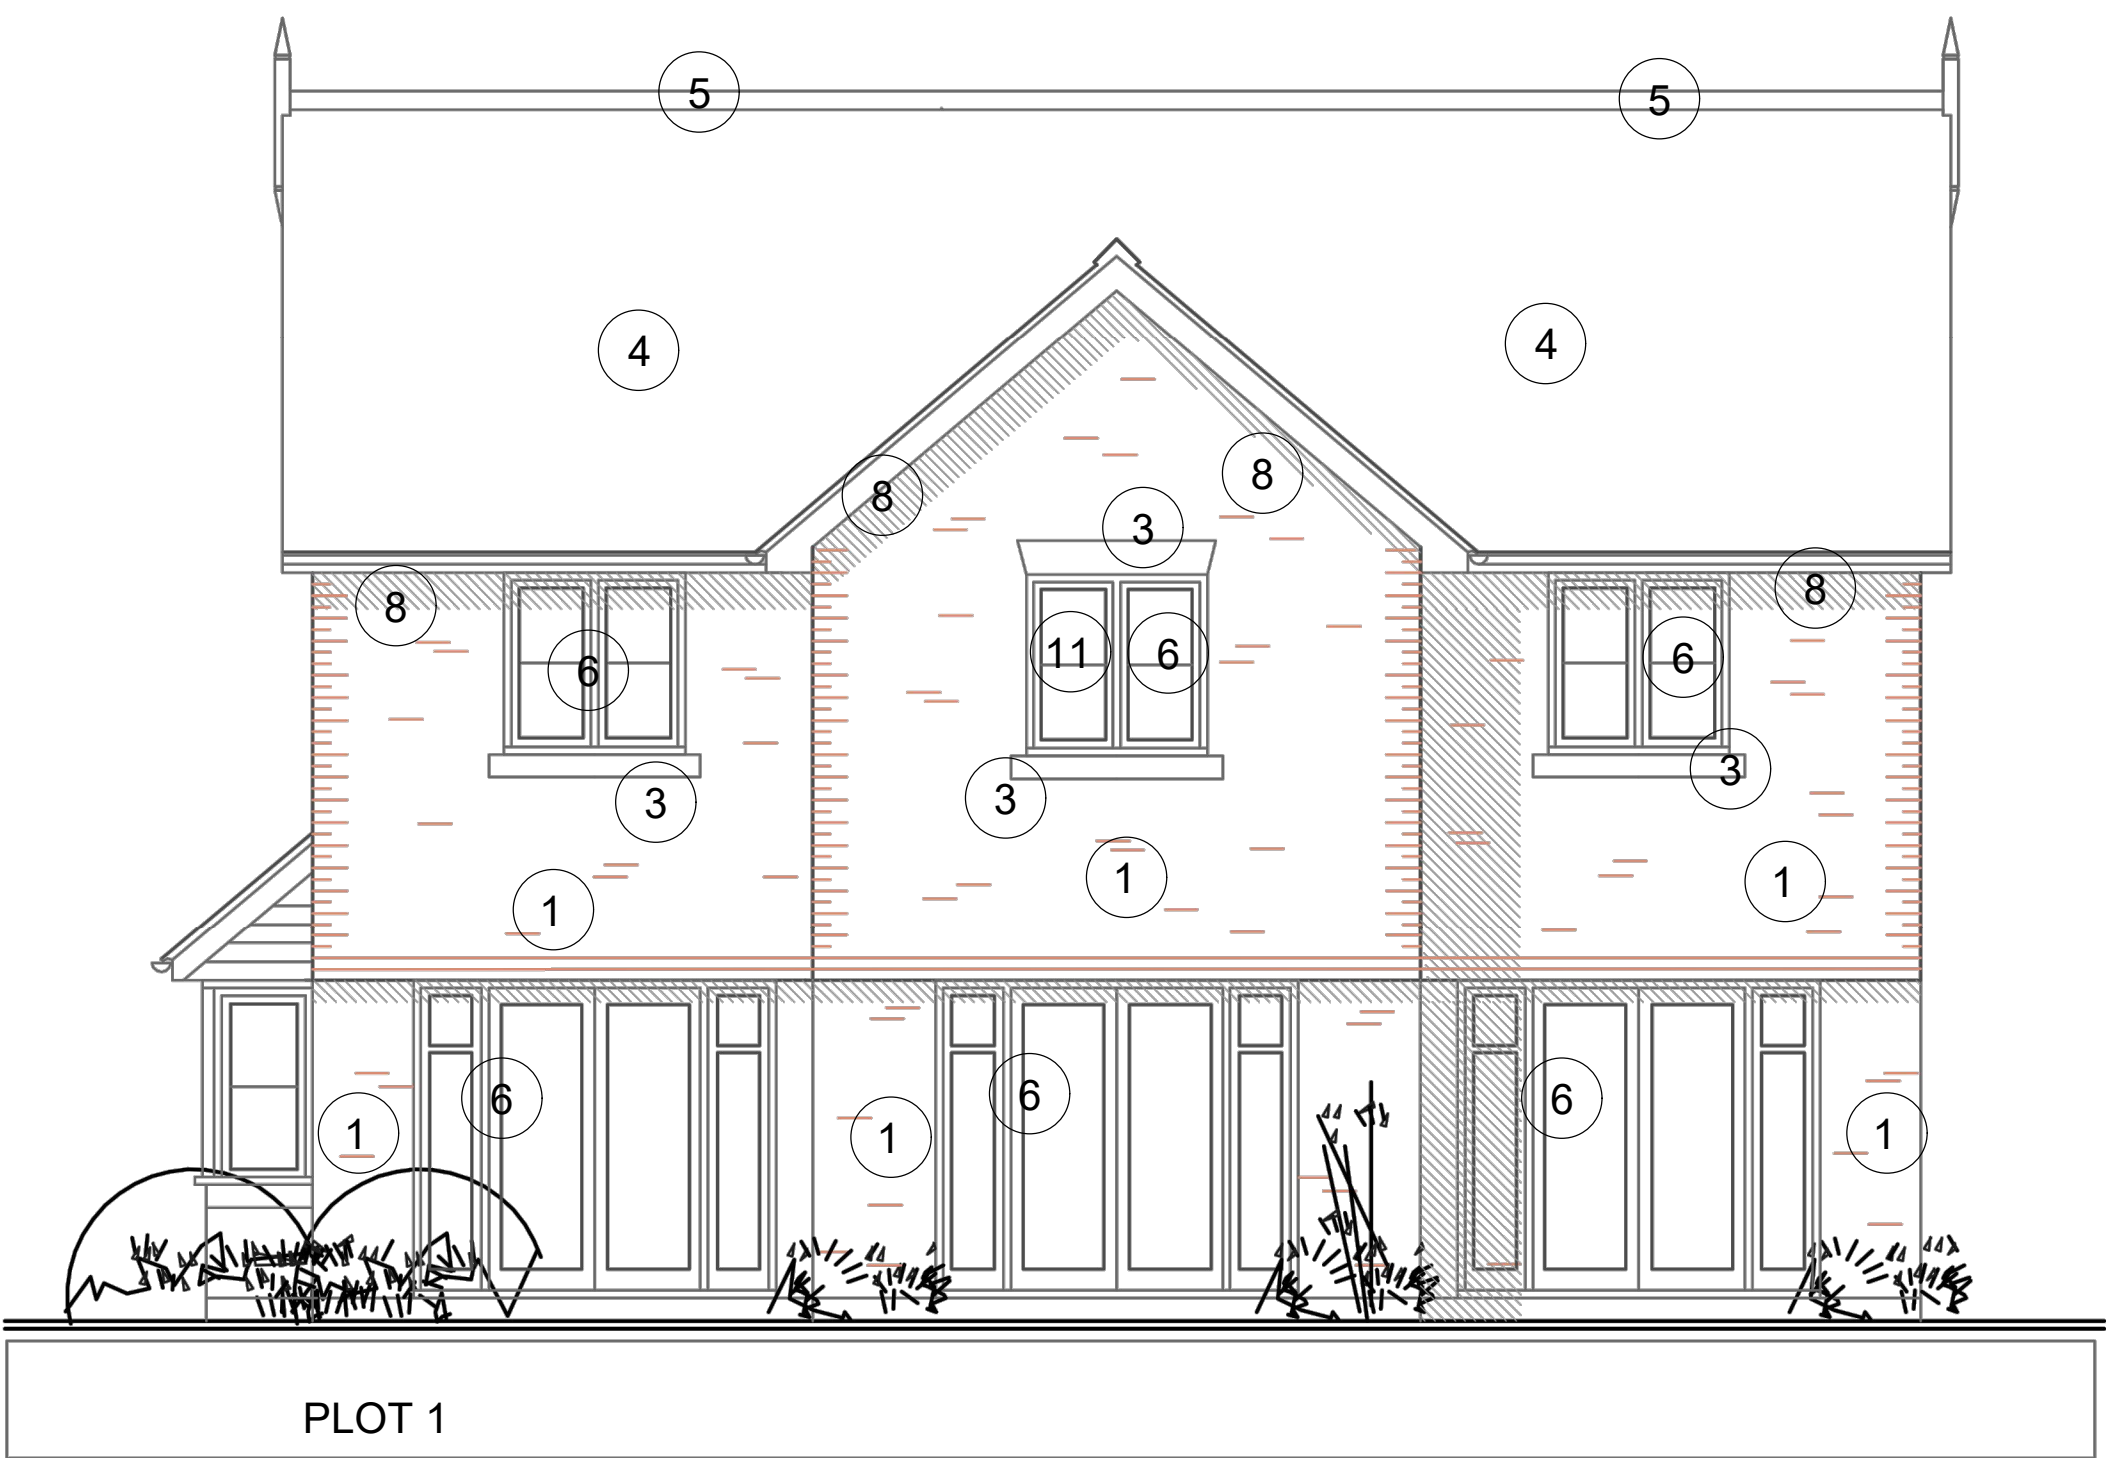

PLOT 1
SOUTH ELEVATION
(1:50)