


Floor Plan

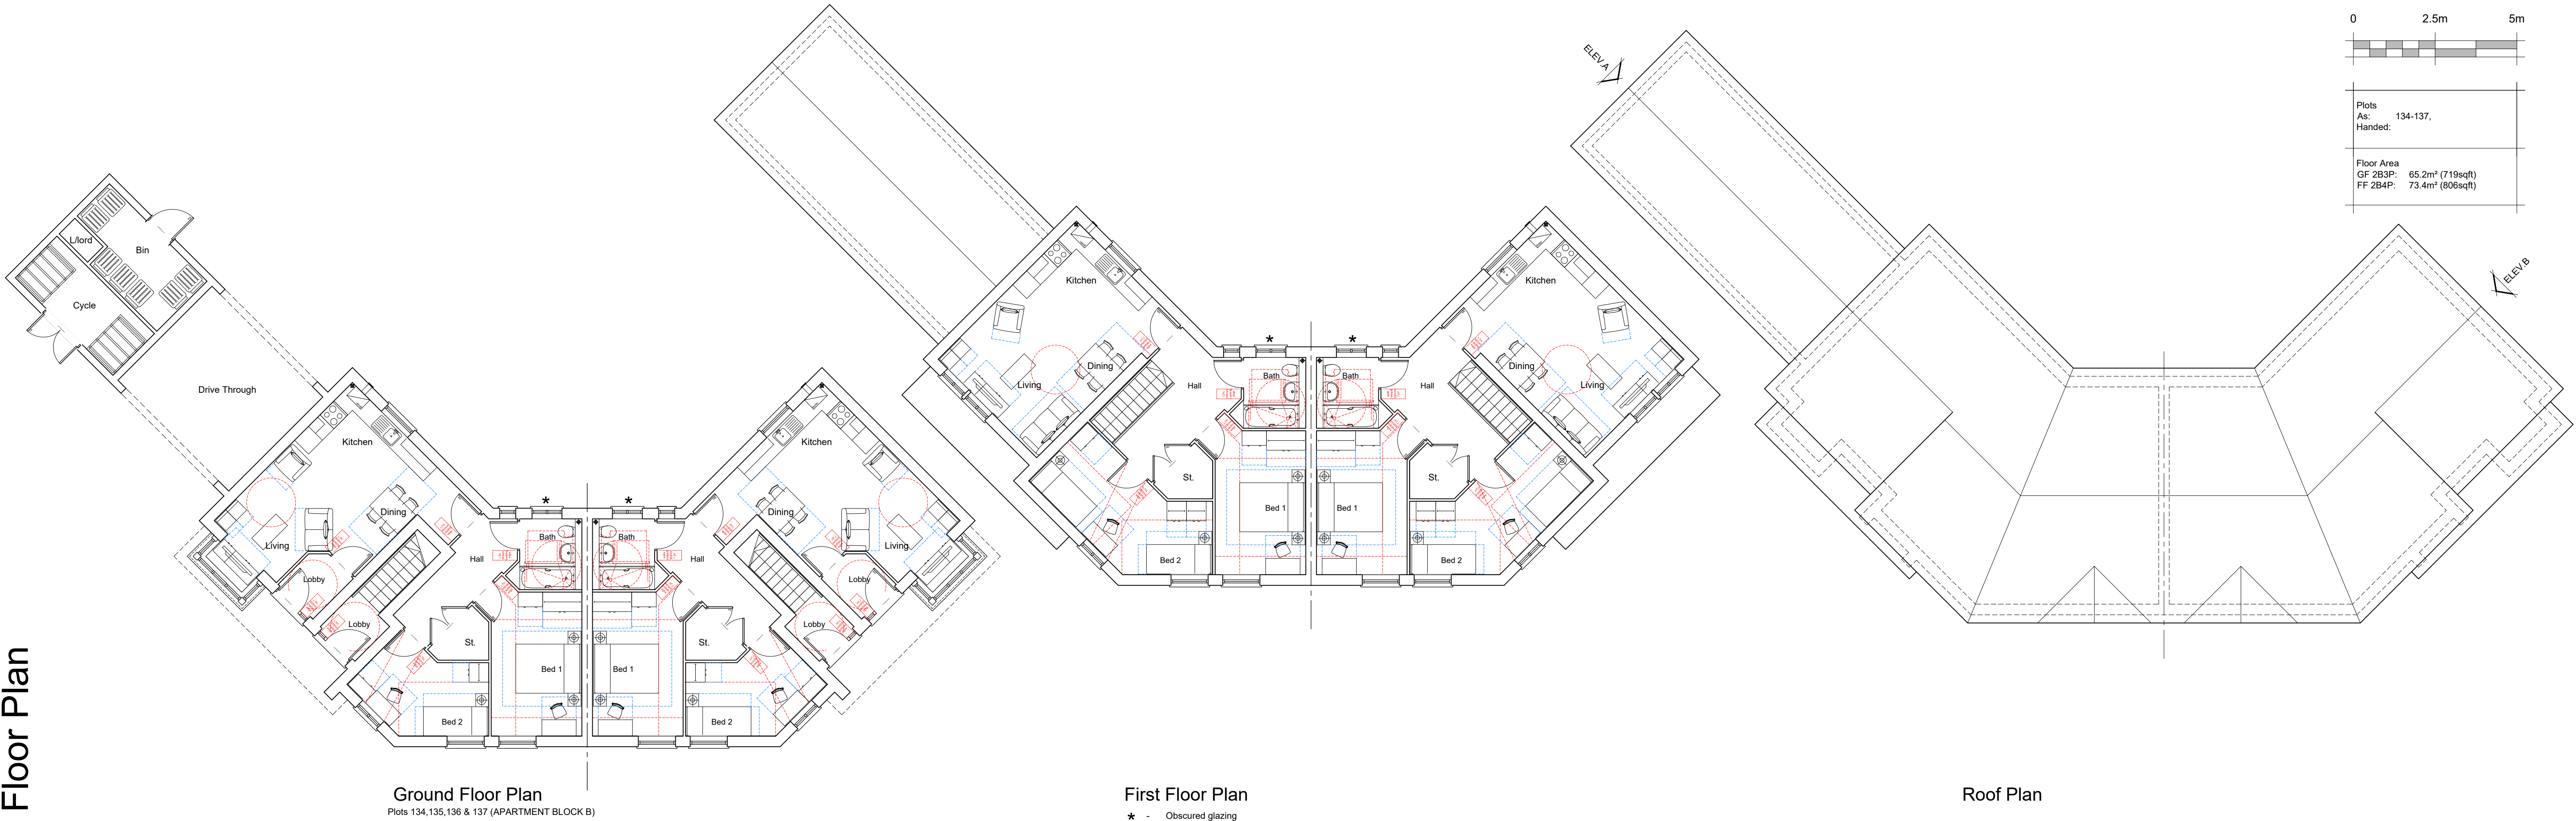

Ground Floor Plan
Plots 134,135,136 & 137 (APARTMENT BLOCK B)

First Floor Plan
★ - Obscured glazing

Roof Plan

Drove




Front Elevation
Plots 134,135,136 & 137 (APARTMENT BLOCK B)



Side Elevation A
(Elevations drawn as viewed looking face on)
★ - Obscured glazing



Rear Elevation

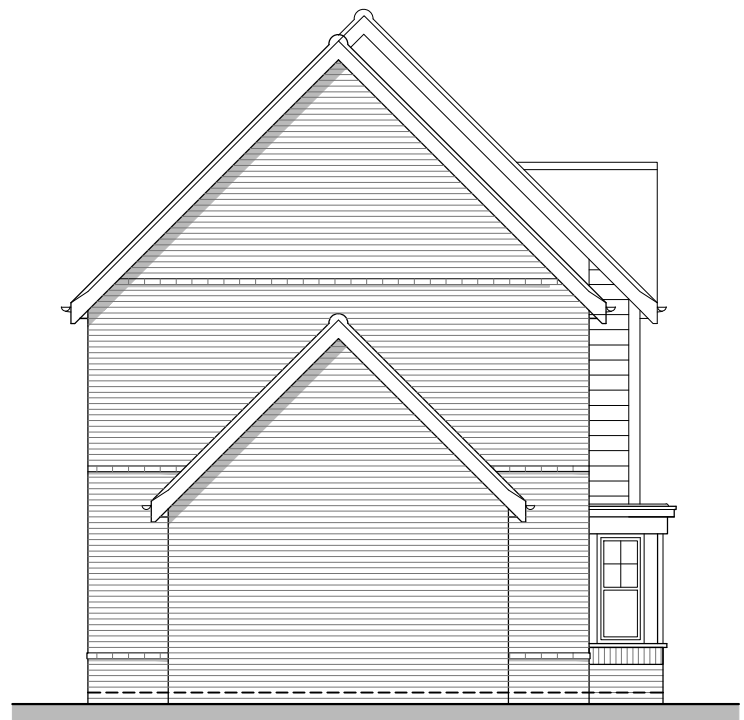

Side Elevation B

REV.	DATE	REVISIONS:	BY	REV.	DATE	REVISIONS:	BY	REV.	DATE	REVISIONS:	BY	STATUS:

Planning

PROJECT:	Bilsham Road Development LLP	Land at Bilsham Road, Yapton
SCALE:	1:100 (A1 ORIGINAL)	DRAWING: Apartment Block B, 2BF - Full Plans & Elevations
DRAWN: RDB	19284	P214
DATE: July 2021		



architecture planning masterplanning

2 Funtley Court, Funtley Hill,
Fareham, Hampshire, PO16 7UY.
info@osparchitecture.com www.osparchitecture.com
Tel: 01329 559400