

Bilsham



Front Elevation



Side Elevation A



Rear Elevation



Side Elevation B




Plots
As: 58-60
Handed:

Floor Area : 88.4m² (951sqft)

Drove Park



Front Elevation

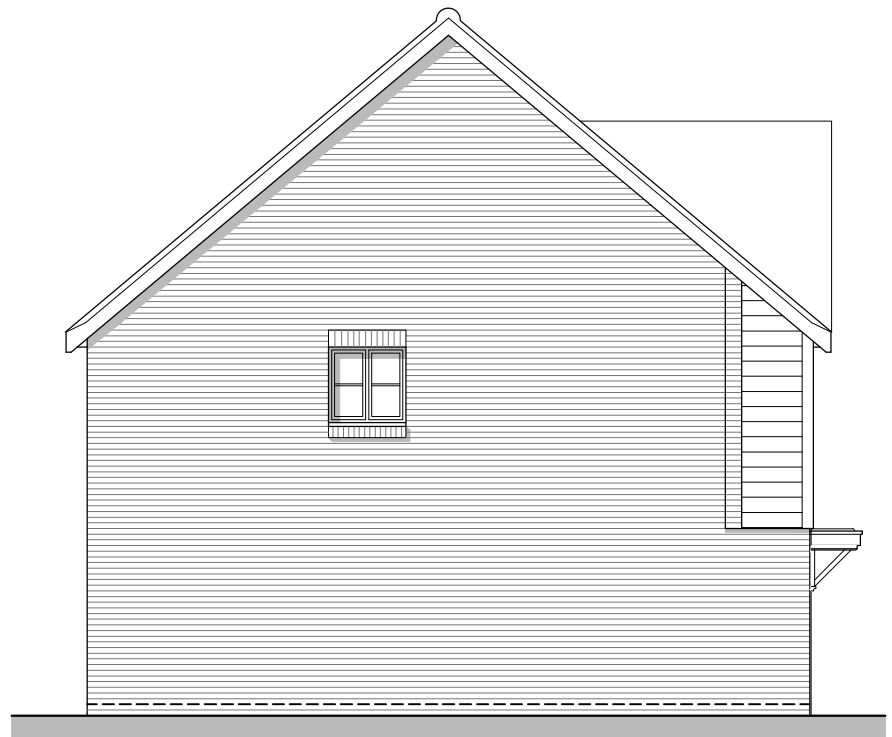

Side Elevation A



Rear Elevation



Side Elevation B


Plots
As: 138-140

Floor Area : 88.4m² (951sqft)

Drove Park




Front Elevation

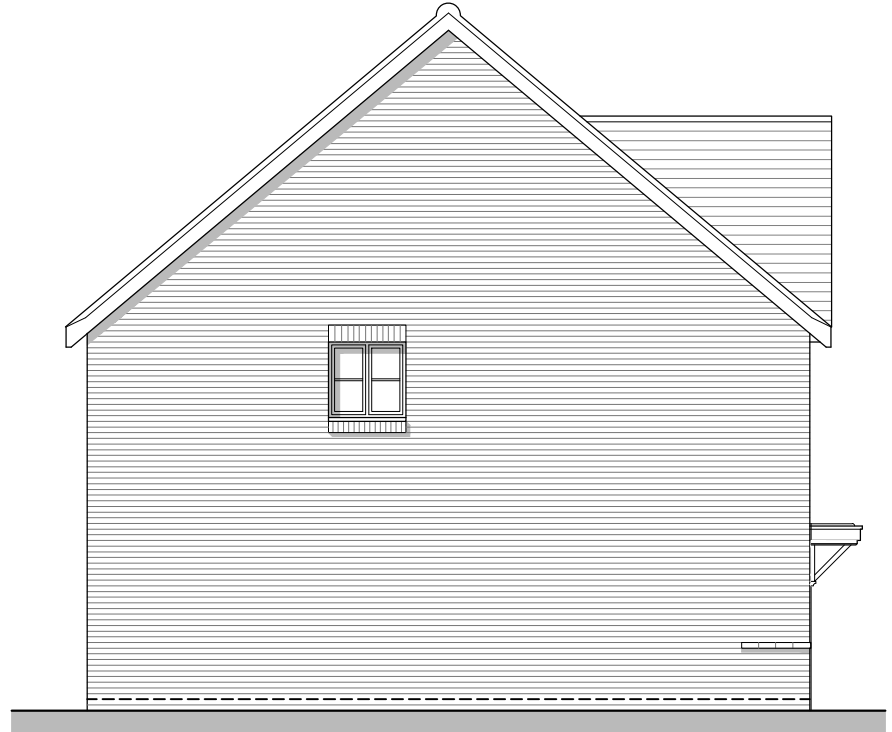

Side Elevation A



Rear Elevation

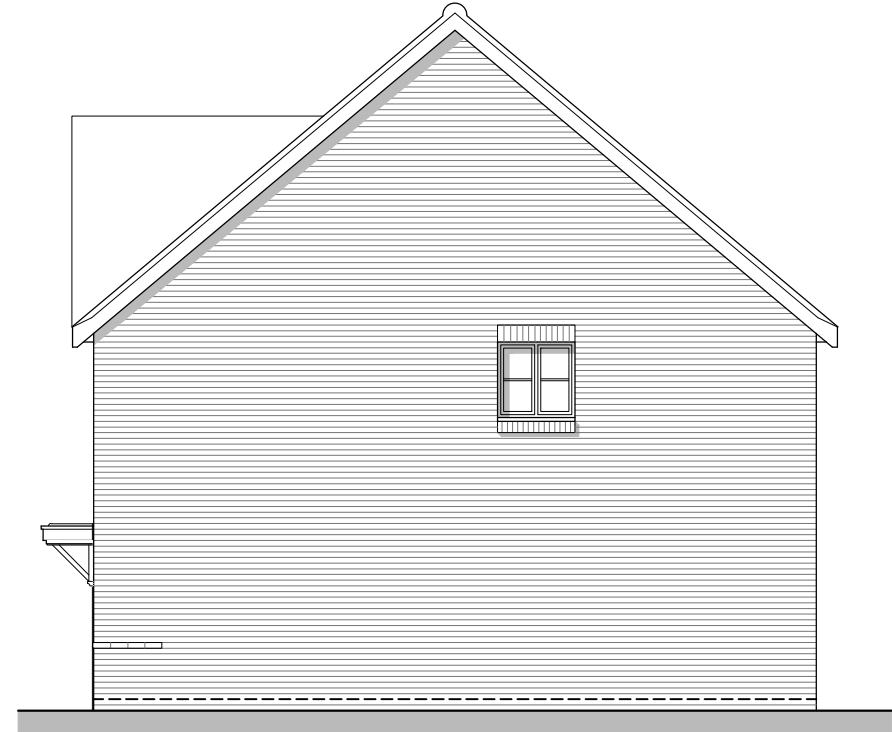

Side Elevation B


Plots
As: 215-217

Floor Area : 88.4m² (951sqft)

Lovey's



Front Elevation

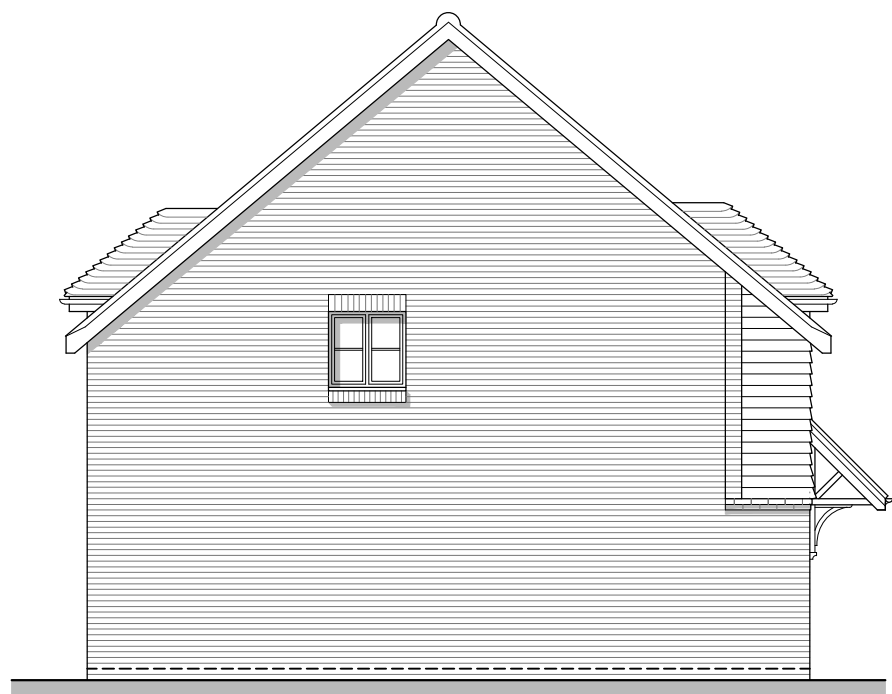

Side Elevation A



Rear Elevation



Side Elevation B

Plots
As: 83-85

Floor Area : 88.4m² (951sqft)

REV.	DATE	REVISIONS:	BY	REV.	DATE	REVISIONS:	BY	REV.	DATE	REVISIONS:	BY	STATUS:

Planning

CLIENT: Bilsham Road Development LLP

PROJECT: Bilsham Road Yapton

SCALE: 1:100 (A1 ORIGINAL)

DRAWING: 3B4P Type A - Terrace Elevations

DRAWN: GE
DATE: July 2021

19284

P239

—

