



Floor Plan

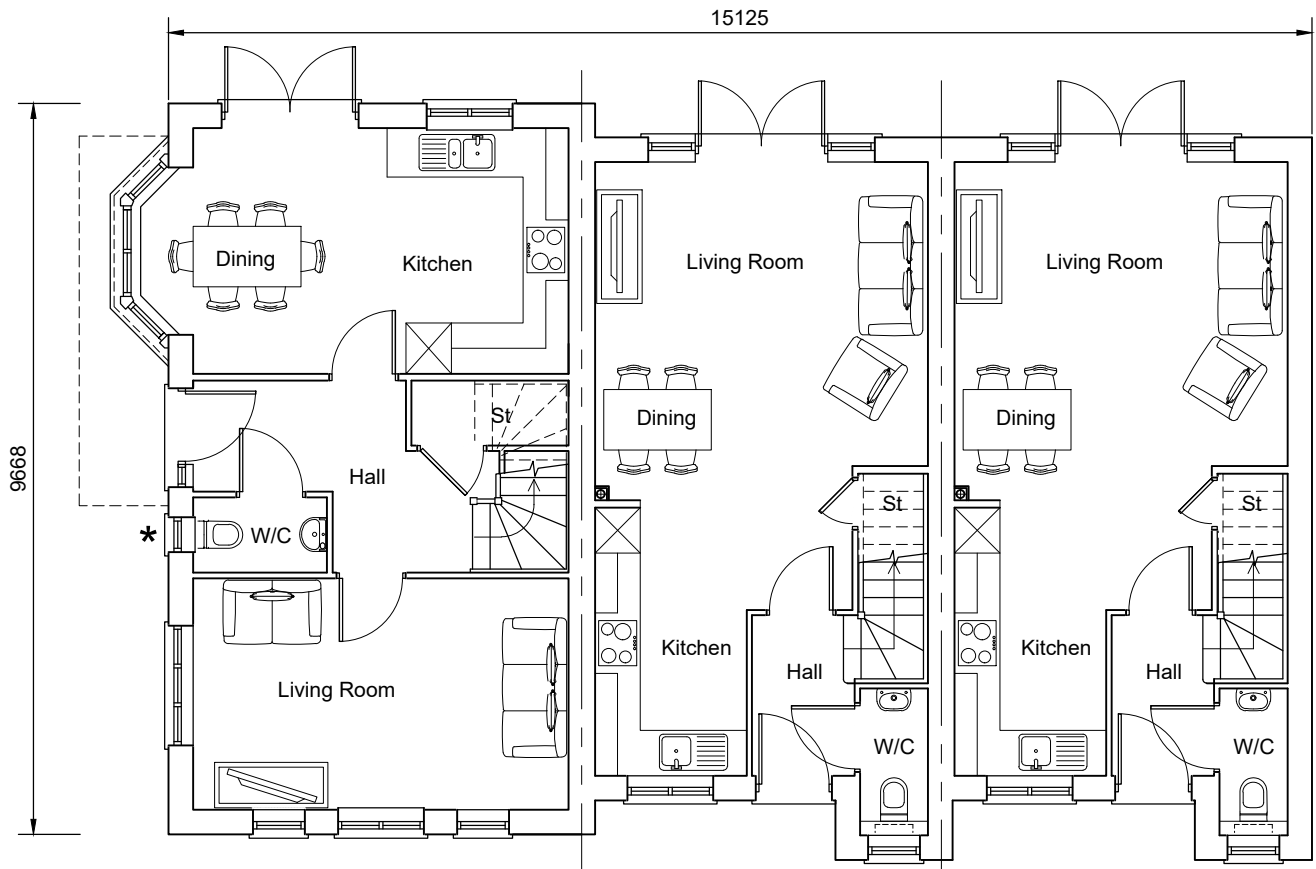


Ground Floor Plan

Plot : 8      Plot : 7      Plot : 6

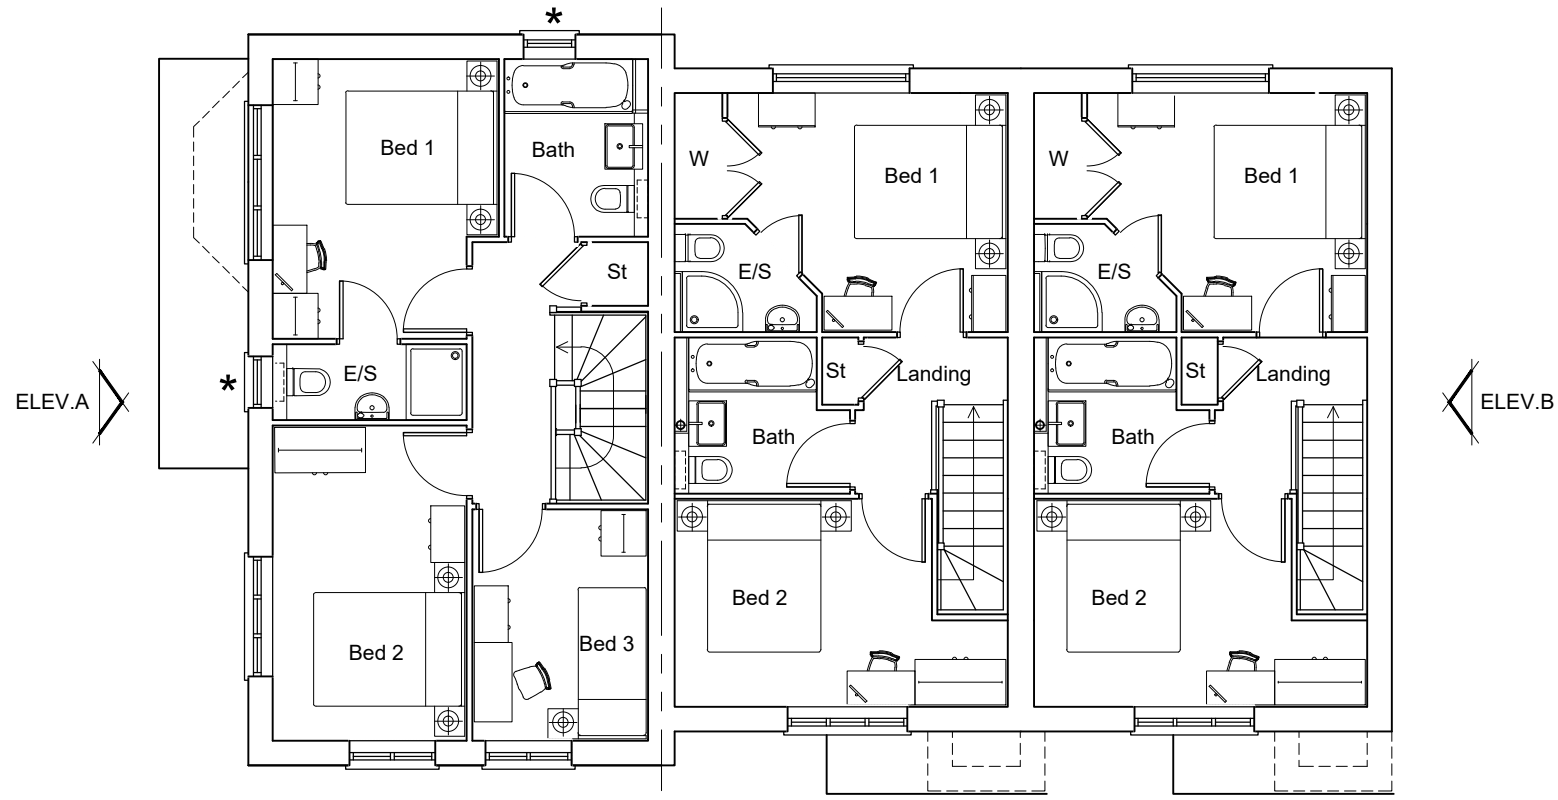

First Floor Plan

★ - Obscured glazing

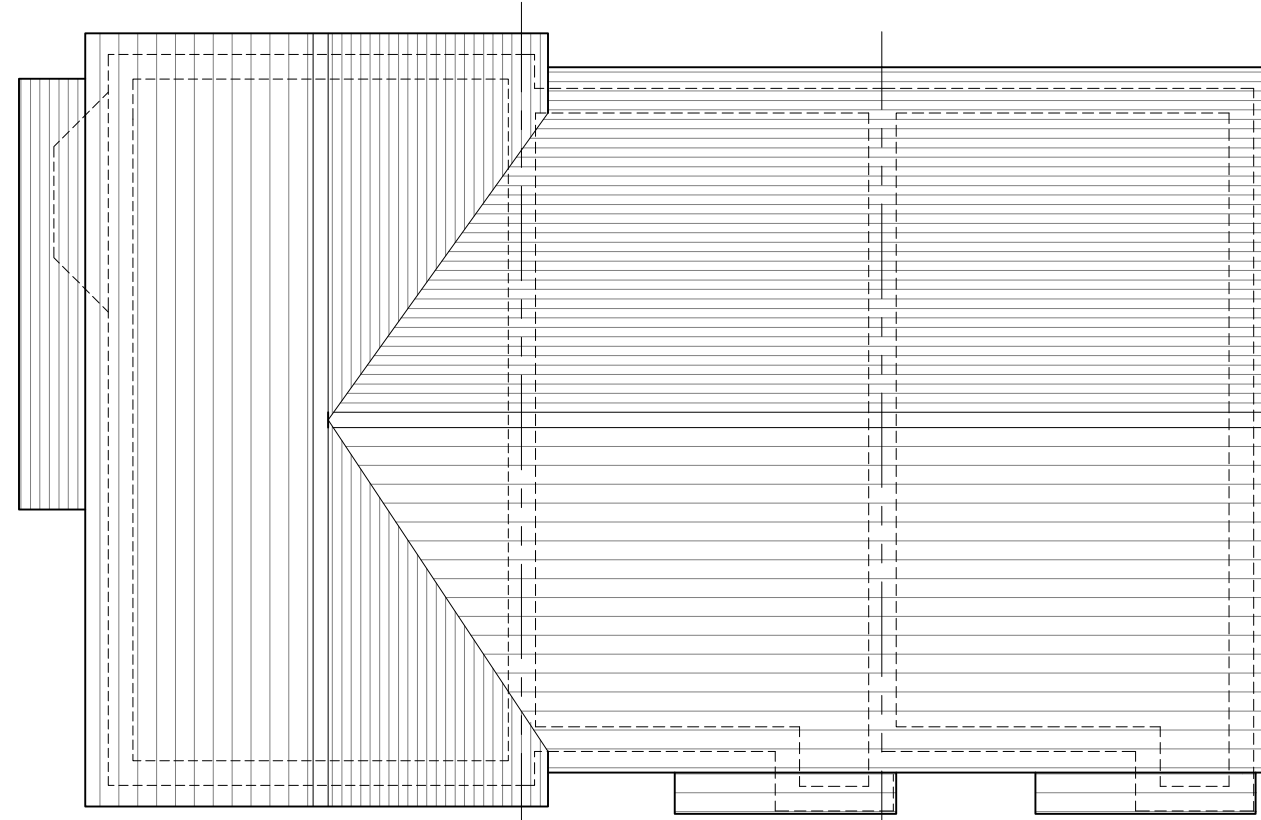

Roof Plan

0      2.5m      5m



|            |                  |
|------------|------------------|
| Plots      |                  |
| As:        | 6/7/8,           |
| Handed:    |                  |
| Floor Area |                  |
| 3B5P:      | 91.4m² (984sqft) |
| 2B4P:      | 72.1m² (776sqft) |

Bilsham




Front Elevation



Side Elevation A



Rear Elevation

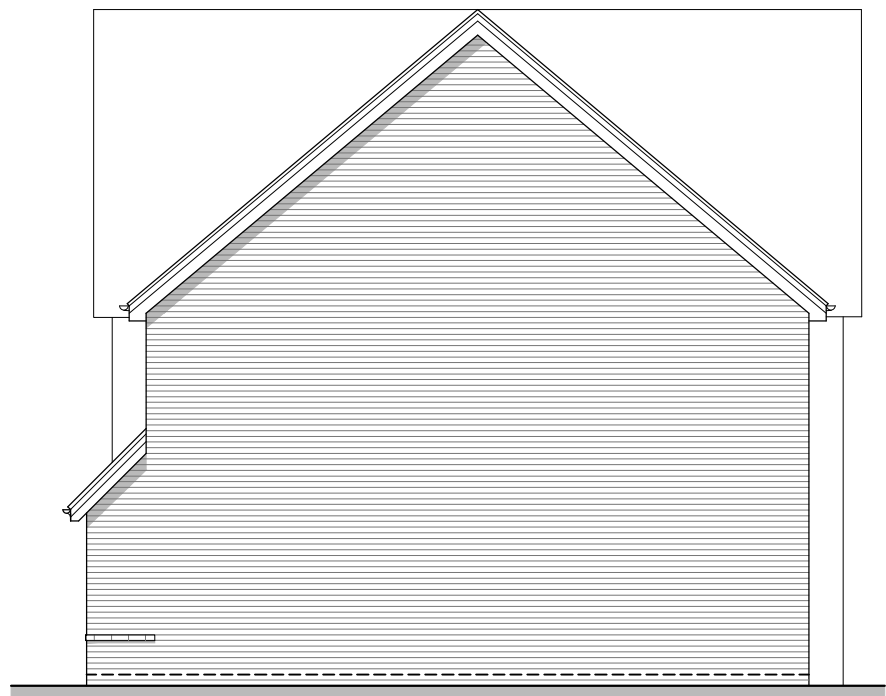

Side Elevation B

Drove Park

Lovey's

Planning

| REV. | DATE | REVISIONS: | BY | REV. | DATE | REVISIONS: | BY | REV. | DATE | REVISIONS: | BY | STATUS: |
|------|------|------------|----|------|------|------------|----|------|------|------------|----|---------|
|      |      |            |    |      |      |            |    |      |      |            |    |         |

|         |                              |          |                                                             |
|---------|------------------------------|----------|-------------------------------------------------------------|
| CLIENT: | Bilsham Road Development LLP | PROJECT: | Bilsham Road Yapton                                         |
| SCALE:  | 1:100 (A1 ORIGINAL)          | DRAWING: | 3B5P Type D & 2B4P Type B - Terrace Full Plans & Elevations |
| DRAWN:  | GE                           | 19284    | P246                                                        |
| DATE:   | July 2021                    |          | —                                                           |



architecture   planning   masterplanning

Broadmede House, Farnham Business Park,  
Weydon Lane, Farnham, Surrey GU9 8QT.  
info@osparchitecture.com   www.osparchitecture.com  
Tel: 01252 267878