





Floor Plan

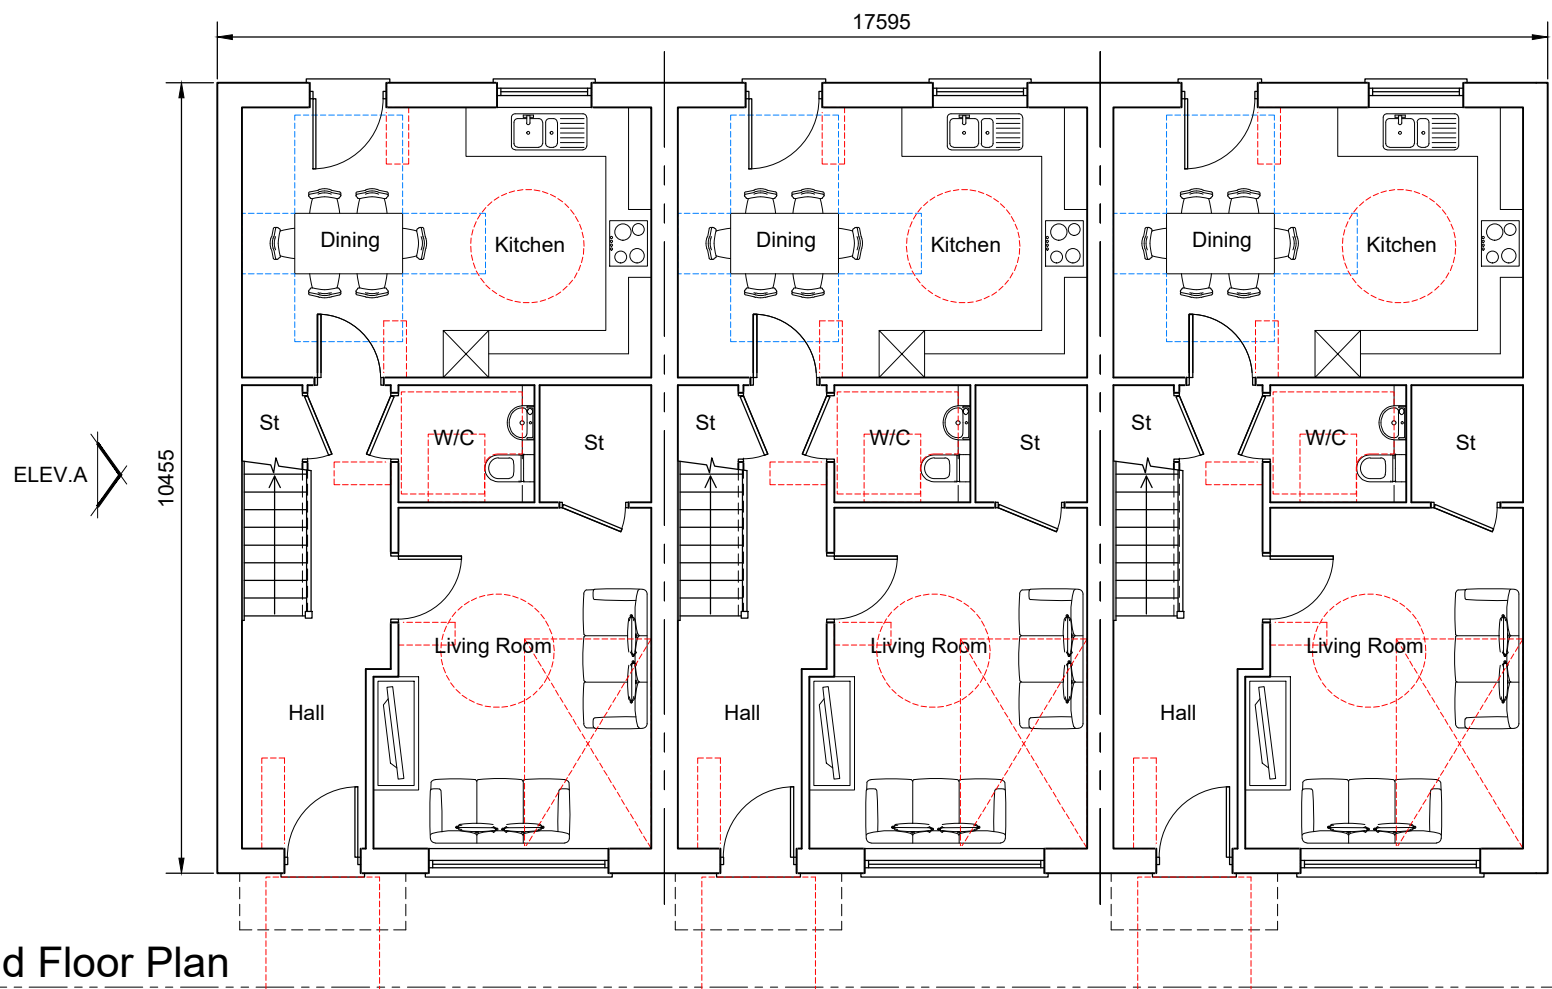

First Floor Plan

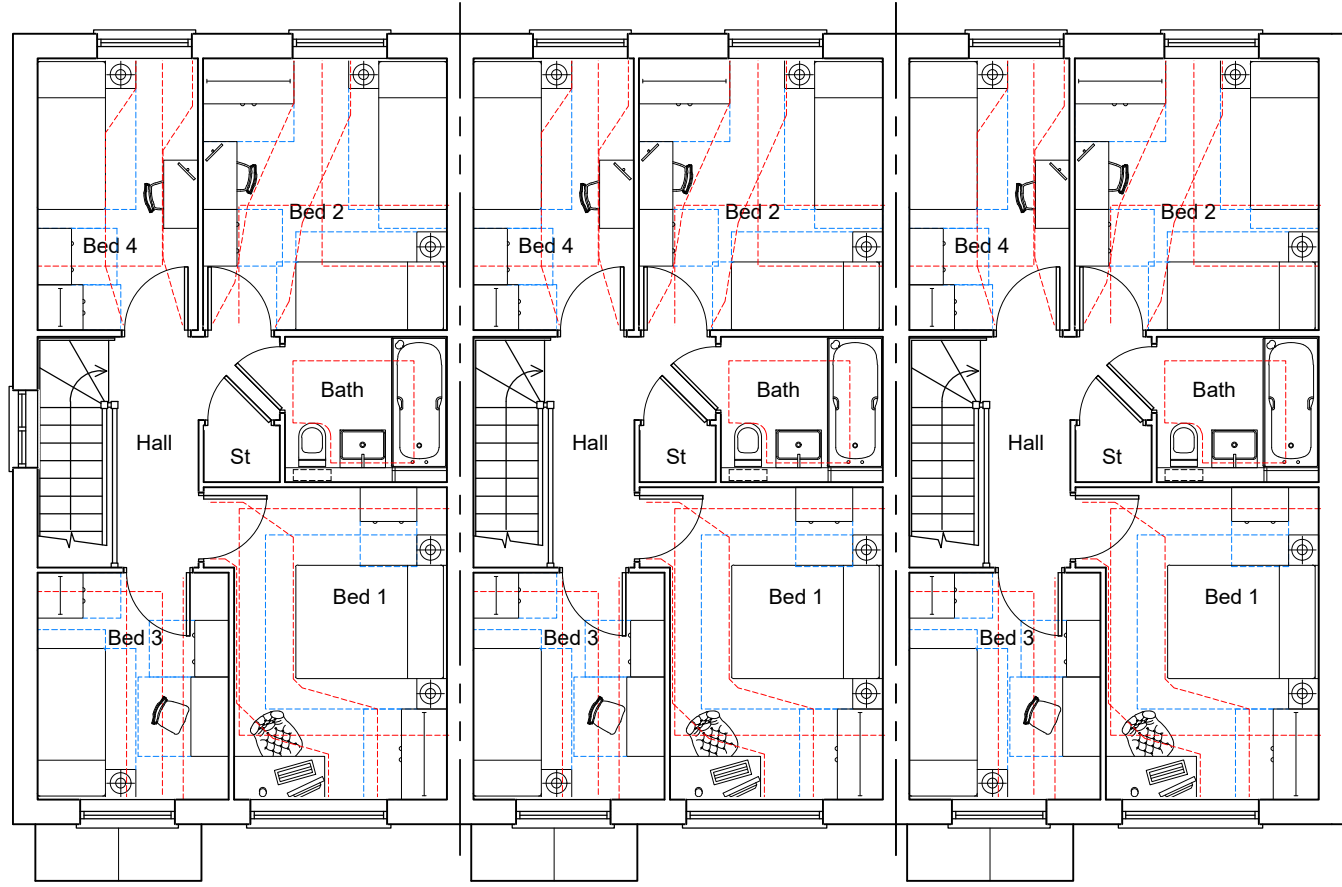

Roof Plan

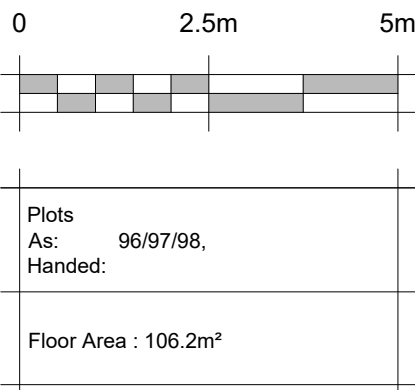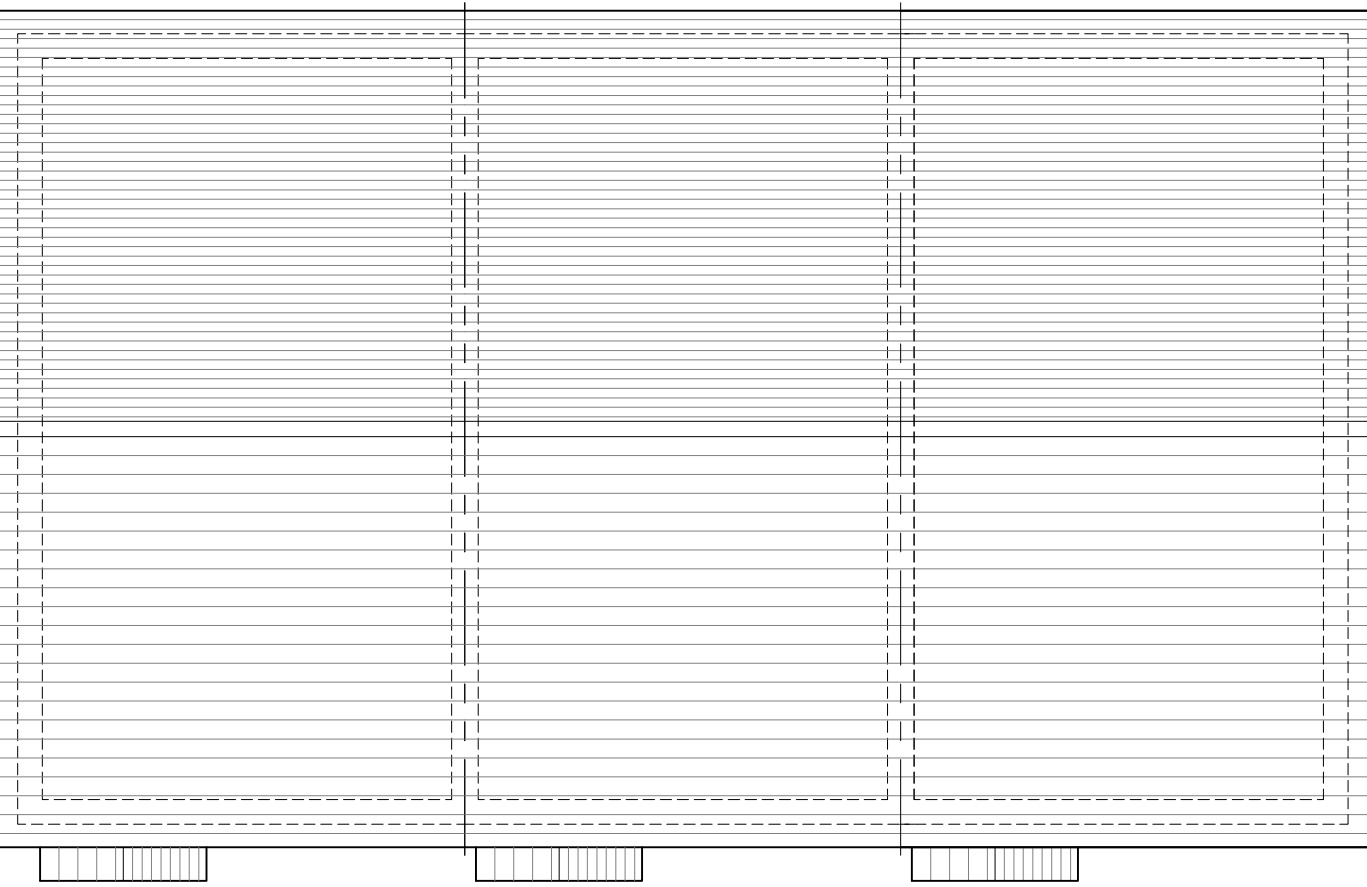


Lovey's



Front Elevation



Side Elevation A

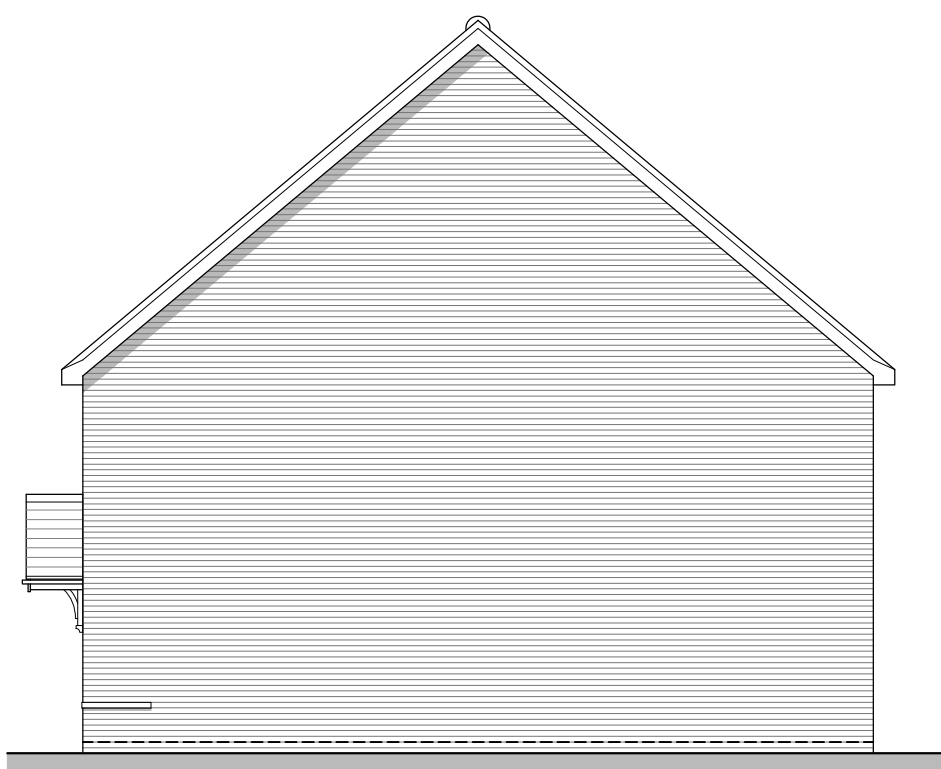


Side Elevation B




Rear Elevation



Floor Plan

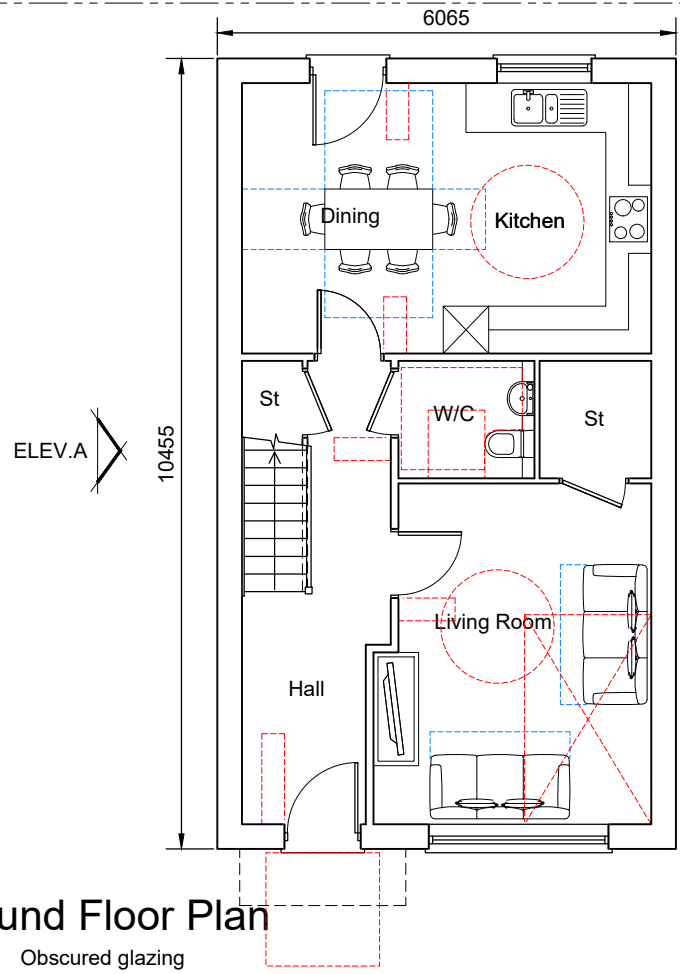


First Floor Plan

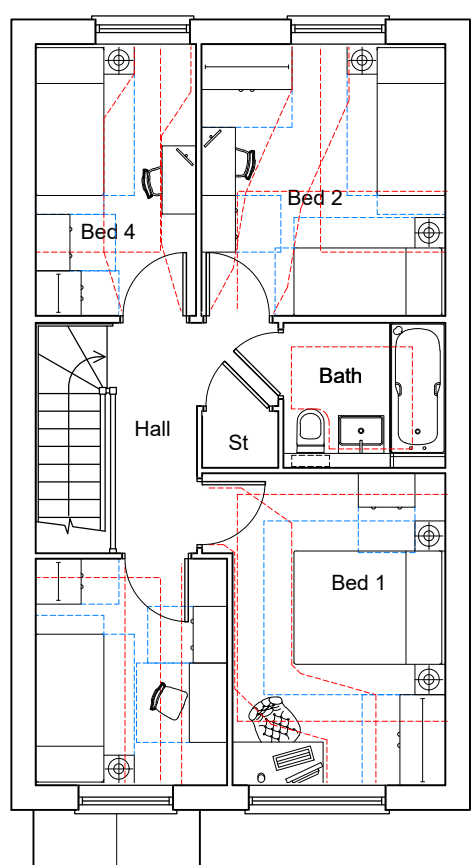


Roof Plan

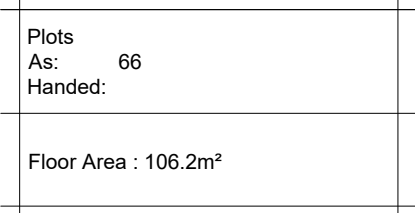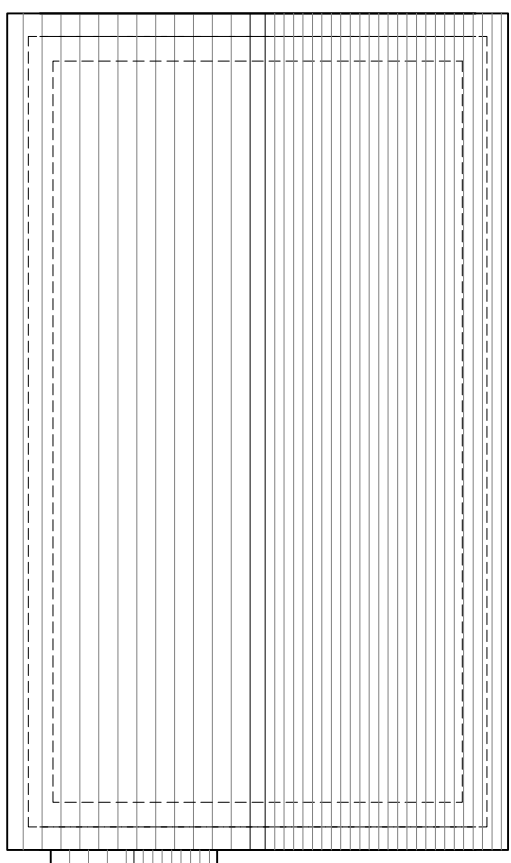


Bilsham

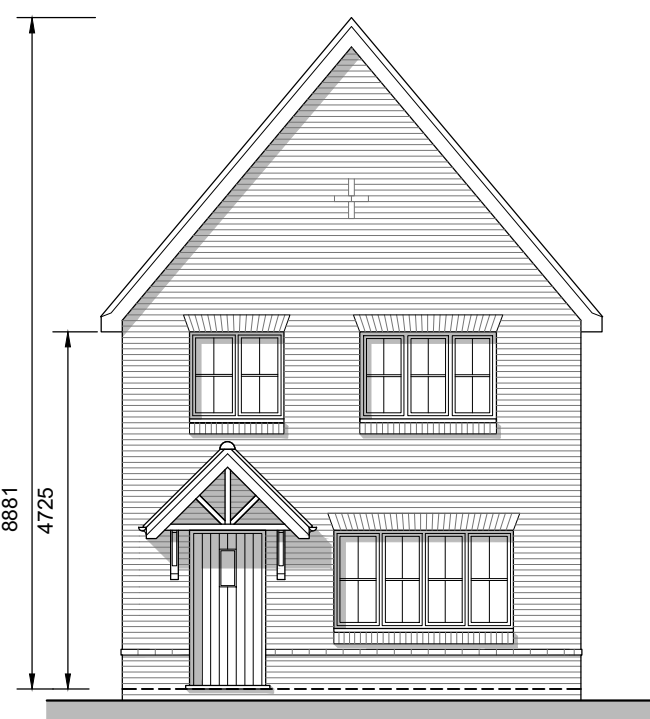

Front Elevation

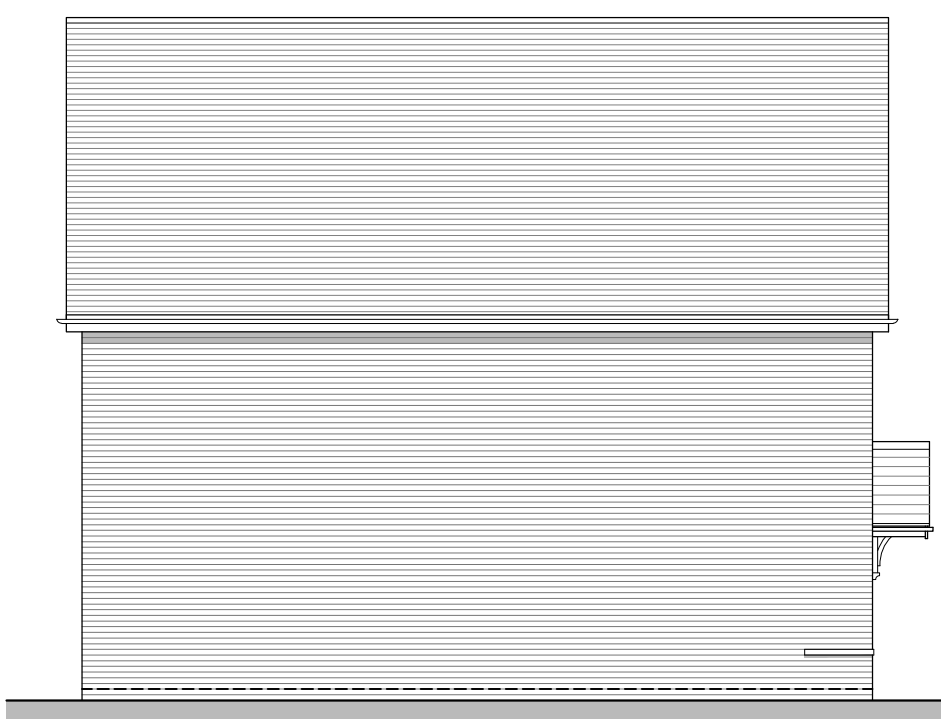

Side Elevation A

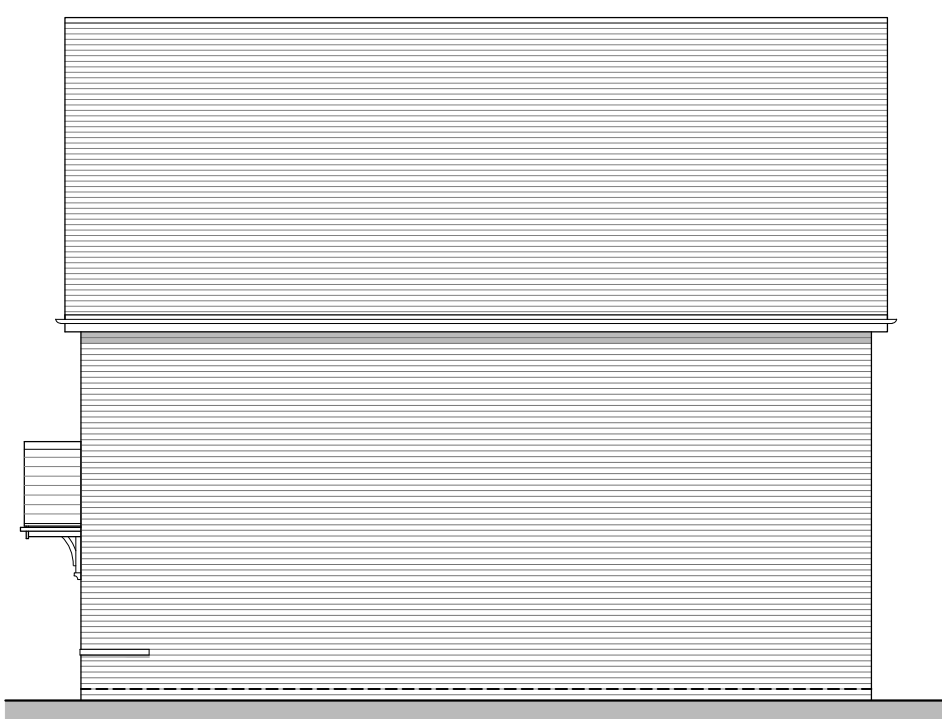

Side Elevation B



Rear Elevation

REV.	DATE	REVISIONS:	BY	REV.	DATE	REVISIONS:	BY	REV.	DATE	REVISIONS:	BY	STATUS:

Planning

CLIENT:	Bilsham Road Development LLP	PROJECT:	Bilsham Road Yapton
SCALE:	1:100 (A1 ORIGINAL)	DRAWING:	C4H2 - Detach & Terrace Full Plans & Elevations
DRAWN:	GE	19284	P229
DATE:	July 2021	—	—

