




Floor Plan

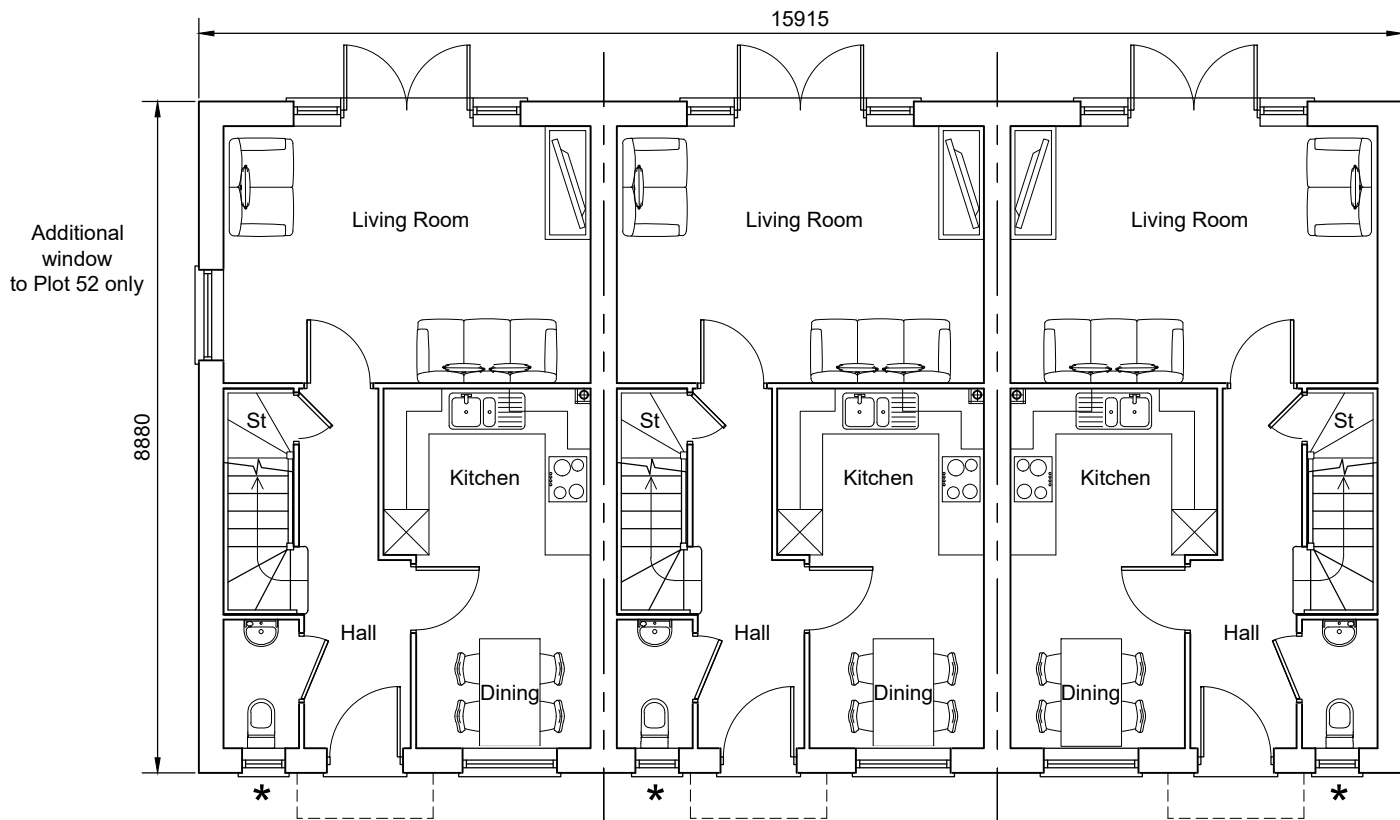


Ground Floor Plan
★ - Obscured glazing

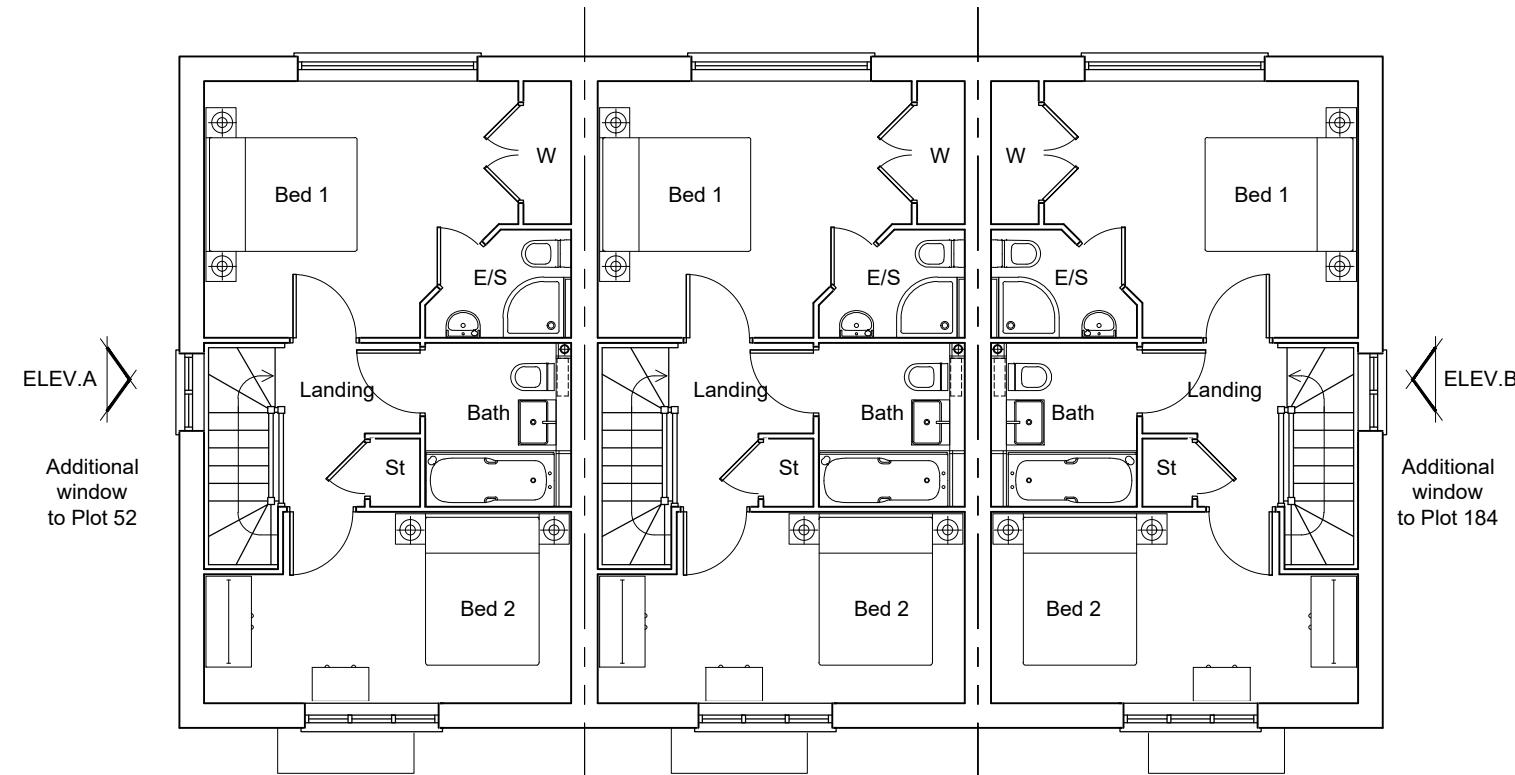

First Floor Plan

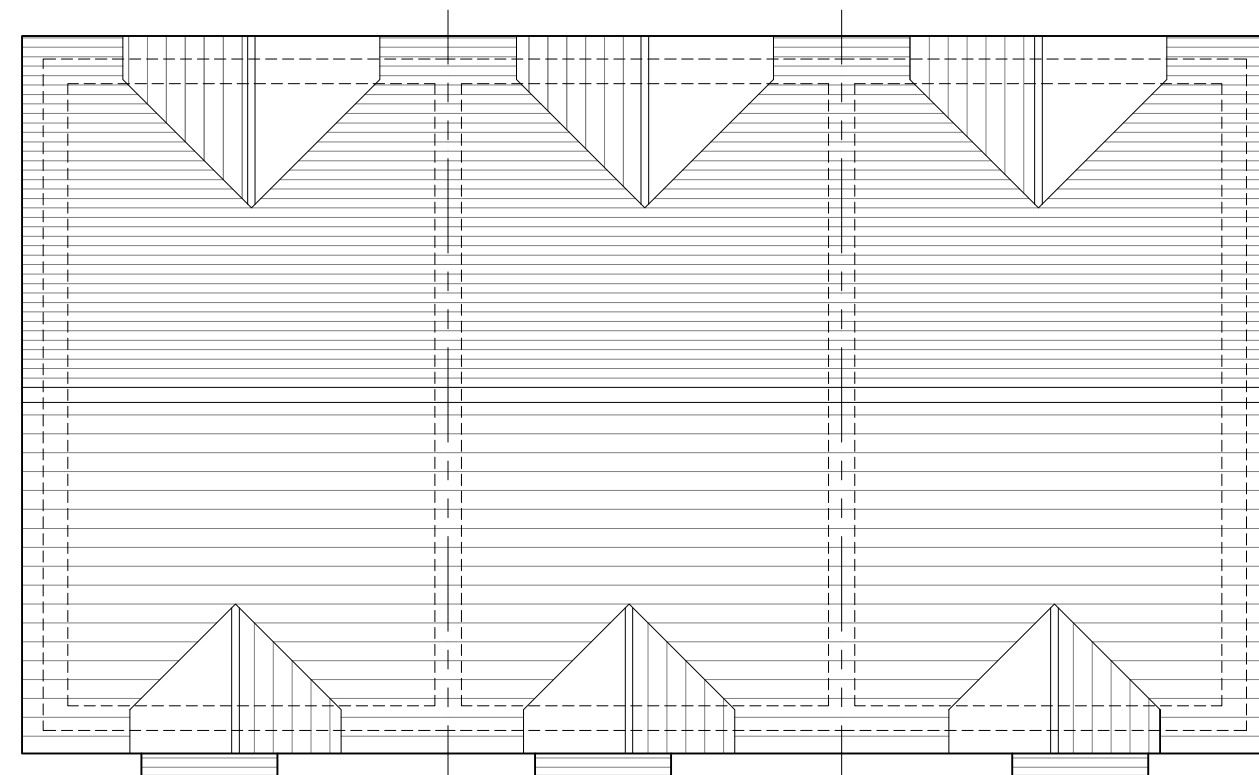

Roof Plan
Plots : 52/53/54.

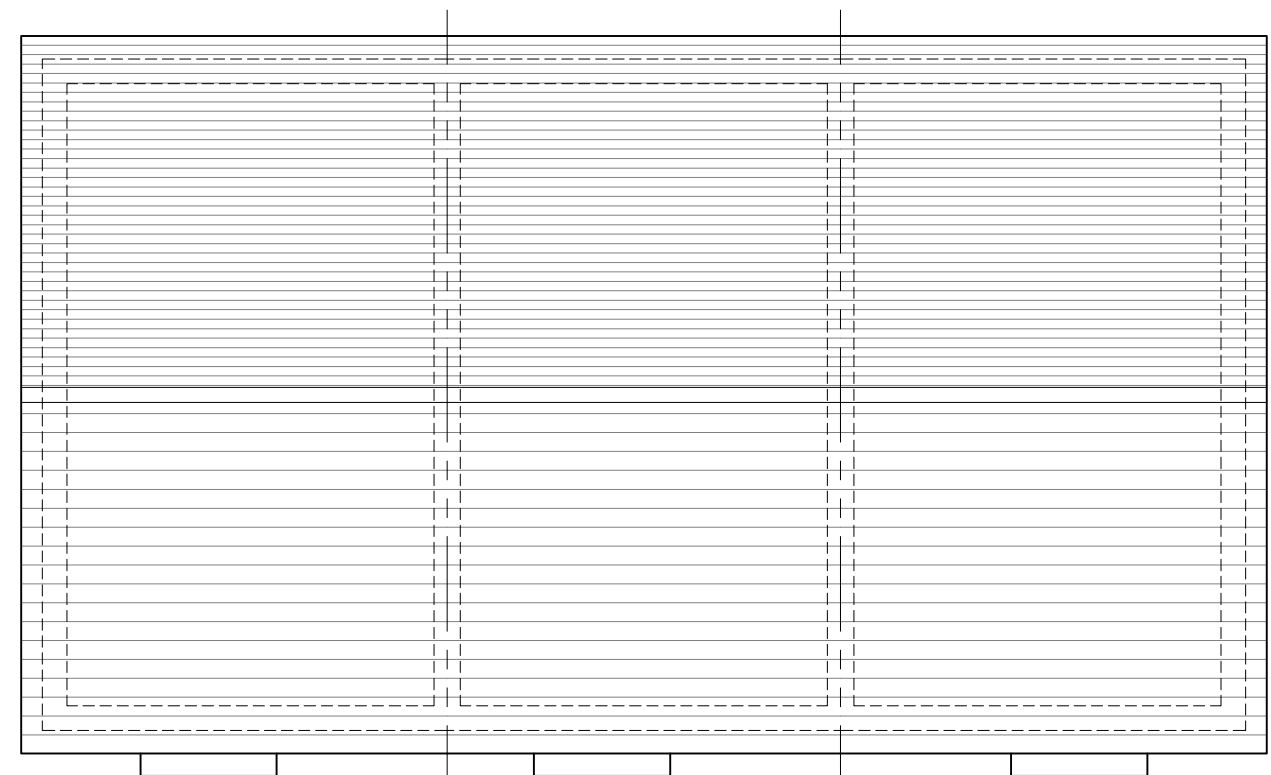

Roof Plan
Plots : 182/183/184.


Bilsham



Front Elevation
Plots : 52/53/54.



Side Elevation A

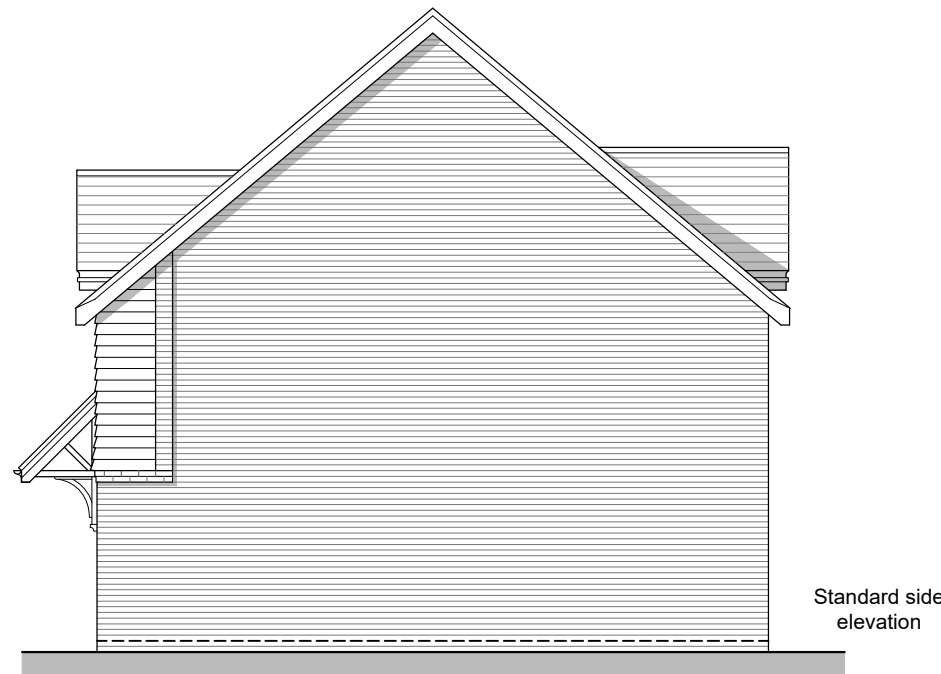

Side Elevation B




Rear Elevation


Drove



Front Elevation
Plots : 182/183/184, painted brick

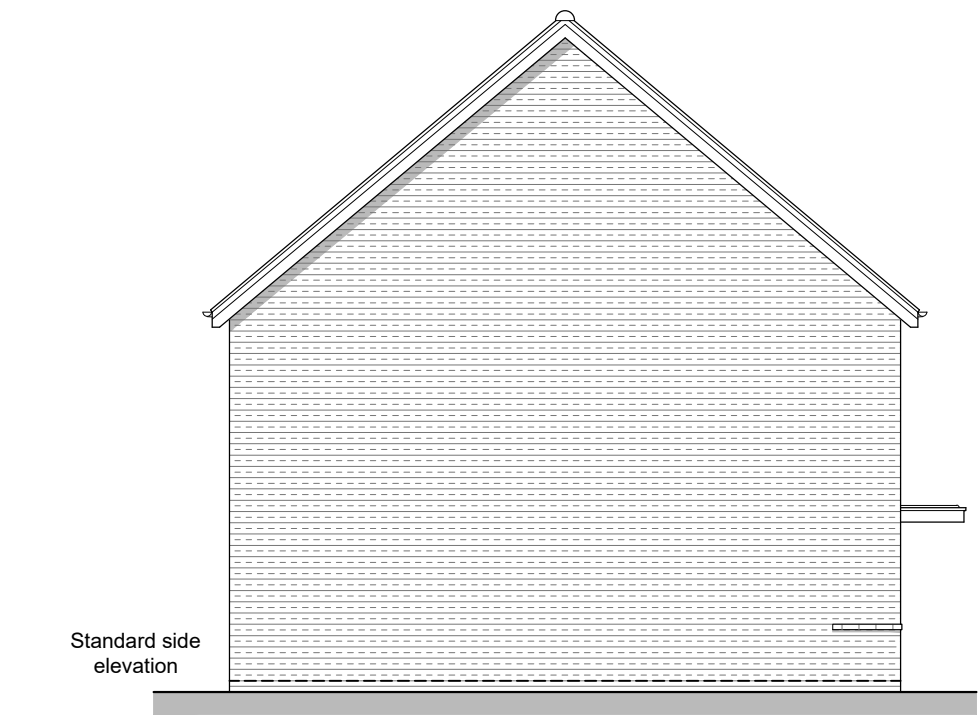


Side Elevation A

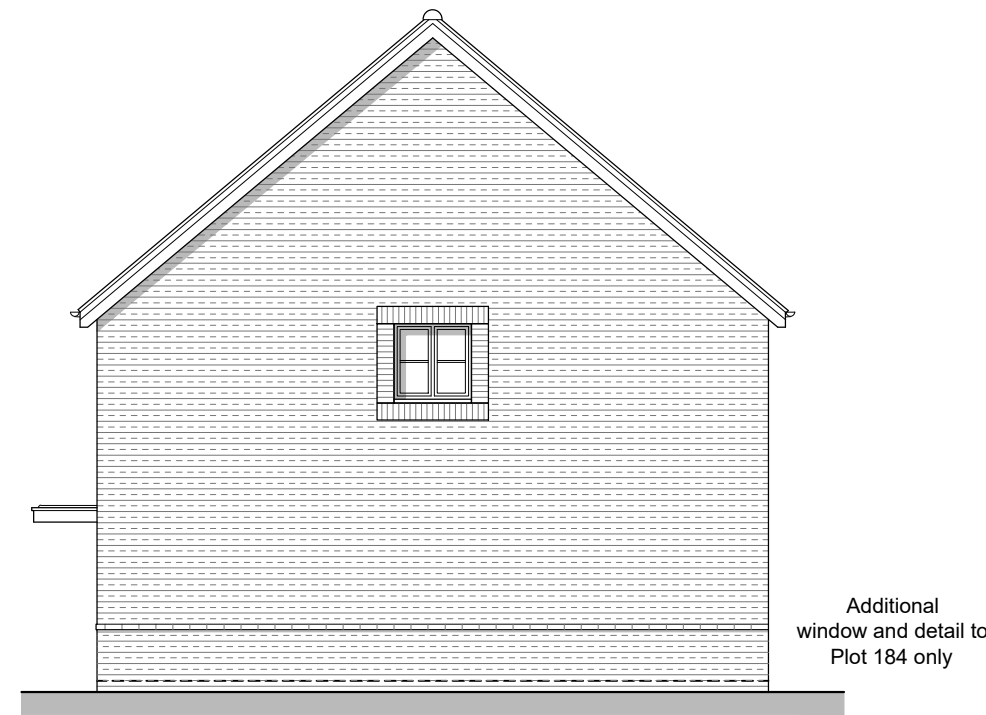

Side Elevation B



Rear Elevation

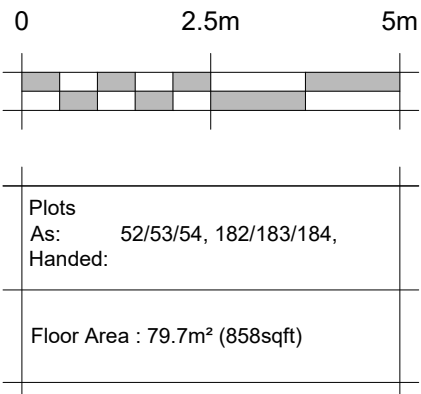

Planning

REV.	DATE	REVISIONS:	BY	REV.	DATE	REVISIONS:	BY	REV.	DATE	REVISIONS:	BY	STATUS:

CLIENT:	Bilsham Road Development LLP	PROJECT:	Land At Bilsham Road, Yapton
SCALE:	1:100 (A1 ORIGINAL)	DRAWING:	2B4P Type C - Terrace Full Plans & Elevations
DRAWN:	RDB/SA	19284	P235
DATE:	July 2021		—



architecture planning masterplanning

Broadmede House, Farnham Business Park,
Weydon Lane, Farnham, Surrey GU9 8QT.
info@osparchitecture.com www.osparchitecture.com
Tel: 01252 267878