

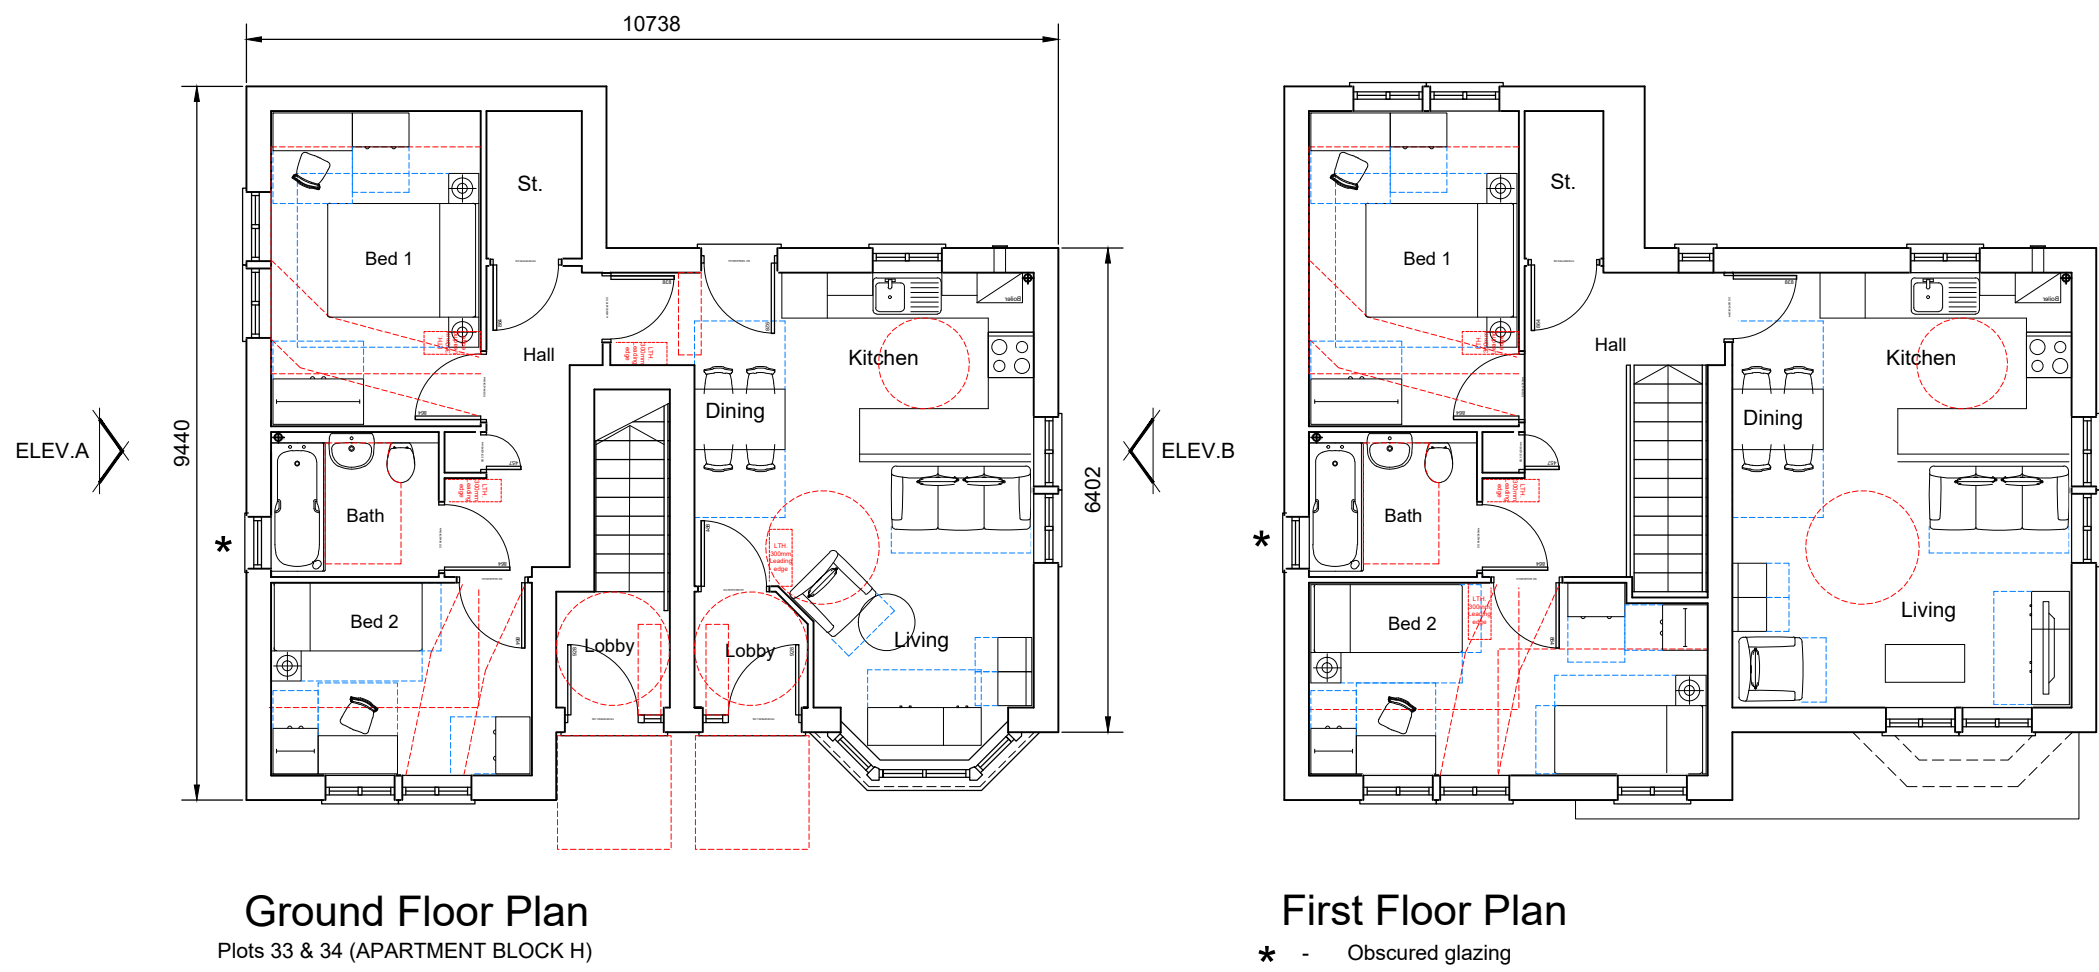


Floor Plan

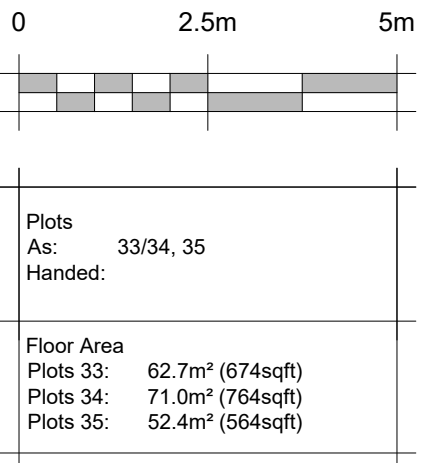

Roof Plan

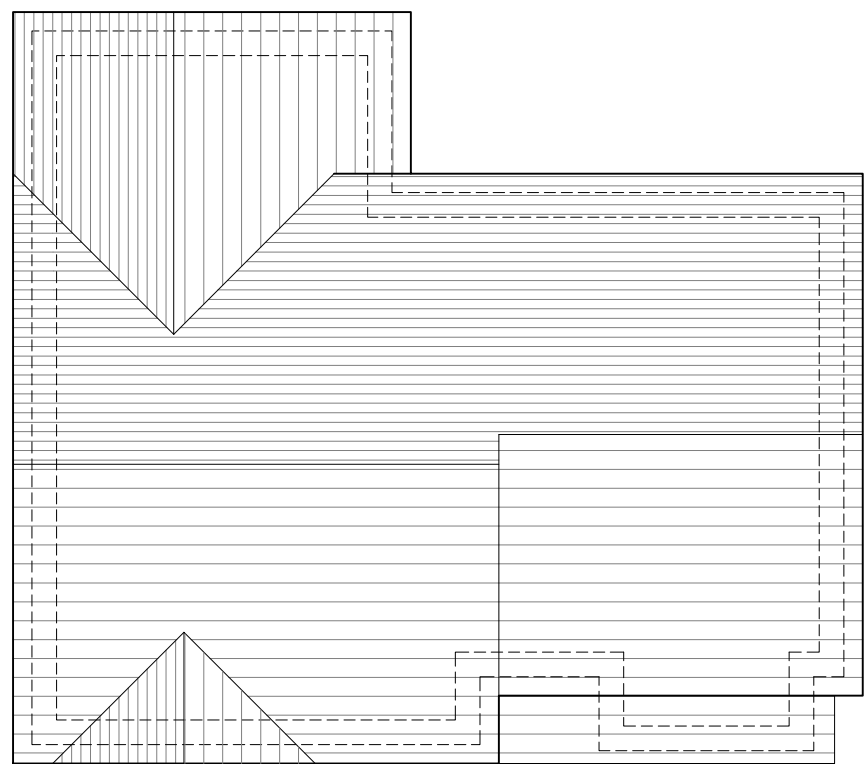

Bilsham




Front Elevation

Side Elevation A


Side Elevation B

Rear Elevation


Floor Plan

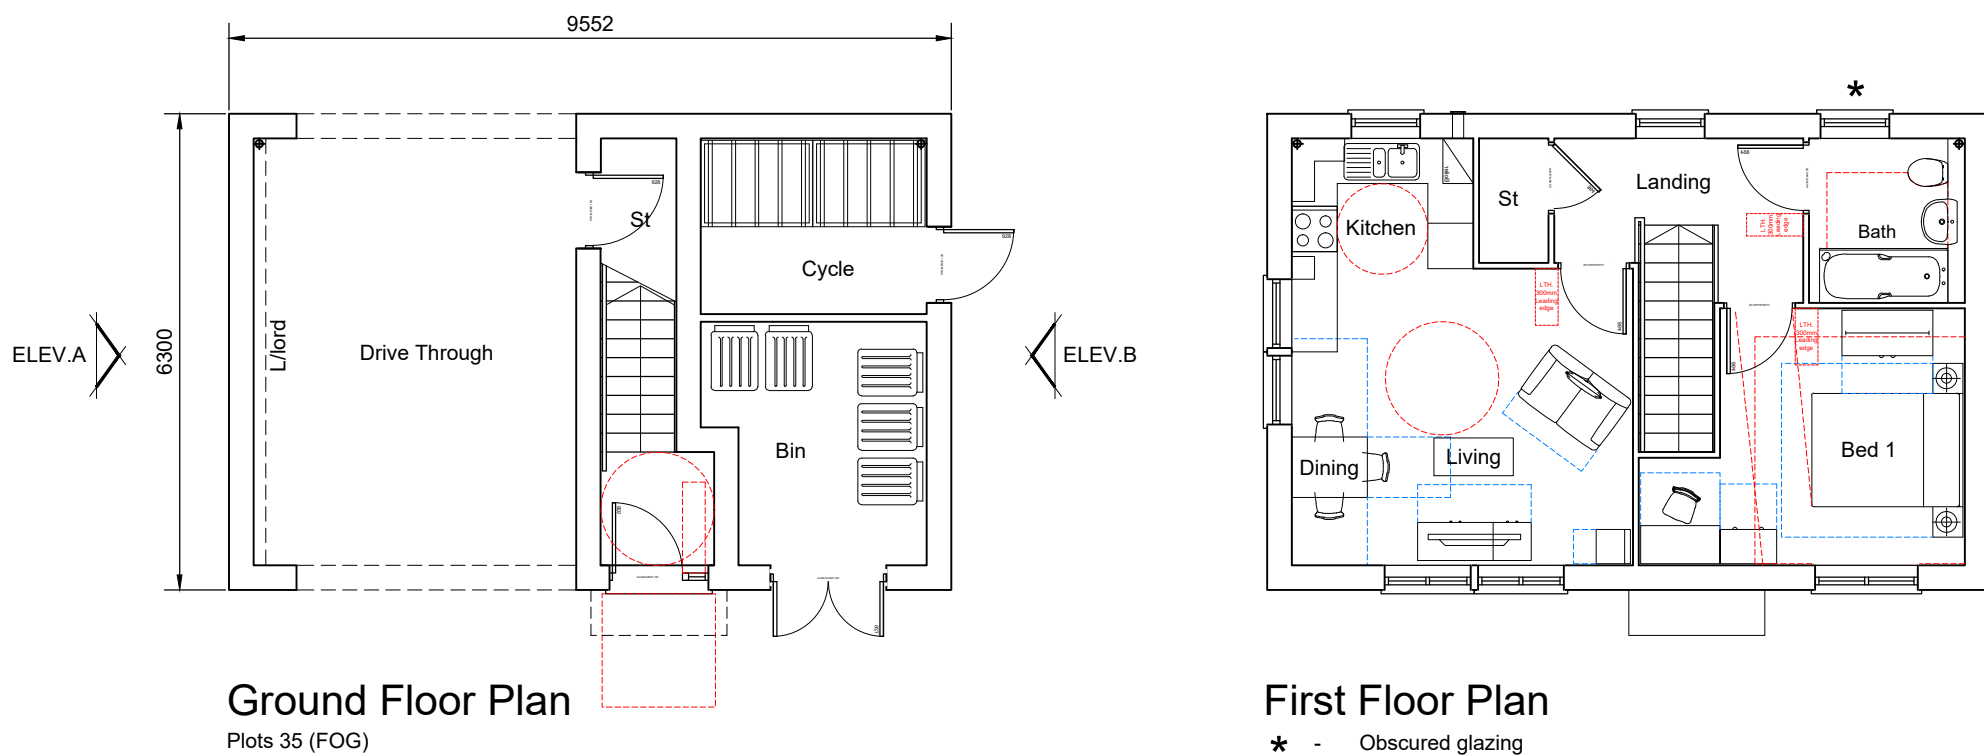

Roof Plan

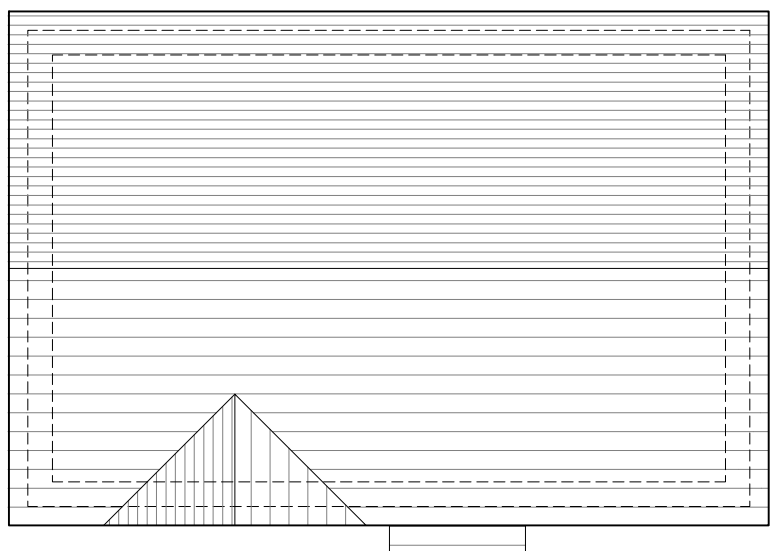

Bilsham

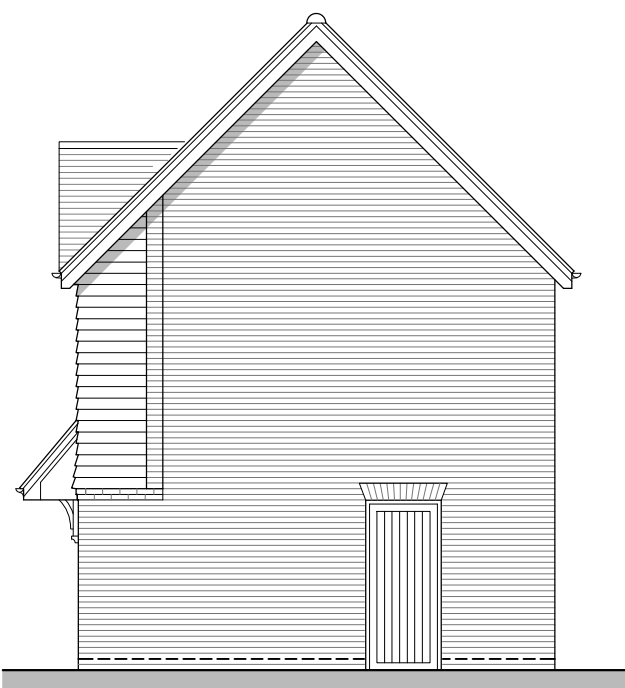

Front Elevation

Side Elevation A


Side Elevation B

Rear Elevation

Planning

REV.	DATE	REVISIONS:	BY	REV.	DATE	REVISIONS:	BY	STATUS:

PROJECT:	Bilsham Road Development LLP	Land at Bilsham Road, Yapton
SCALE:	1:100 (A1 ORIGINAL)	DRAWING: Apartment Block H + FOG 1BF & 2BF - Full Plans & Elevations
DRAWN:	RDB/GE	19284
DATE:	July 2021	P217

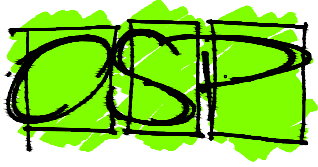

architecture planning masterplanning

2 Funtley Court, Funtley Hill,
Fareham, Hampshire, PO16 7UY.
info@osparchitecture.com www.osparchitecture.com
Tel: 01329 559400