


Floor Plan

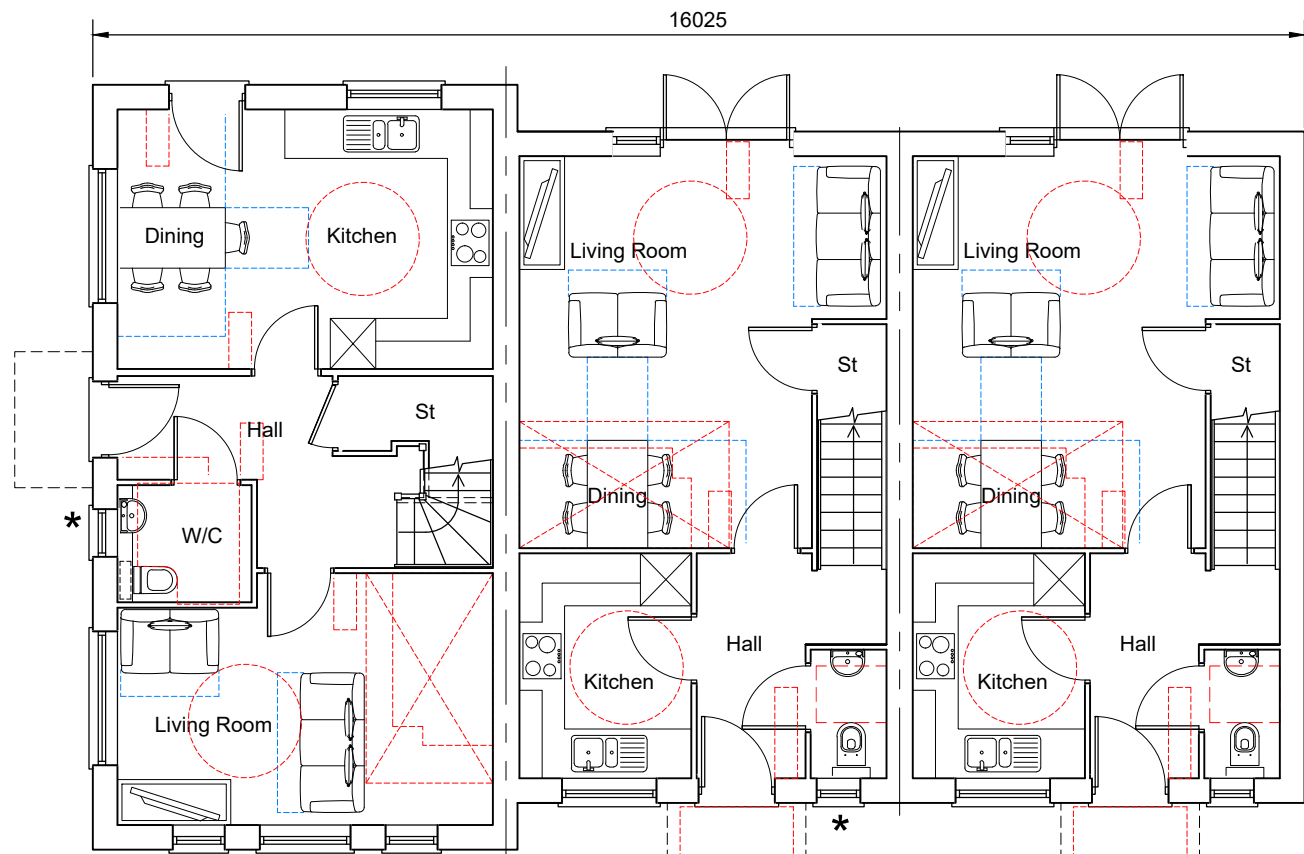


Ground Floor Plan

Plot : 224


Plot : 225

Plot : 226

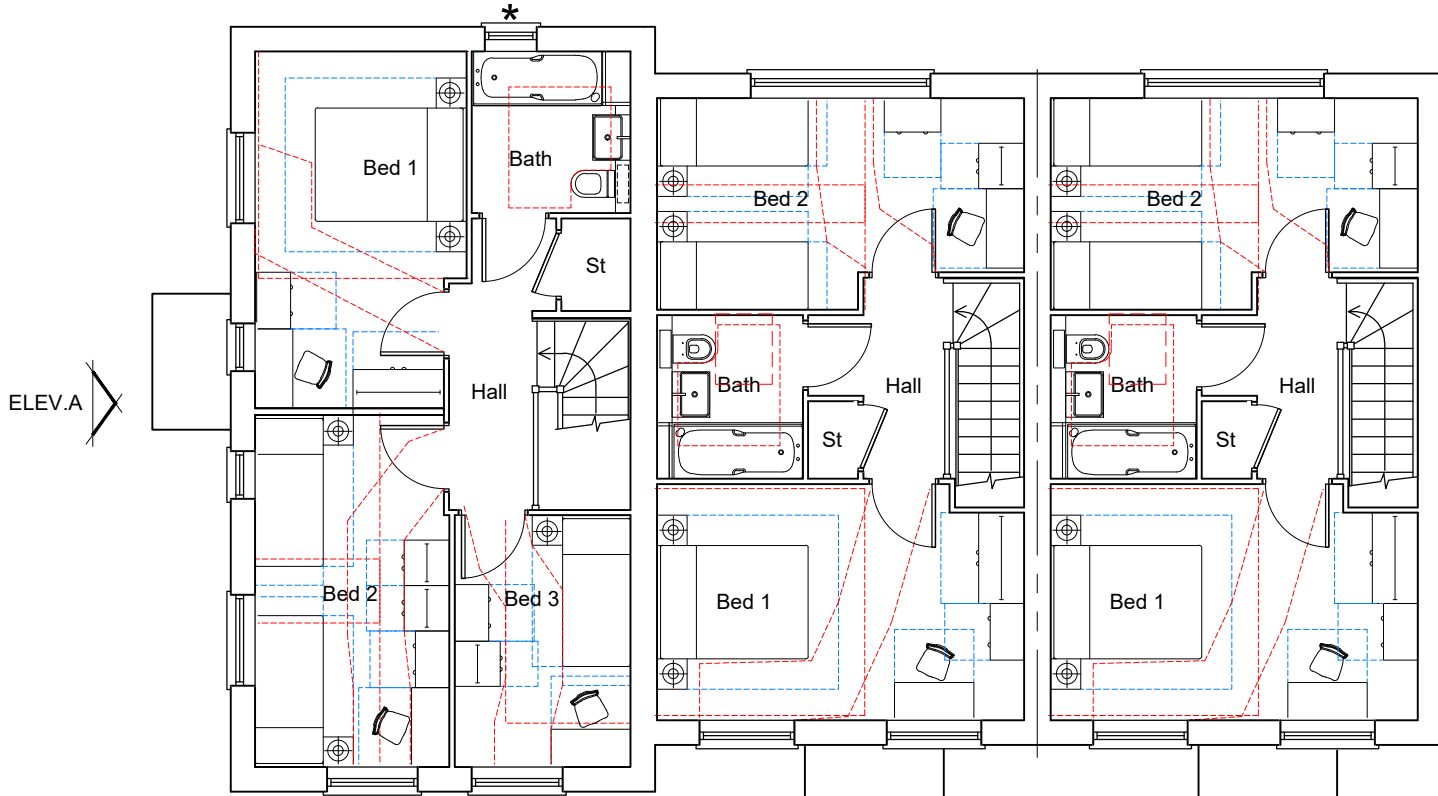

First Floor Plan

★ - Obscured glazing

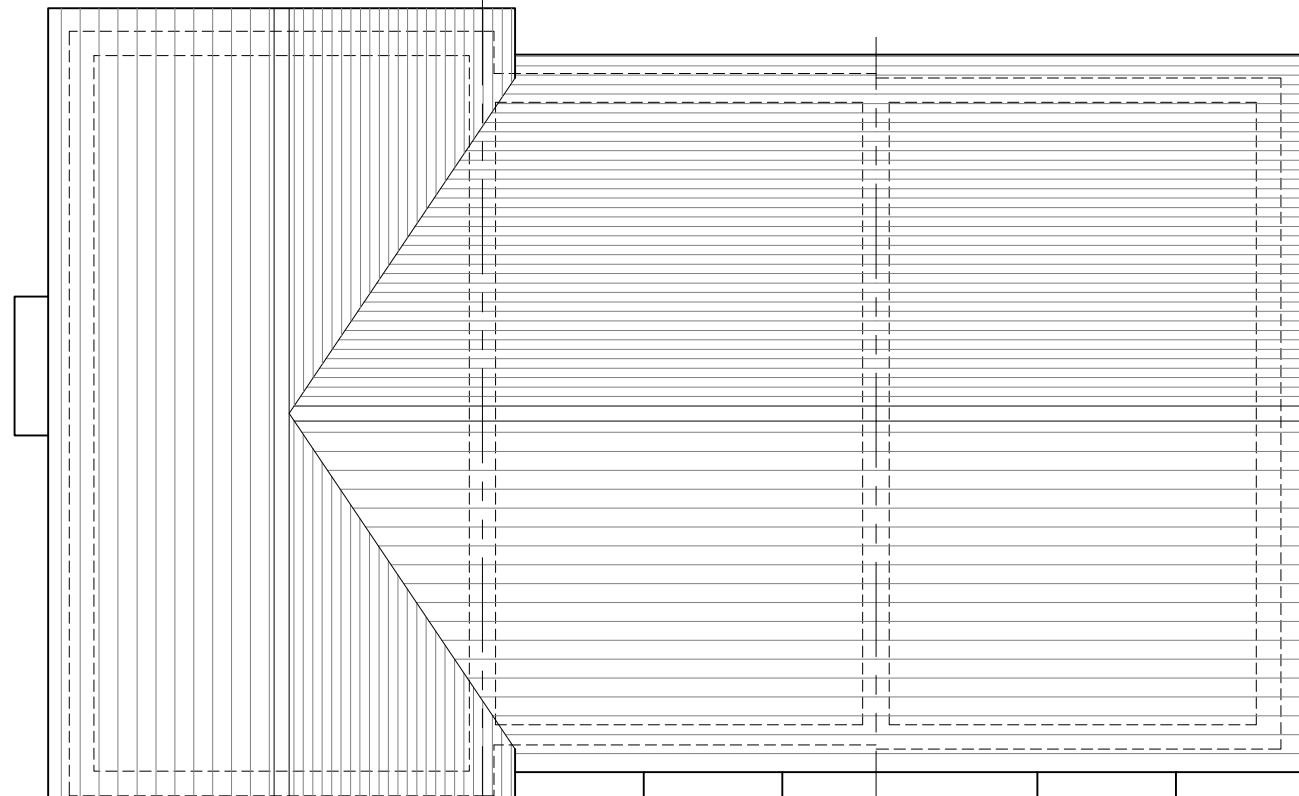

Roof Plan

Drove Park



Front Elevation

Plot : 224

Plot : 225

Plot : 226



Side Elevation A

Plot : 224




Rear Elevation

Plot : 226

Plot : 225


Plot : 224

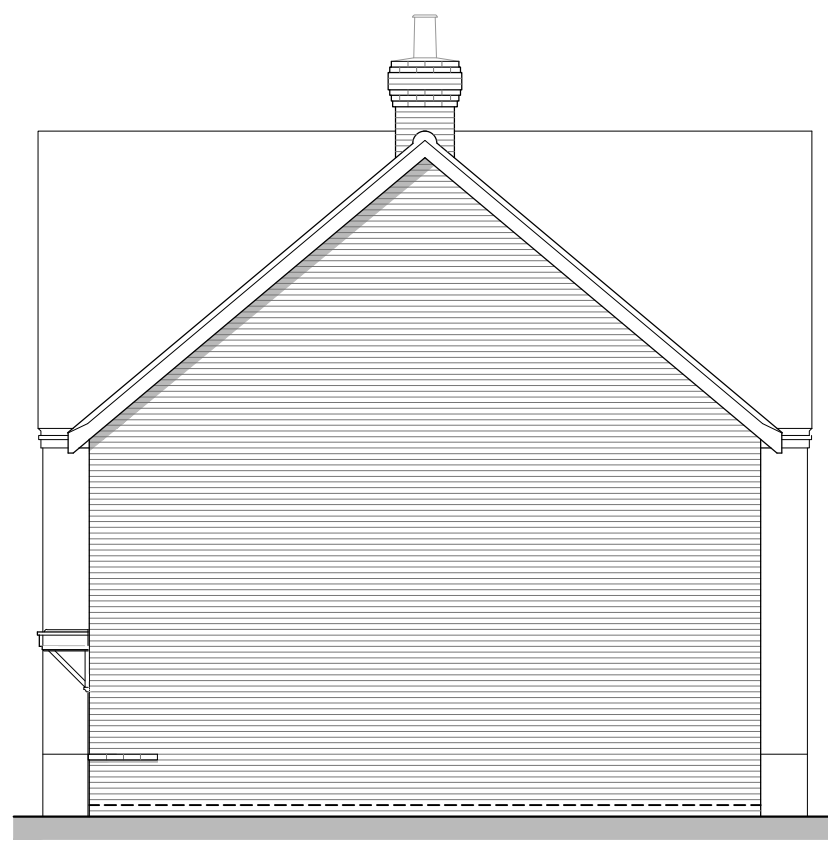

Side Elevation B

Plot : 226

Floor Plan

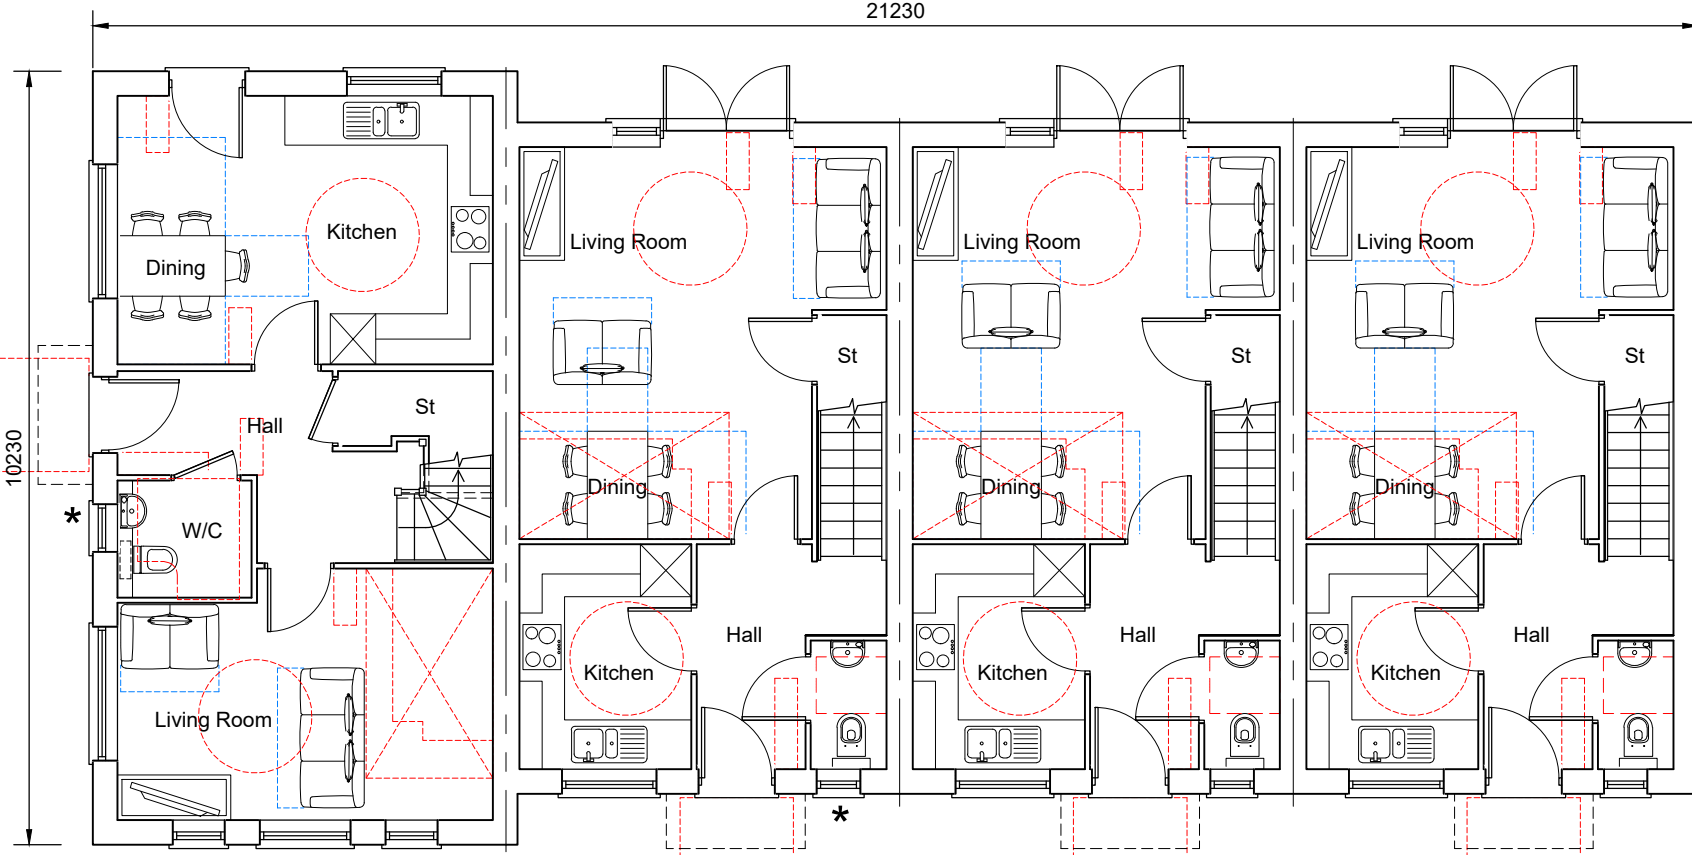


Ground Floor Plan

Plot : 144

Plot : 145


Plot : 146

Plot : 147

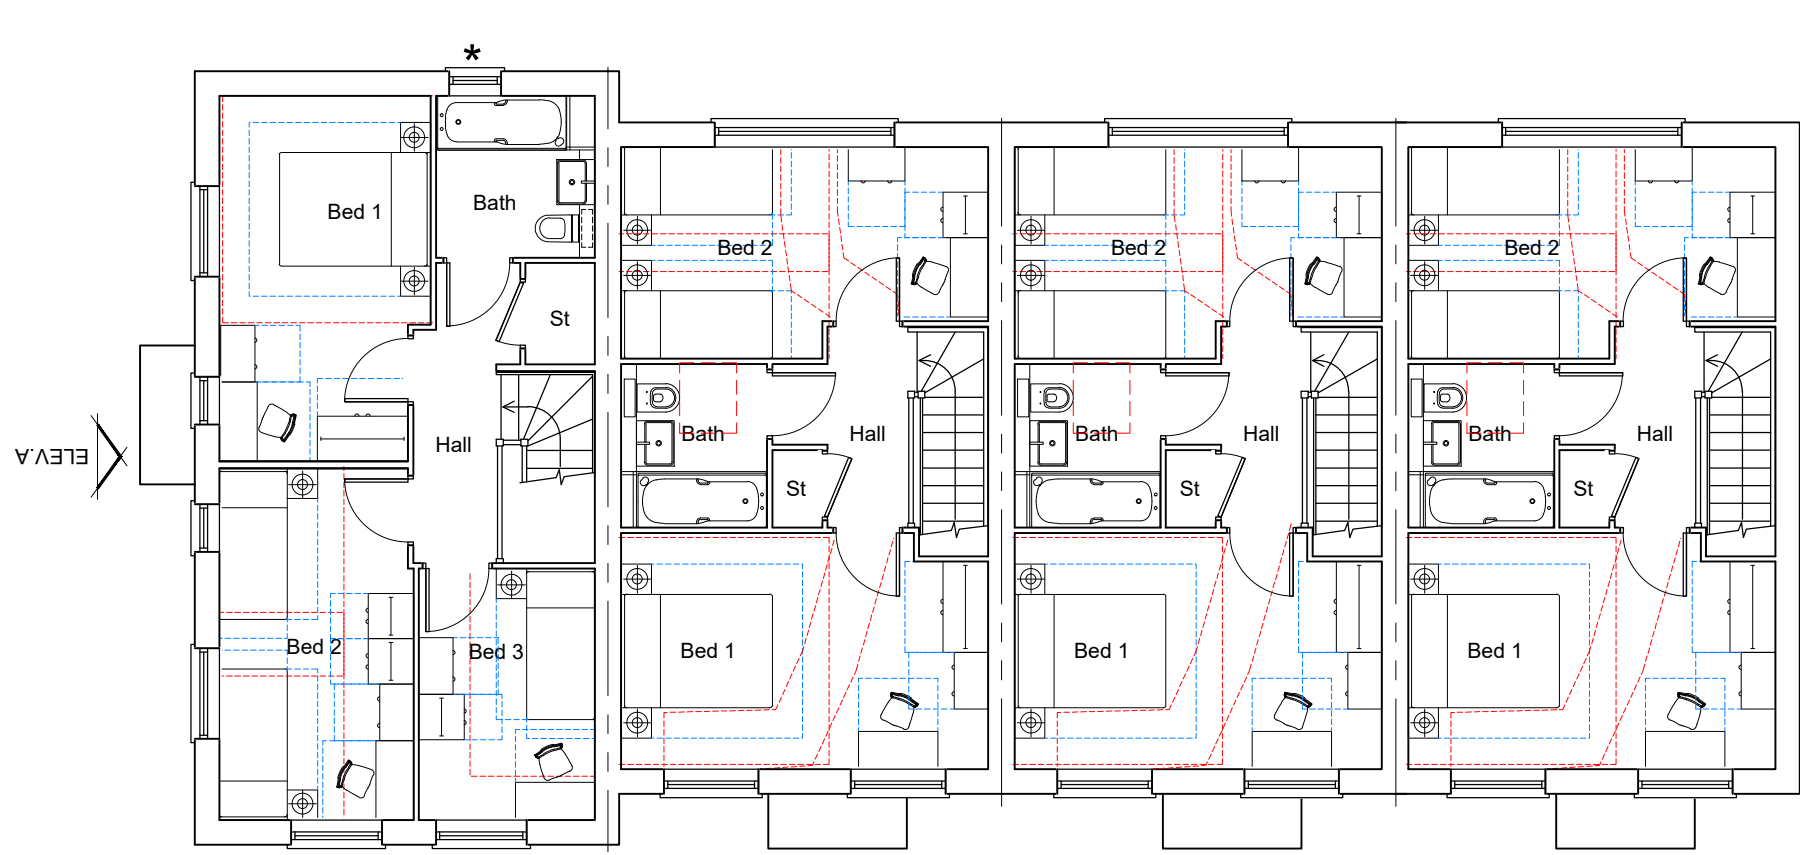

First Floor Plan

★ - Obscured glazing

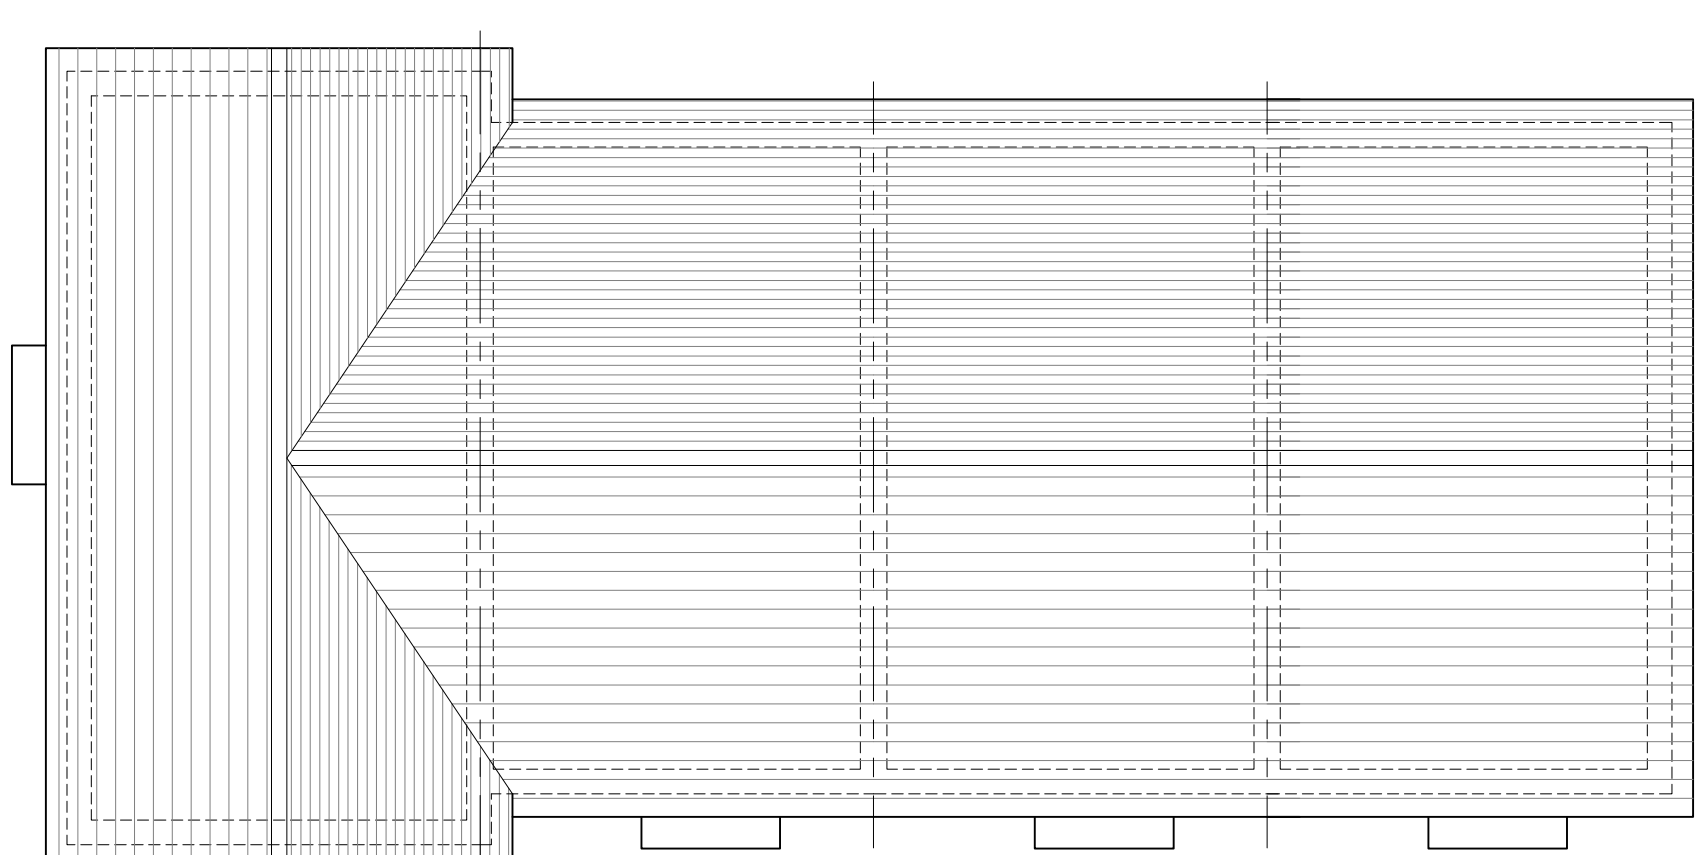

Roof Plan

Drove Park



Front Elevation

Plot : 144

Plot : 145

Plot : 146

Plot : 147



Side Elevation A

Plot : 144




Rear Elevation

Plot : 147

Plot : 146

Plot : 145

Plot : 144

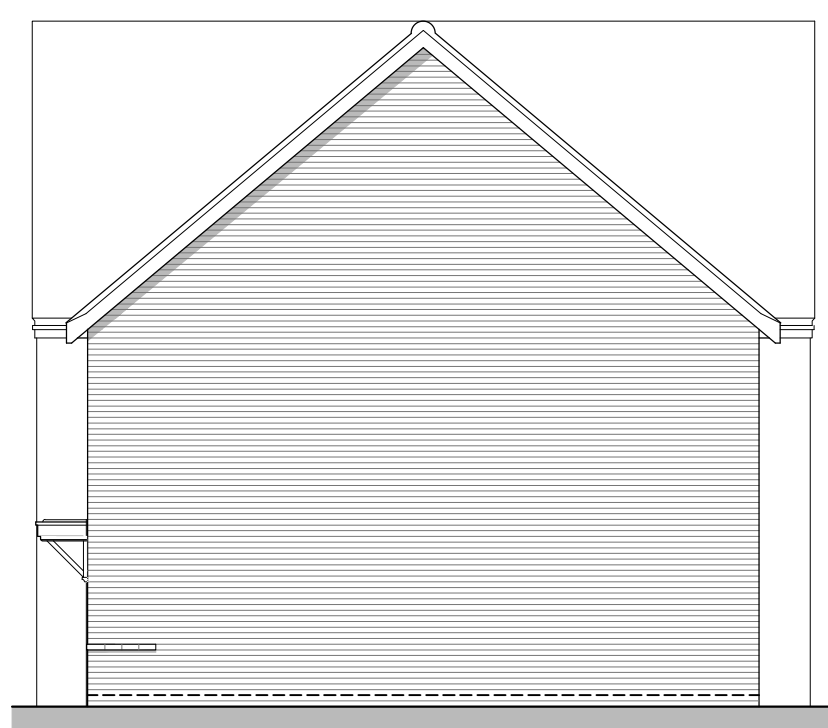

Side Elevation B

Plot : 147

REV.	DATE	REVISIONS:	BY	REV.	DATE	REVISIONS:	BY	REV.	DATE	REVISIONS:	BY	STATUS:

Planning

CLIENT:	Bilsham Road Development LLP	PROJECT:	Bilsham Road Yapton
SCALE:	1:100 (A1 ORIGINAL)	DRAWING:	C3H5 & C2H3 - Terrace Full Plans & Elevations
DRAWN:	RDB/SA	19284	P225
DATE:	July 2021	—	—

OSP
architecture planning masterplanning
Broadmede House, Farnham Business Park,
Weydon Lane, Farnham, Surrey GU9 8QT.
info@osparchitecture.com www.osparchitecture.com
Tel: 01252 267878