



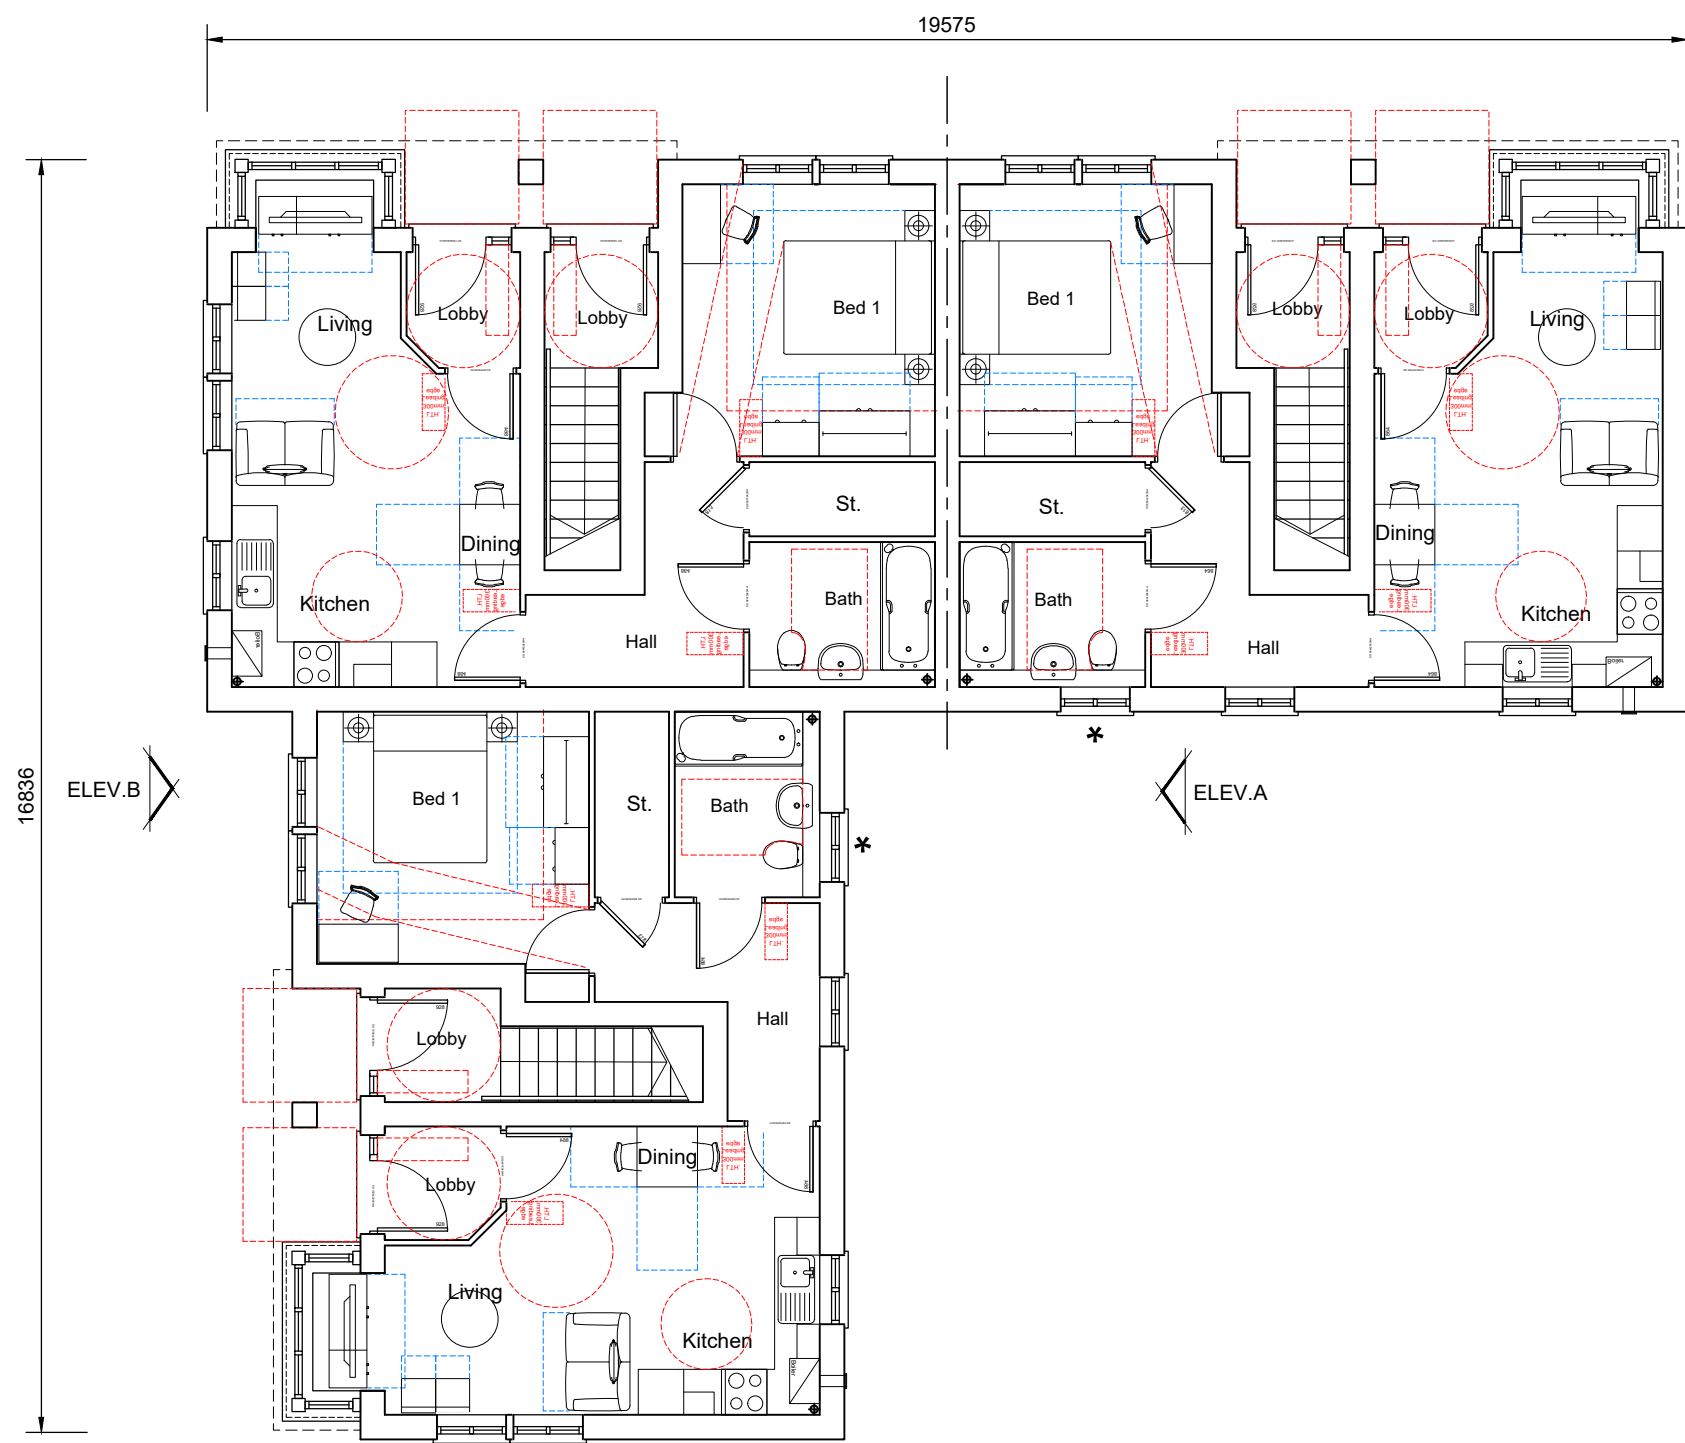


Ground Floor Plan

Plots 36,37,38,39,40 & 41 (APARTMENT BLOCK A)

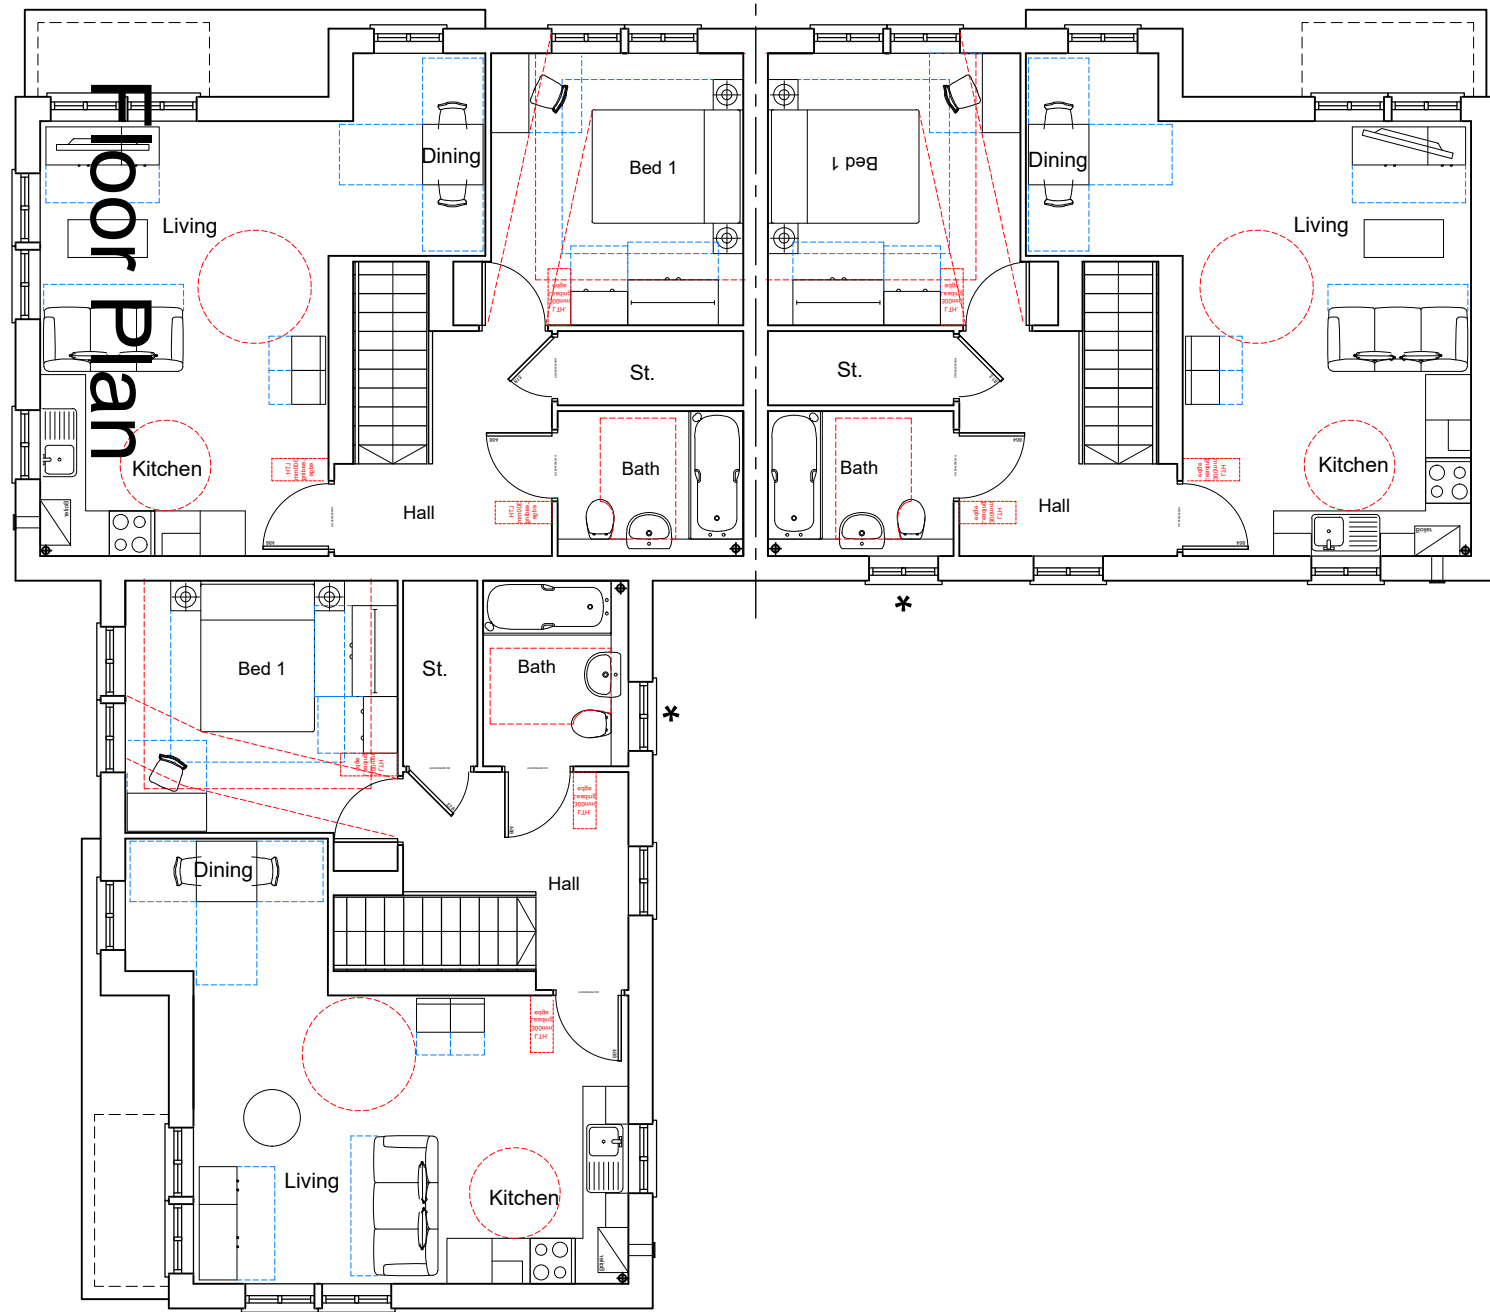


First Floor Plan

* - Obscured glazing

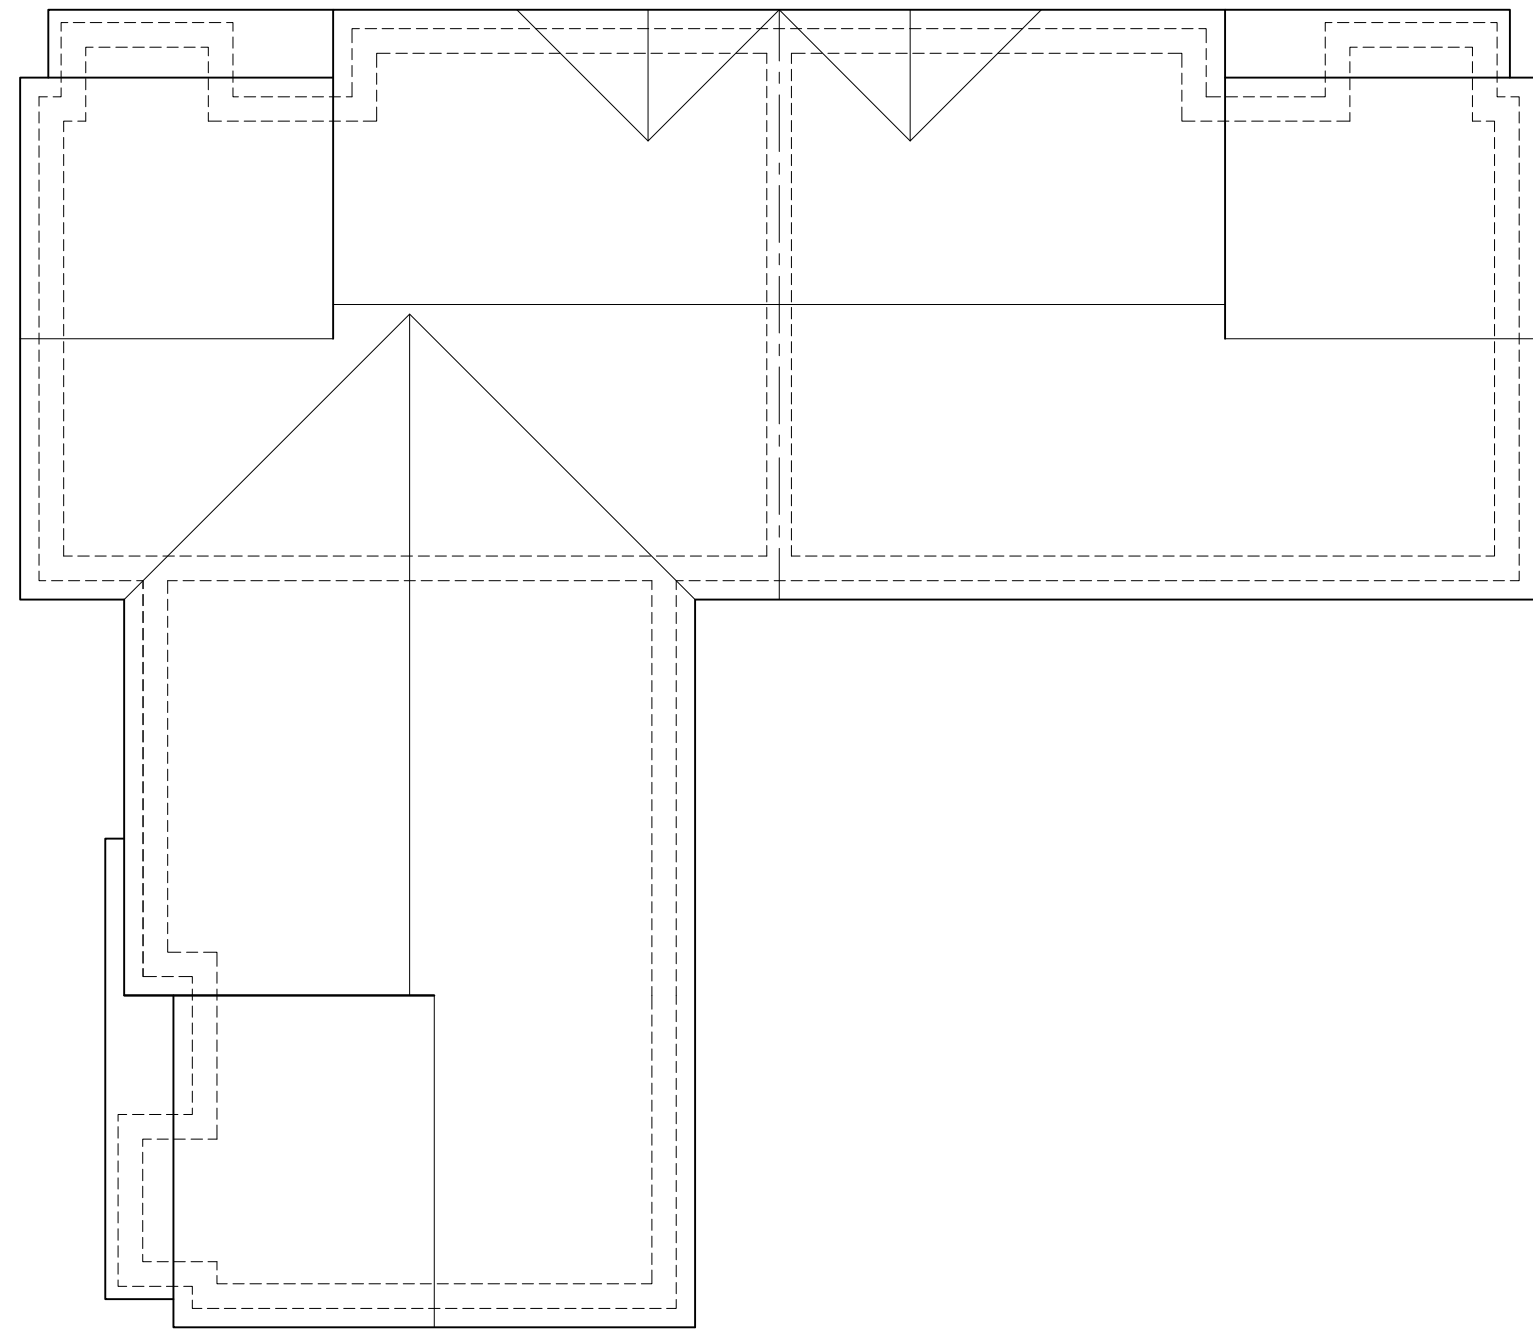

Roof Plan

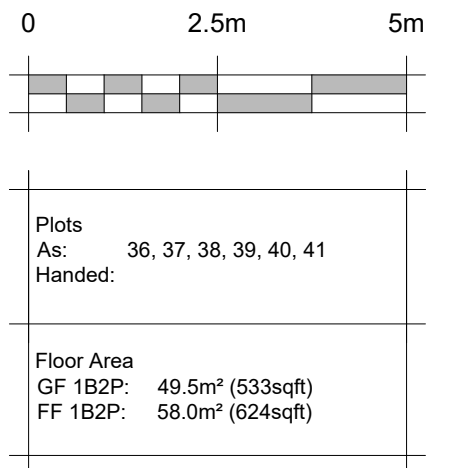

Front Elevation

Plots 36,37,38,39,40 & 41 (APARTMENT BLOCK A)



Side Elevation A



Rear Elevation



Side Elevation B

Bilsham

REV.	DATE	REVISIONS:	BY	REV.	DATE	REVISIONS:	BY	REV.	DATE	REVISIONS:	BY	STATUS:

Planning

PROJECT: Bilsham Road Development LLP		Land at Bilsham Road, Yapton	
SCALE: 1:100 (A1 ORIGINAL)		DRAWING: Apartment Block A 1BF - Full Plans & Elevations	
DRAWN: RDB	19284	P213	—
DATE: July 2021			



architecture planning masterplanning
2 Funtley Court, Funtley Hill,
Fareham, Hampshire, PO16 7UY.
info@osparchitecture.com www.osparchitecture.com
Tel: 01329 559400