





Site Location Plan @ 1:1250
Ordnance Survey, (c) Crown Copyright 2013.
All rights reserved. Licence number 100020449

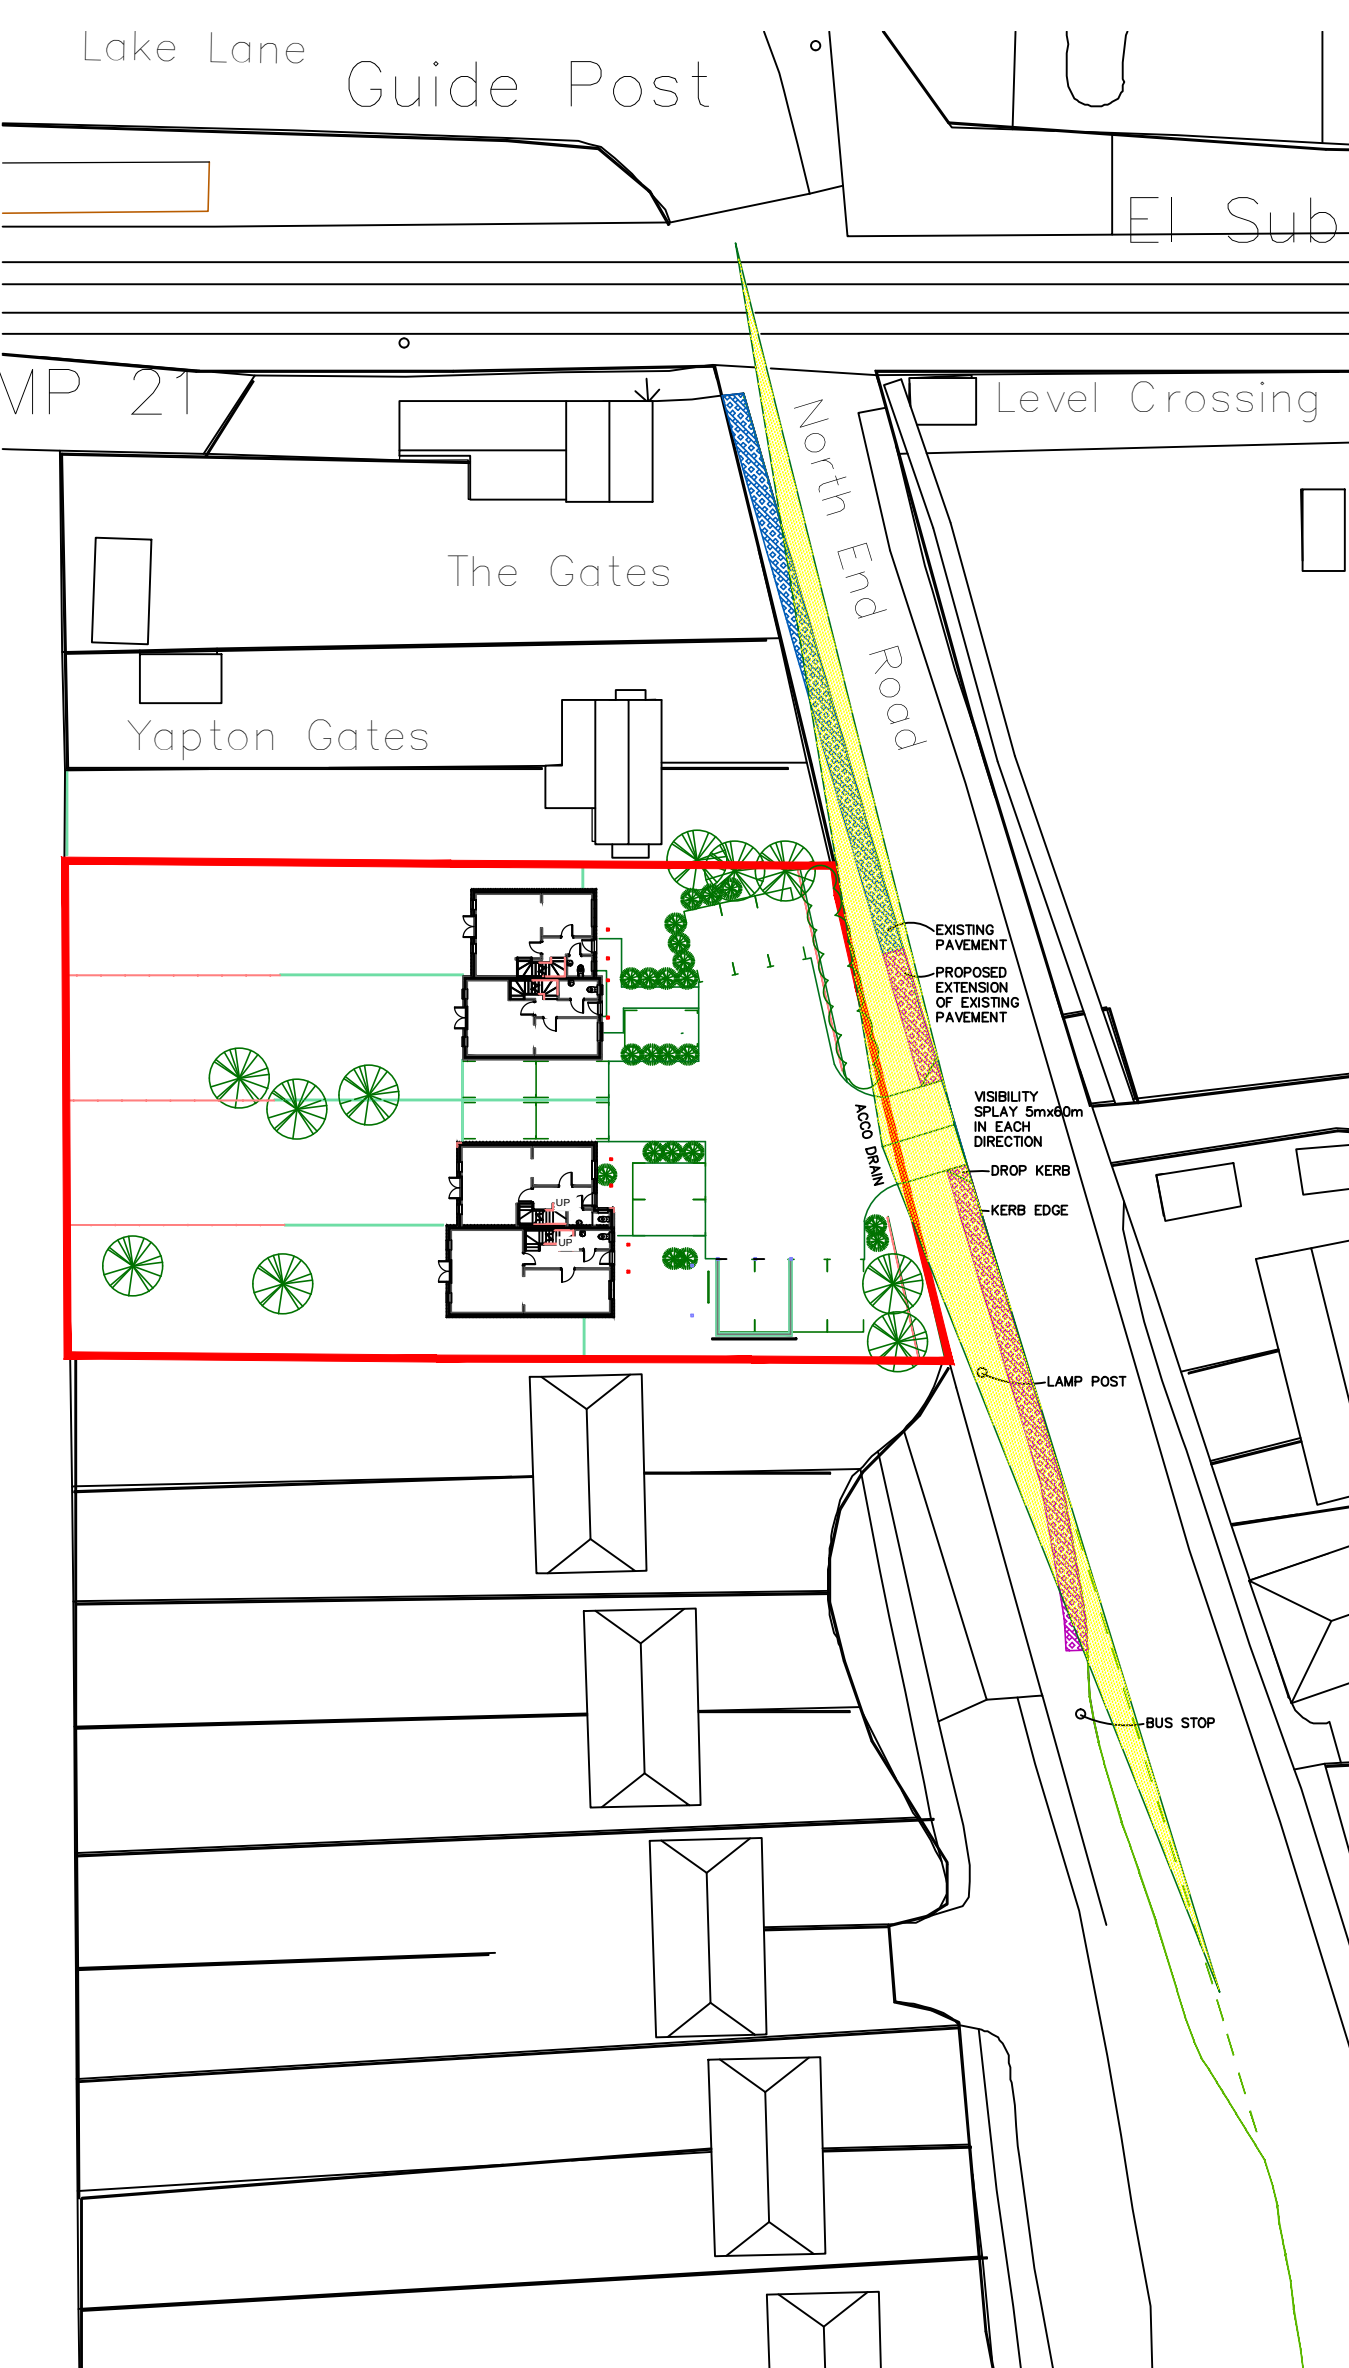


Site Block Plan @ 1:500



Site Plan @ 1:200

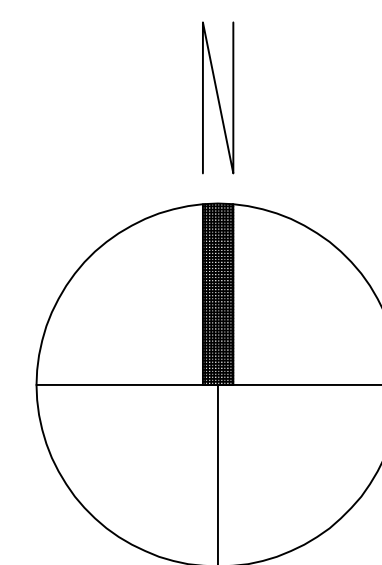

Street Scene

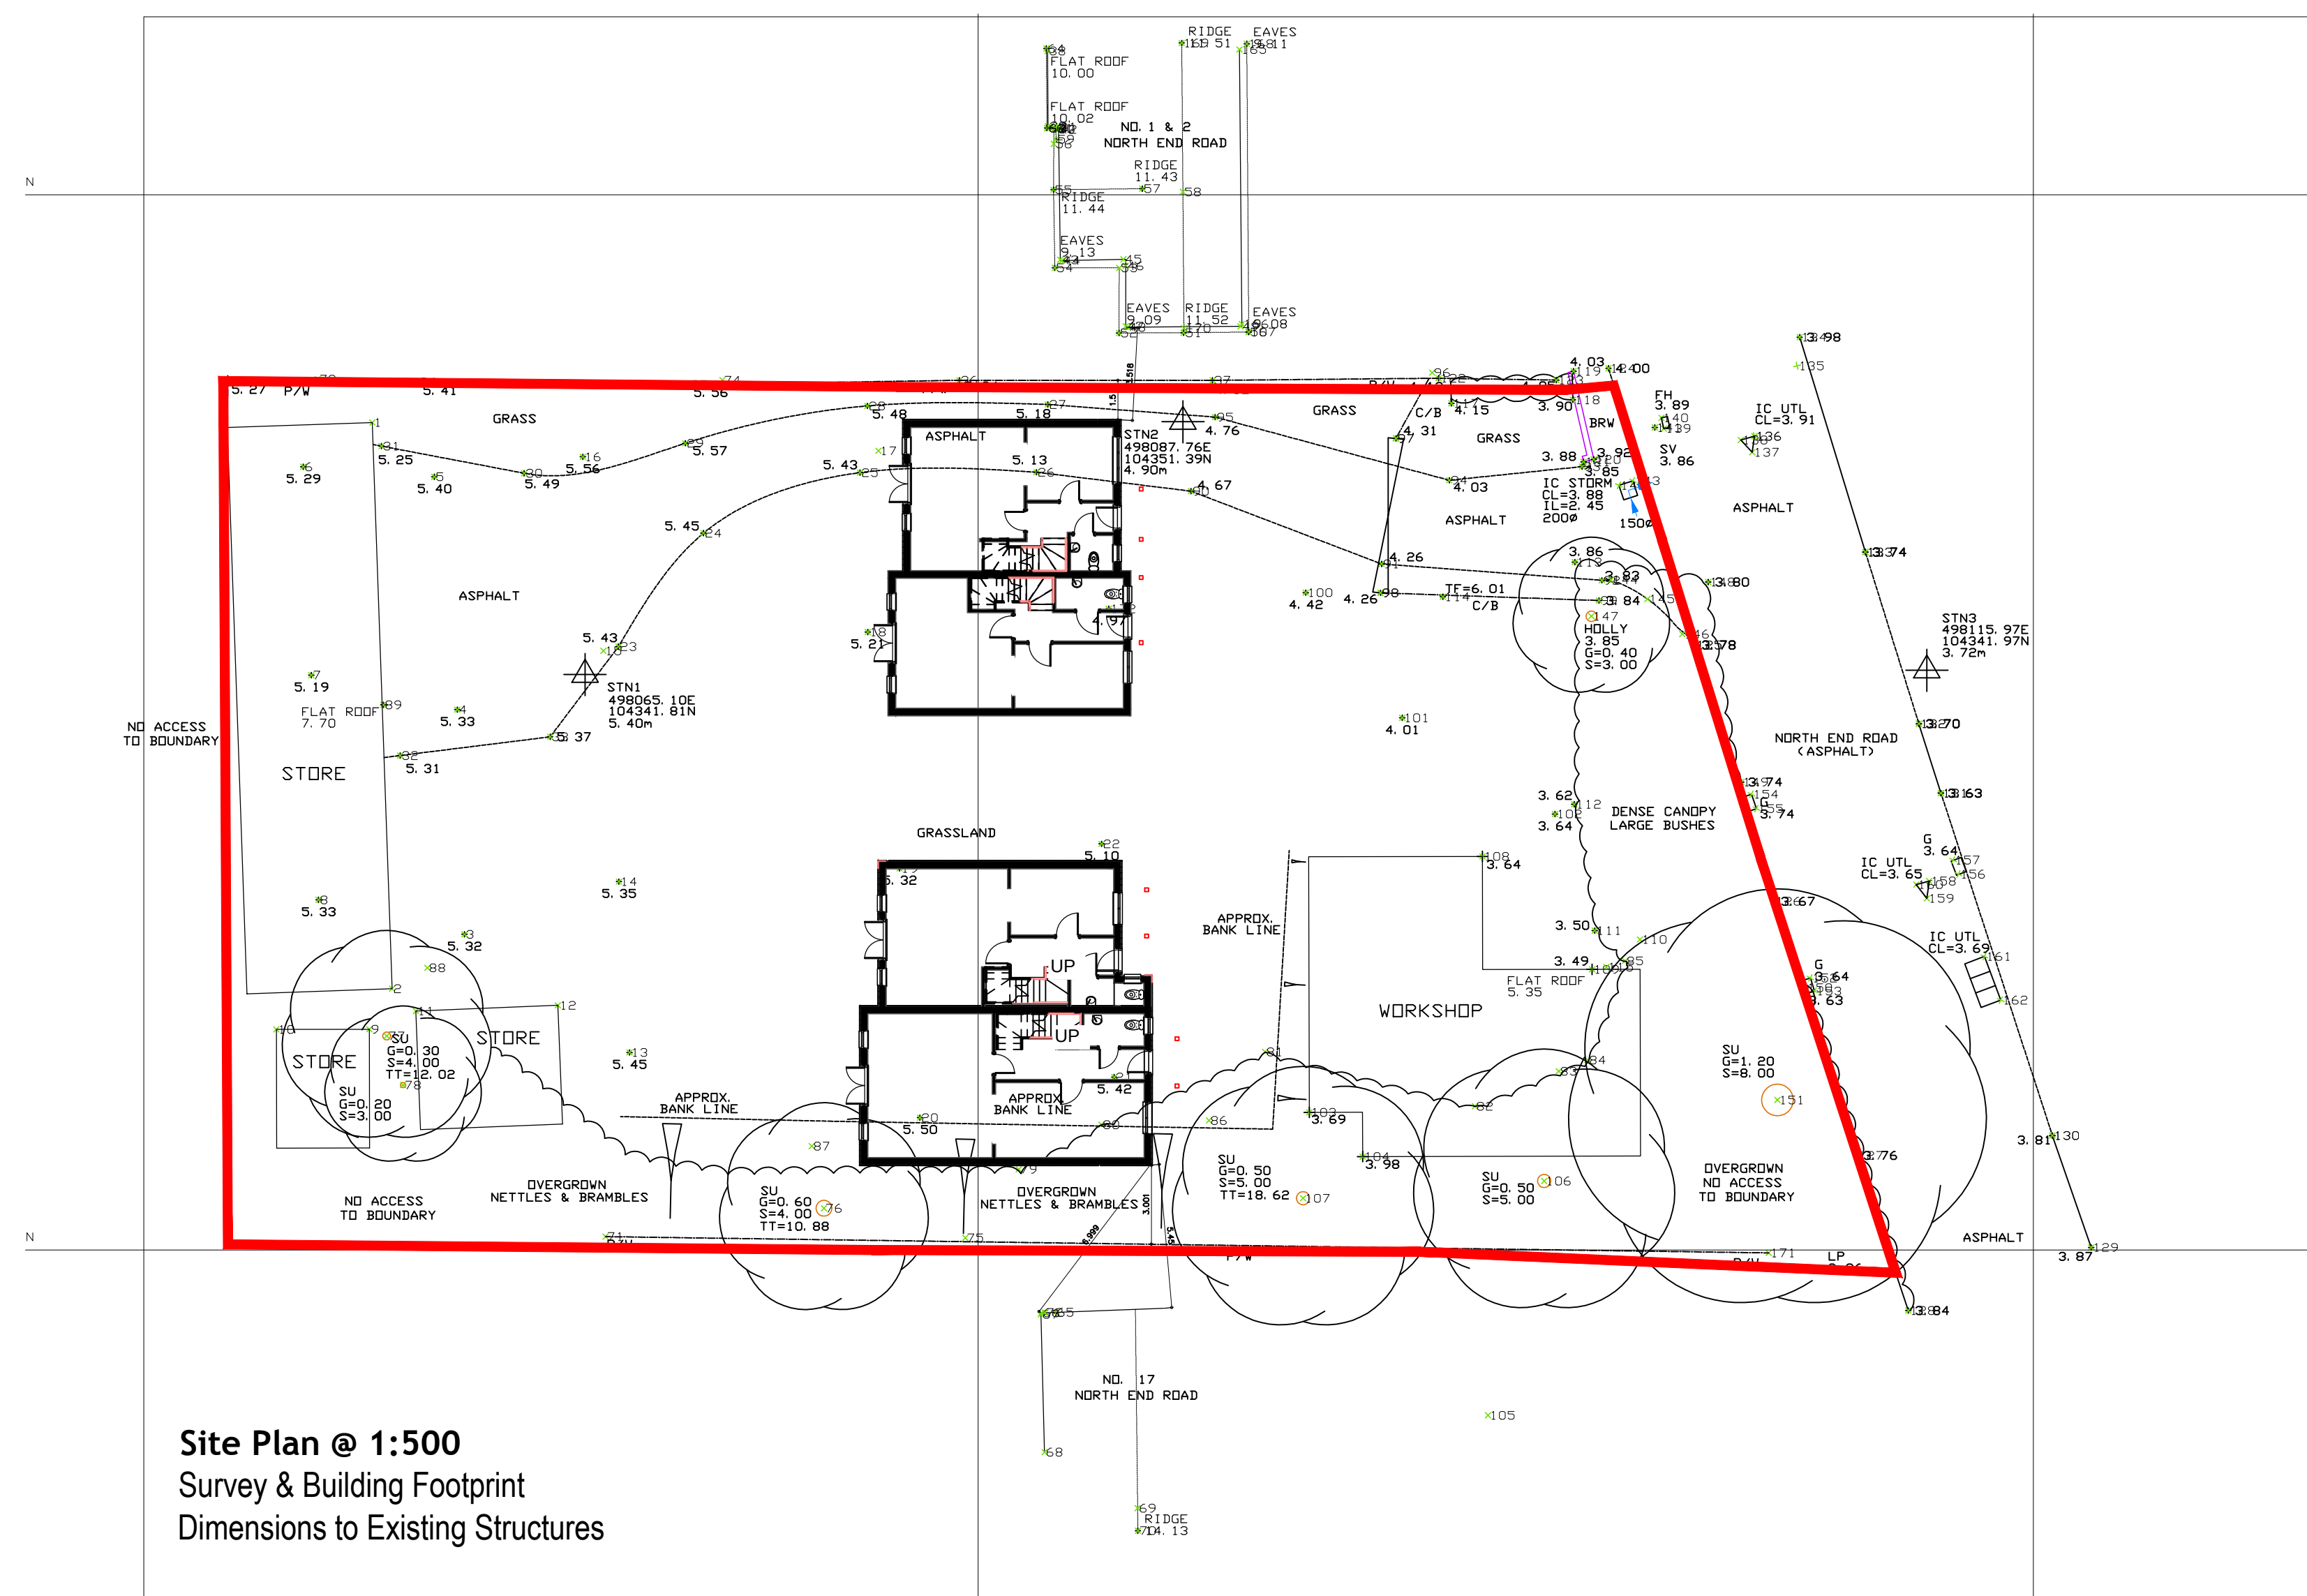

Site Plan @ 1:500
Survey & Building Footprint
Dimensions to Existing Structures

NOTES:

Dimensions to be checked on site before commencing work. Any discrepancies shall be reported to the architect immediately.

Do not scale from these drawings except for planning purposes.

Use figured dimensions only.

Where applicable this drawing is to be read in conjunction with other consultants' drawings.

All drawings to be read in conjunction with specification and all other drawings including structural engineer and mechanical and electrical drawings / specification

REV	DATE	AMENDMENT	DRAWN
-----	------	-----------	-------



Helyer Davies Architects Ltd
1 The Old Flour Mill,
Emsworth, PO10 7BT
01243 370 715

www.hdarchitects.co.uk mail@hdarchitects.co.uk

CLIENT
Mr John Baker

PROJECT
Former Coalyan
YAPTON

DRAWING
Proposed Hom

SCALE

As Noted

DATE October 201

DRAWN MH

DATE	October 1, 2013
DRAWING NUMBER	13021/01

REVISION	A
----------	---