

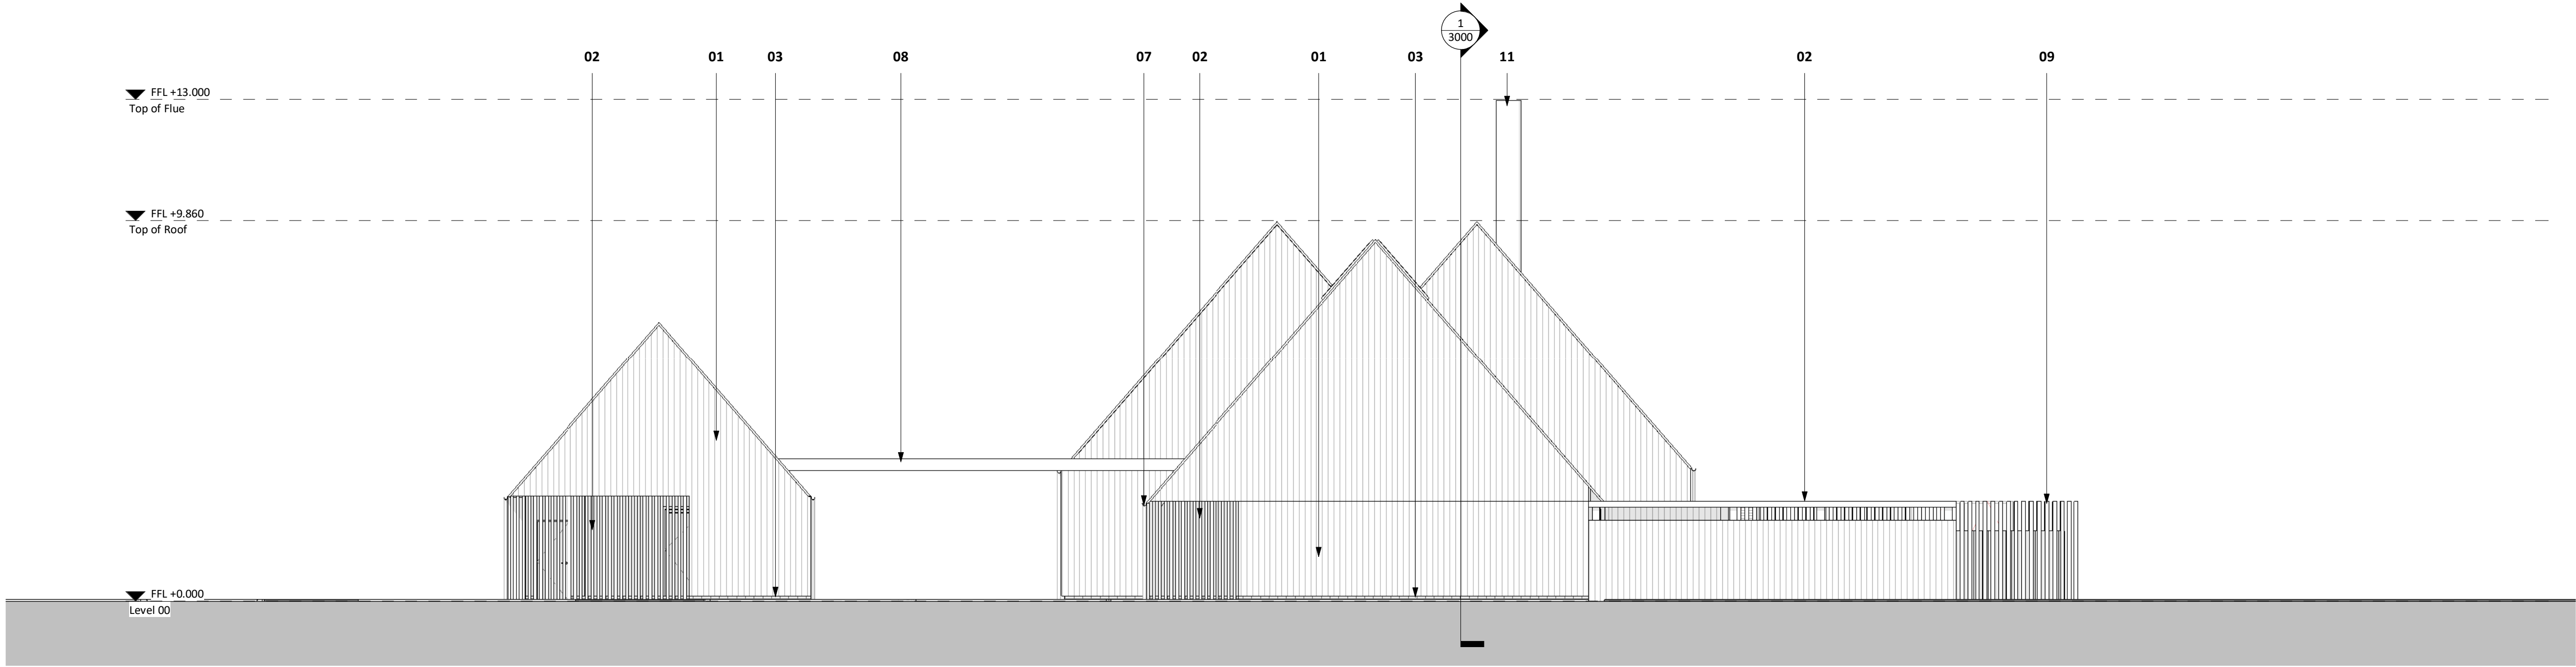
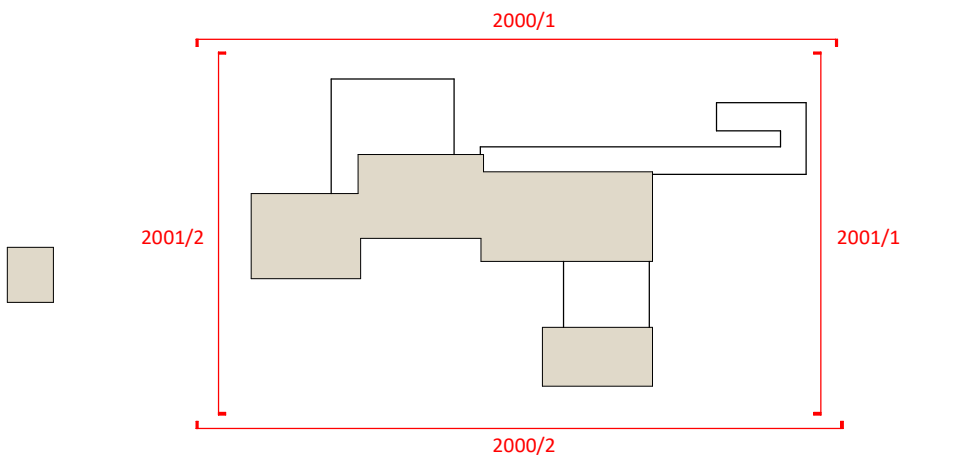
 


Responsibility is not accepted for errors made by others in scaling from this drawing.
All construction information should be taken from figured dimensions only.

 

① East Elevation
1 : 100

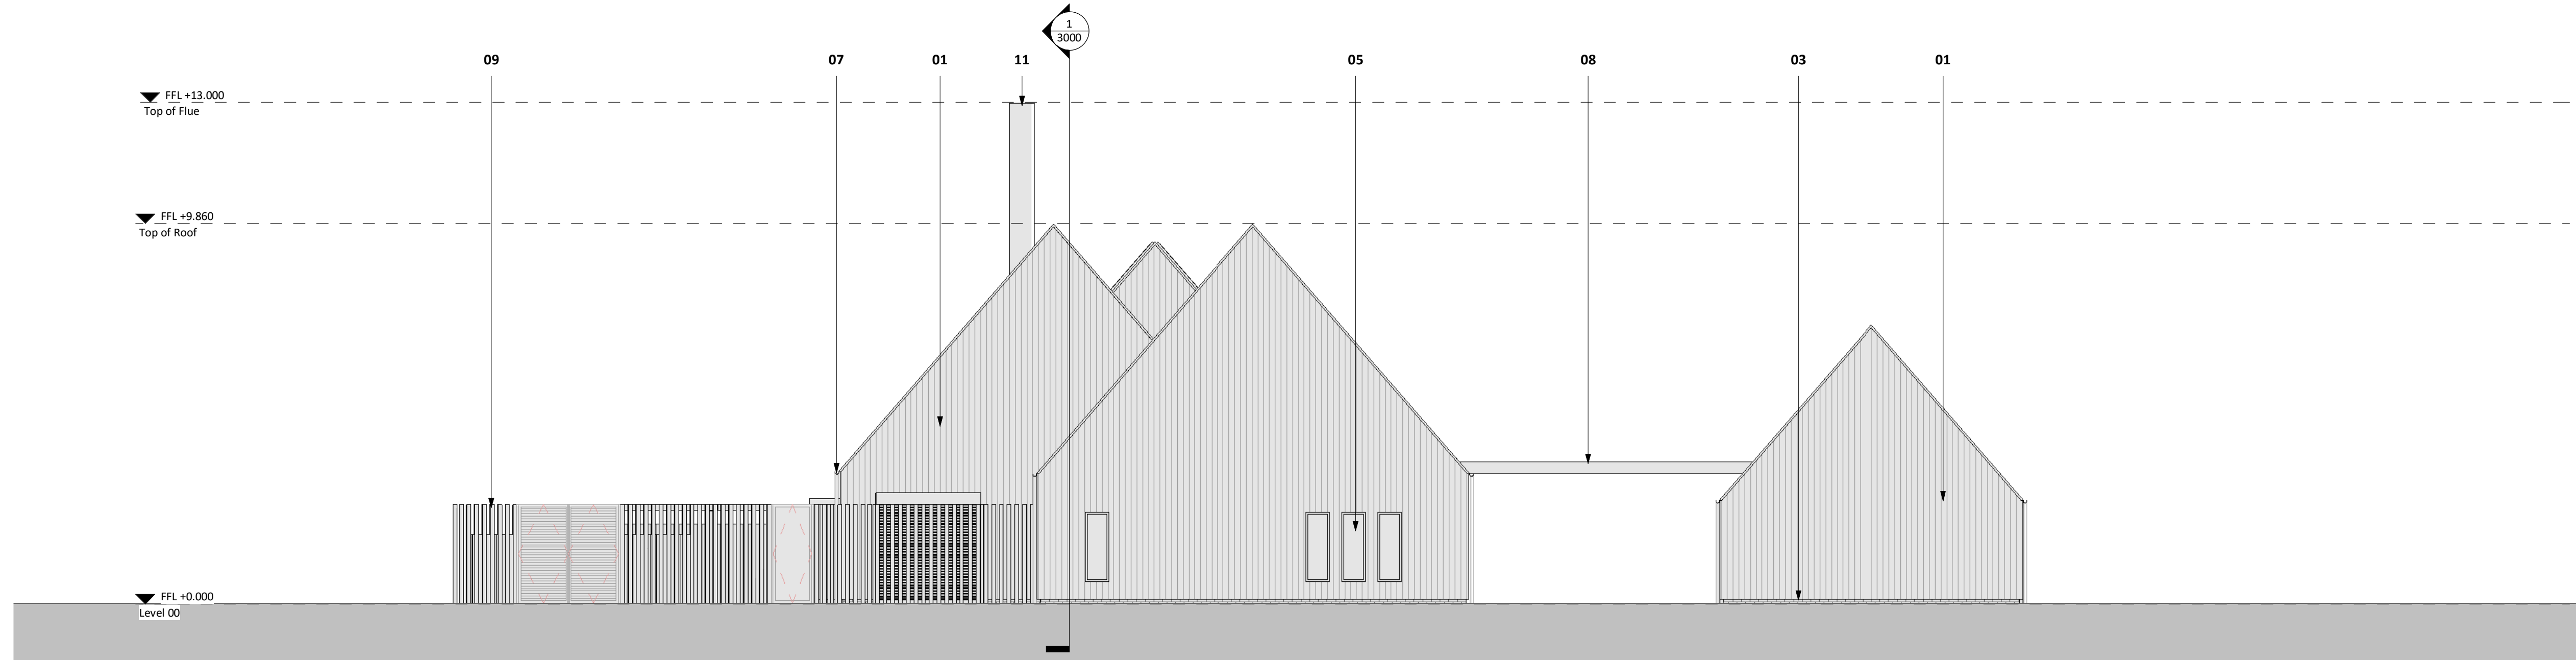

② West Elevation
1 : 100

- 01**
75mm wide vertical treated timber cladding with 10mm gap in between panels
- 02**
75mm wide vertical treated timber hit & miss cladding
- 03**
150mm high brick plinth
- 04**
Clay roof tiles
- 05**
Composite timber / aluminium window
- 06**
Composite timber / aluminium door

- 07**
Exposed metal rainwater pipes and roof gutters
- 08**
Lightweight canopy
- 09**
Hit & miss vertical timber fence to service yard
- 10**
Rooflight over chapel
- 11**
Metal Chimney Flue

STATUS	REV	DATE	DESCRIPTION	REVISED BY
CLIENT				OG
Westerleigh				CHECKED BY
				DA
				ORIGINATOR NO
				154380

CONSULTANT
STRIDE TREGLOWN
www.stridetreglown.com © Stride Treglown Limited 2020_
PROJECT
Bognor Regis Crematorium
Gravett's Ln West, BN17 0LA

DRAWING TITLE
GA Elevations - Main Building 2 of 2

STATUS CODE	SCALE
PL : Authorized and accepted	As indicated@A1
DRAWING USAGE: <i>NMA</i>	
PROJECT - ORIGINATOR - VOLUME - LEVEL - TYPE - ROLE - CLASS - NUMBER	STATUS _ REVISION
154380-STL-2001	