

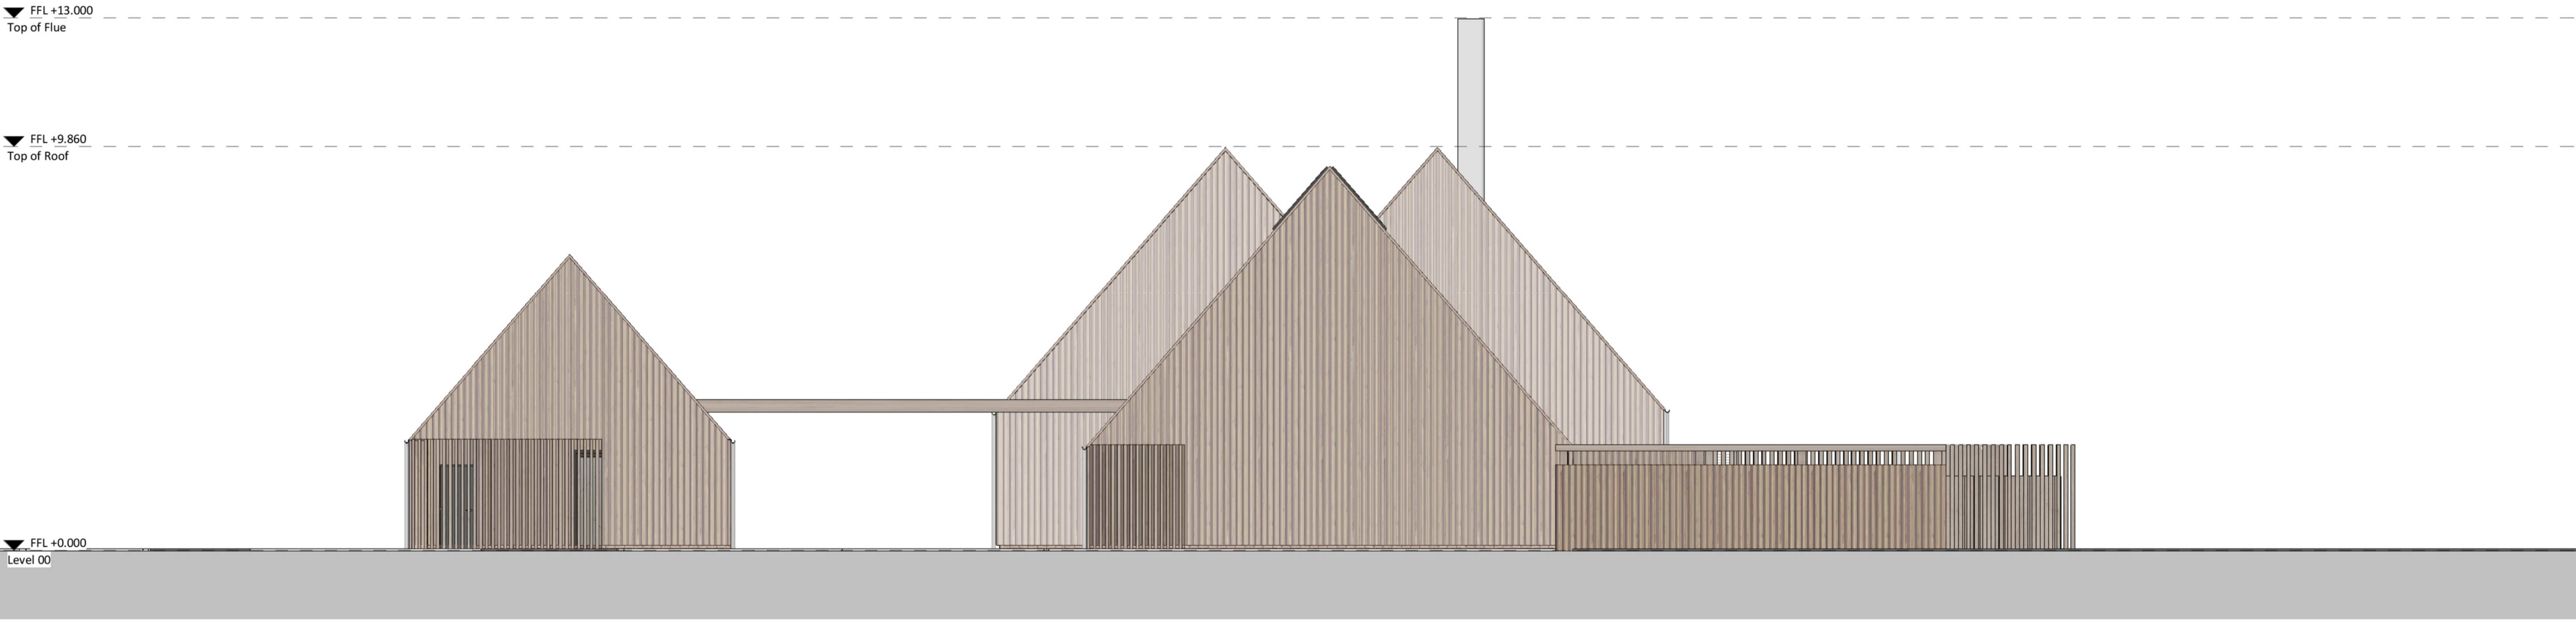


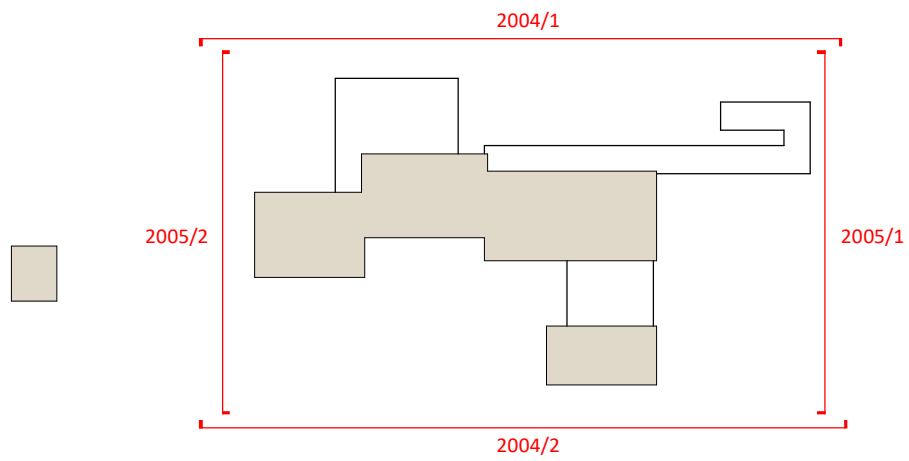

① East Elevation
1 : 100

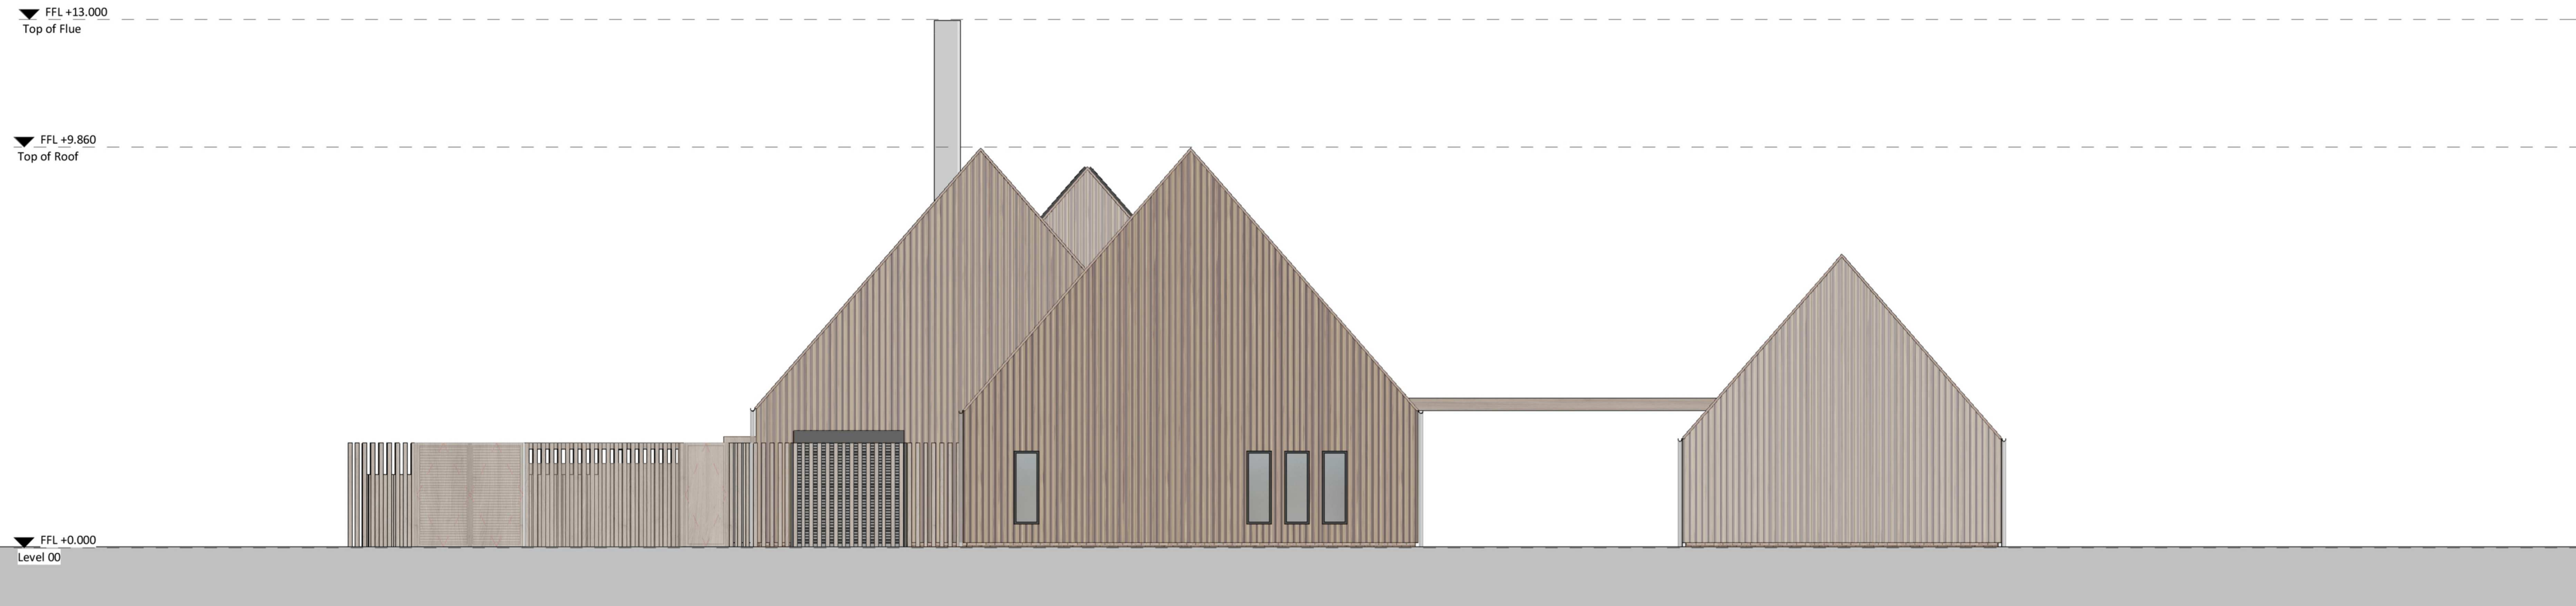

② West Elevation
1 : 100

STATUS	REV	DATE	DESCRIPTION	REVISED BY
CLIENT				OG
Westerleigh				CHECKED BY
				DA
				ORIGINATOR NO
				154380

CONSULTANT
STRIDE TREGLOWN
www.stridetreglown.com © Stride Treglown Limited 2020
PROJECT
Bognor Regis Crematorium
Gravett's Ln West, BN17 0LA

DRAWING TITLE
GA Elevations Rendered - Main Building 2
of 2

STATUS CODE	SCALE
PL : Authorized and accepted	1 : 1000@A1
DRAWING USAGE: <i>NMA</i>	
PROJECT - ORIGINATOR - VOLUME - LEVEL - TYPE - ROLE - CLASS - NUMBER	STATUS _ REVISION
154380-STL-2005	