





1 North Elevation  
1 : 100

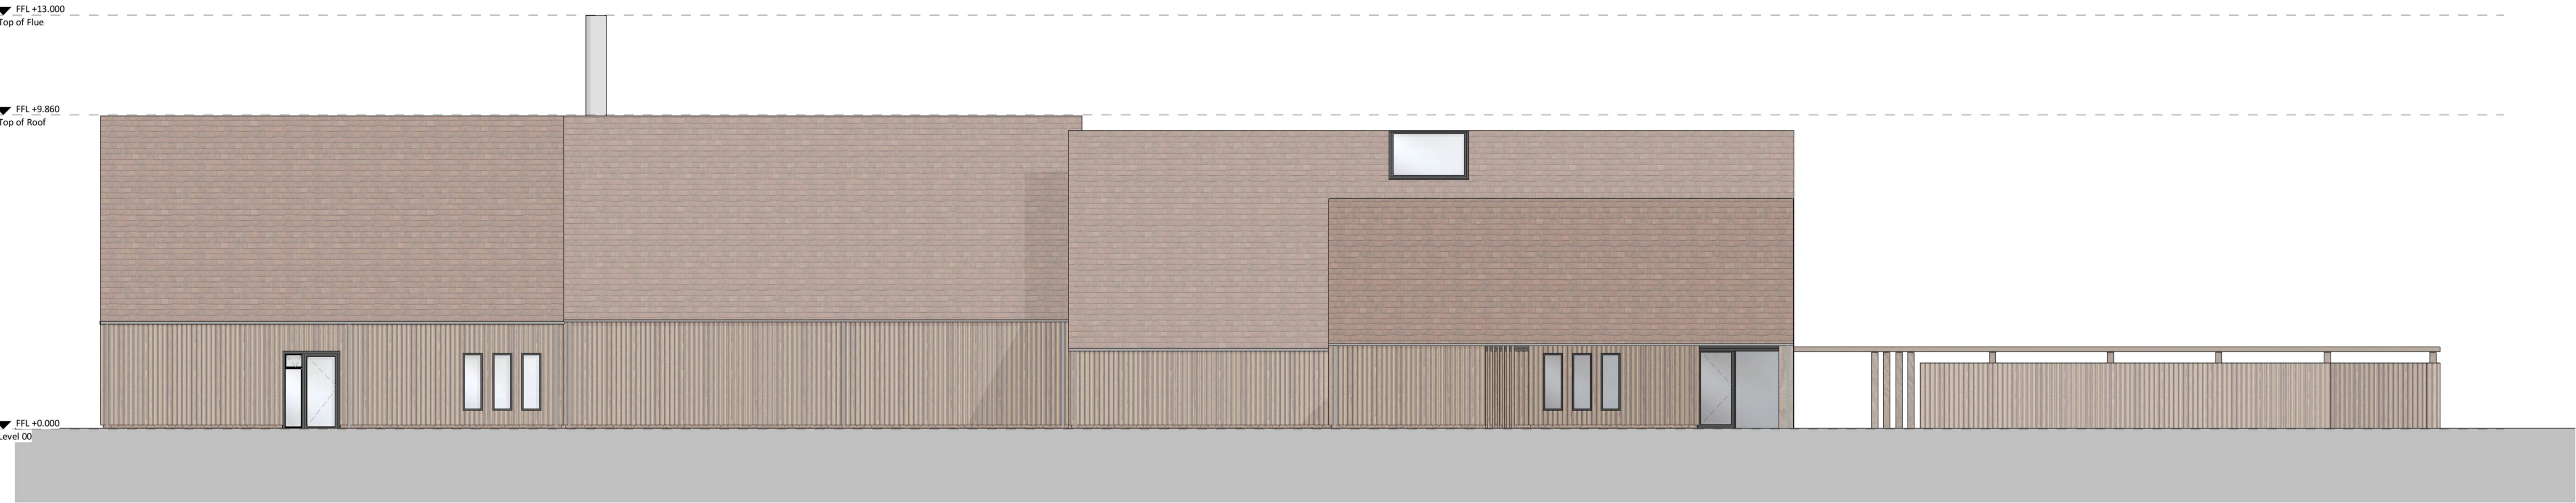

2 South Elevation  
1 : 100

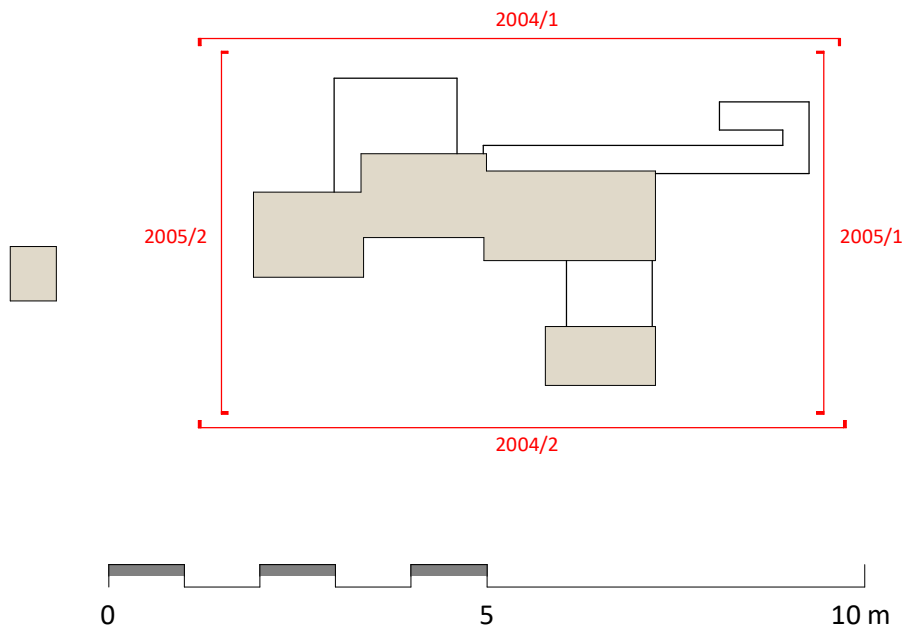

| STATUS      | REV | DATE | DESCRIPTION | REVISED BY    |
|-------------|-----|------|-------------|---------------|
| CLIENT      |     |      |             | OG            |
| Westerleigh |     |      |             | CHECKED BY    |
|             |     |      |             | DA            |
|             |     |      |             | ORIGINATOR NO |
|             |     |      |             | 154380        |

CONSULTANT  
**STRIDE TREGLOWN**  
www.stridetreglown.com © Stride Treglown Limited 2020  
PROJECT  
Bognor Regis Crematorium  
Gravett's Ln West, BN17 0LA

DRAWING TITLE  
GA Elevations Rendered - Main Building 1  
of 2

| STATUS CODE                                                          | SCALE             |
|----------------------------------------------------------------------|-------------------|
| PL : Authorized and accepted                                         | 1 : 1000@A1       |
| DRAWING USAGE: <i>NMA</i>                                            |                   |
| PROJECT - ORIGINATOR - VOLUME - LEVEL - TYPE - ROLE - CLASS - NUMBER | STATUS _ REVISION |
| 154380-STL-2004                                                      |                   |