




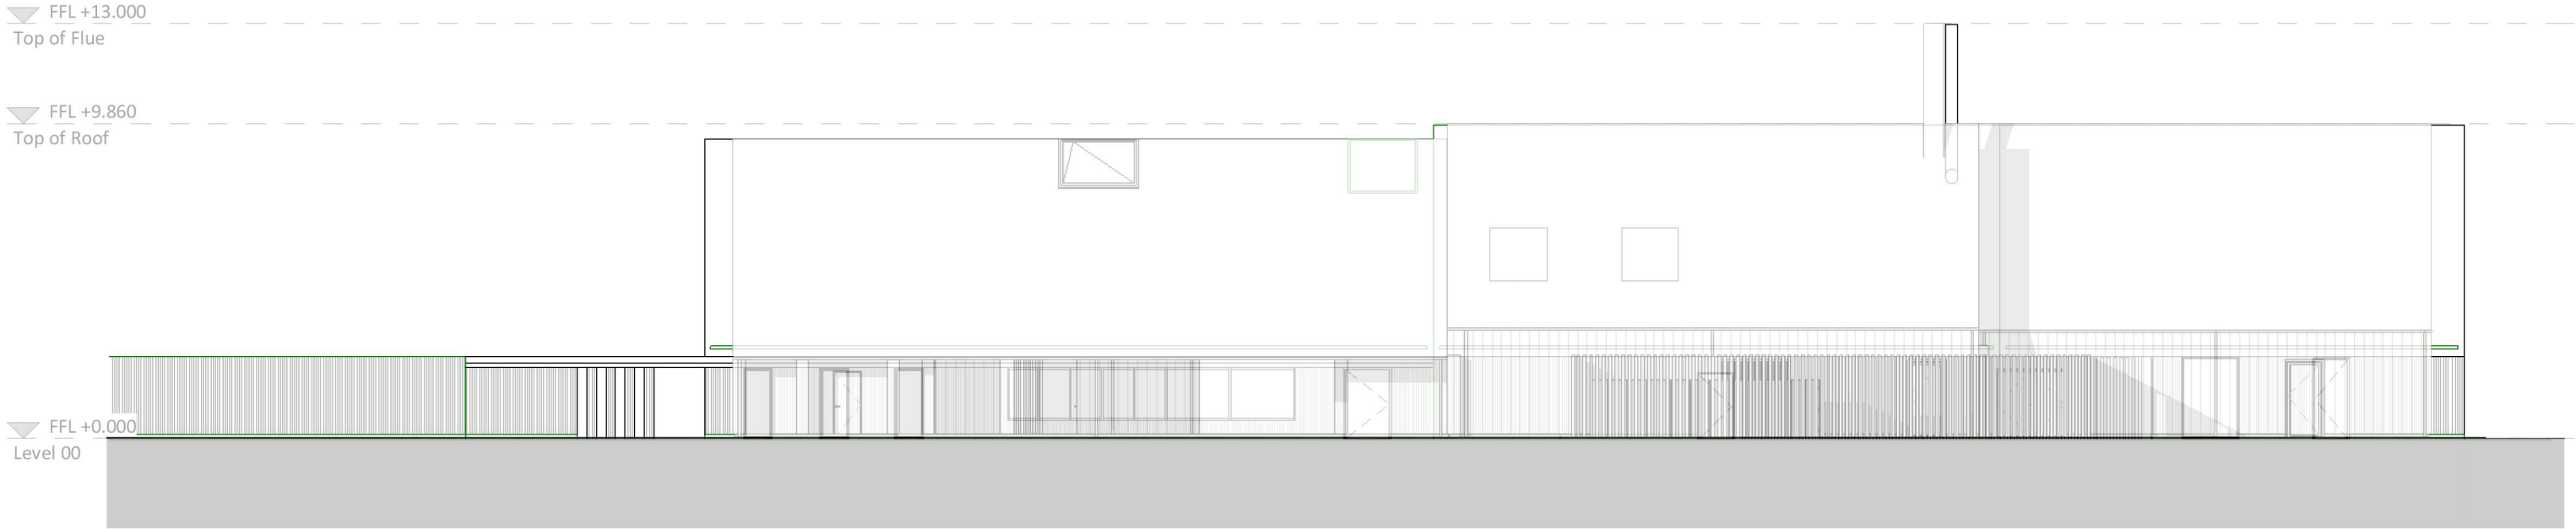

1 North Elevation - Comparison
1 : 200

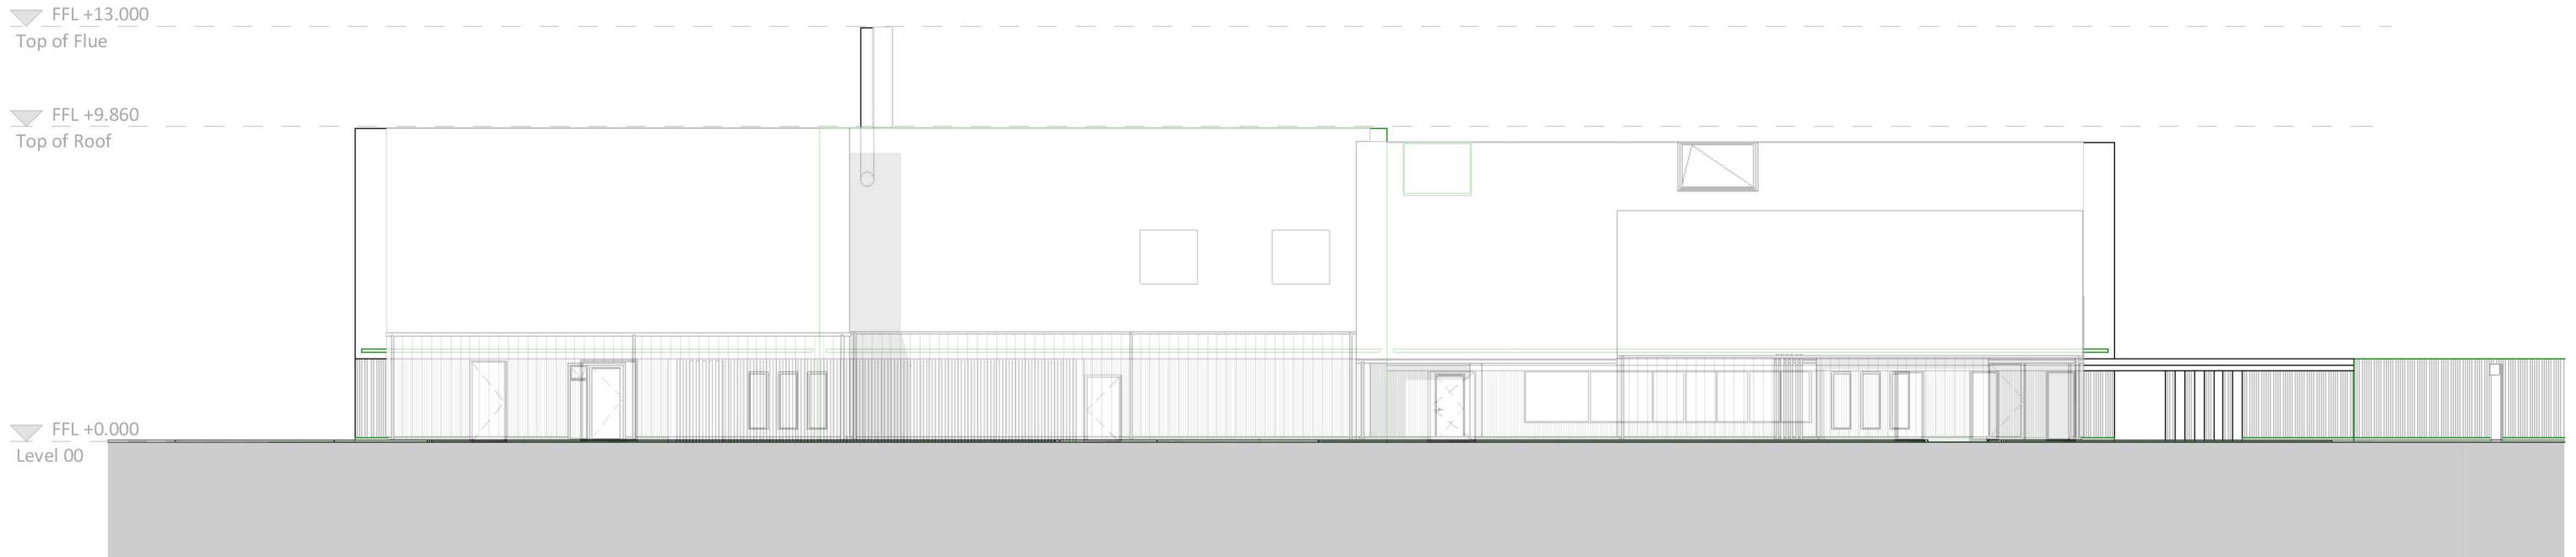


2 South Elevation - Comparison
1 : 200

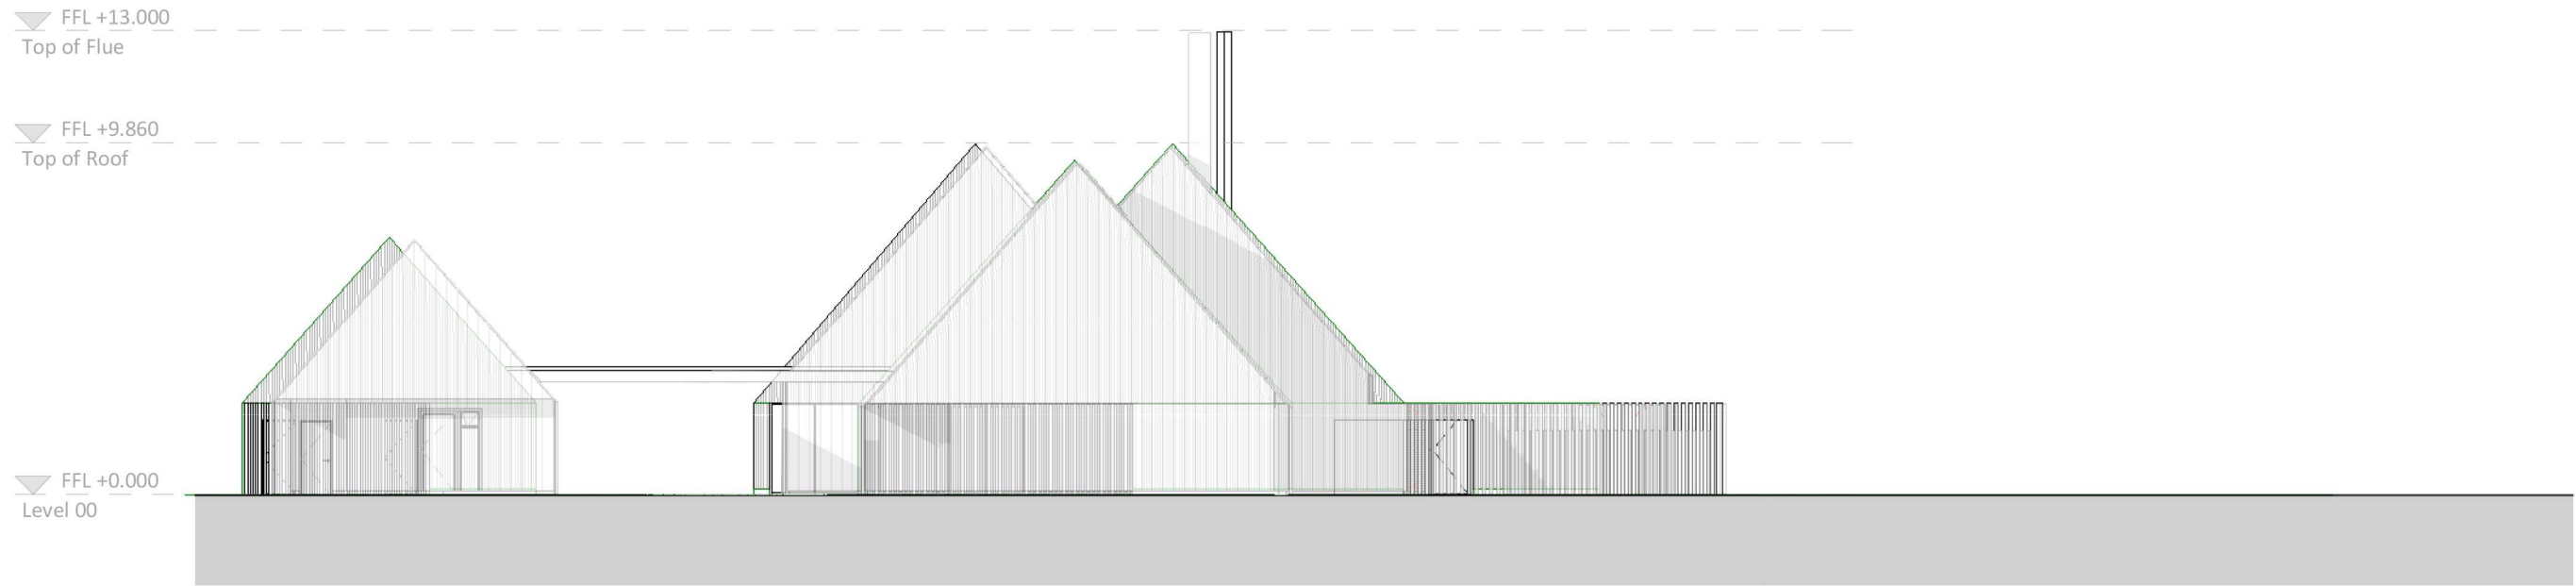

3 East Elevation - Comparison
1 : 200



4 West Elevation - Comparison
1 : 200

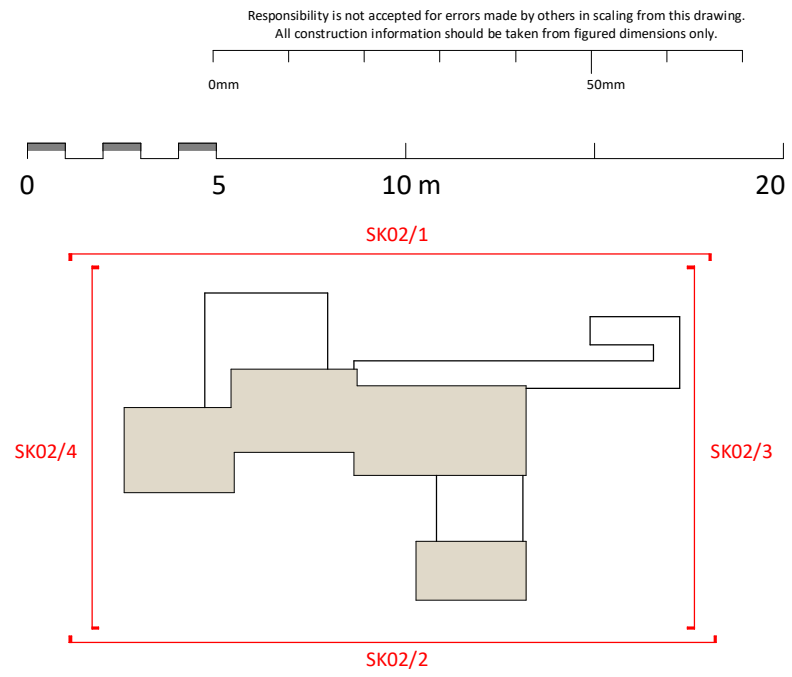

Approved Elevations - Background
Current Design - Faded Overlay

STATUS	REV	DATE	DESCRIPTION	REVISED BY
CLIENT				Author
Westerleigh				Checker
ORIGINATOR NO				154380
CONSULTANT				
STRIDE TREGLOWN				
www.stridetreglow.com © Stride Treglow Limited 2020				
PROJECT				
Bognor Regis Crematorium				
Gravett's Ln West, BN17 0LA				
DRAWING TITLE				
Approved Elevations Comparison				
SUITABILITY STATUS				SCALE
PL : Authorized and accepted				1 : 1000@A2
DRAWING USAGE: NMA				
PROJECT - ORIGINATOR - VOLUME - LEVEL - TYPE - ROLE - CLASS - NUMBER	STATUS_REVISION			
154380-STL-SK02				