


Site plan, Spring Cottage, Burndell Road, Yapton BN18 0HP

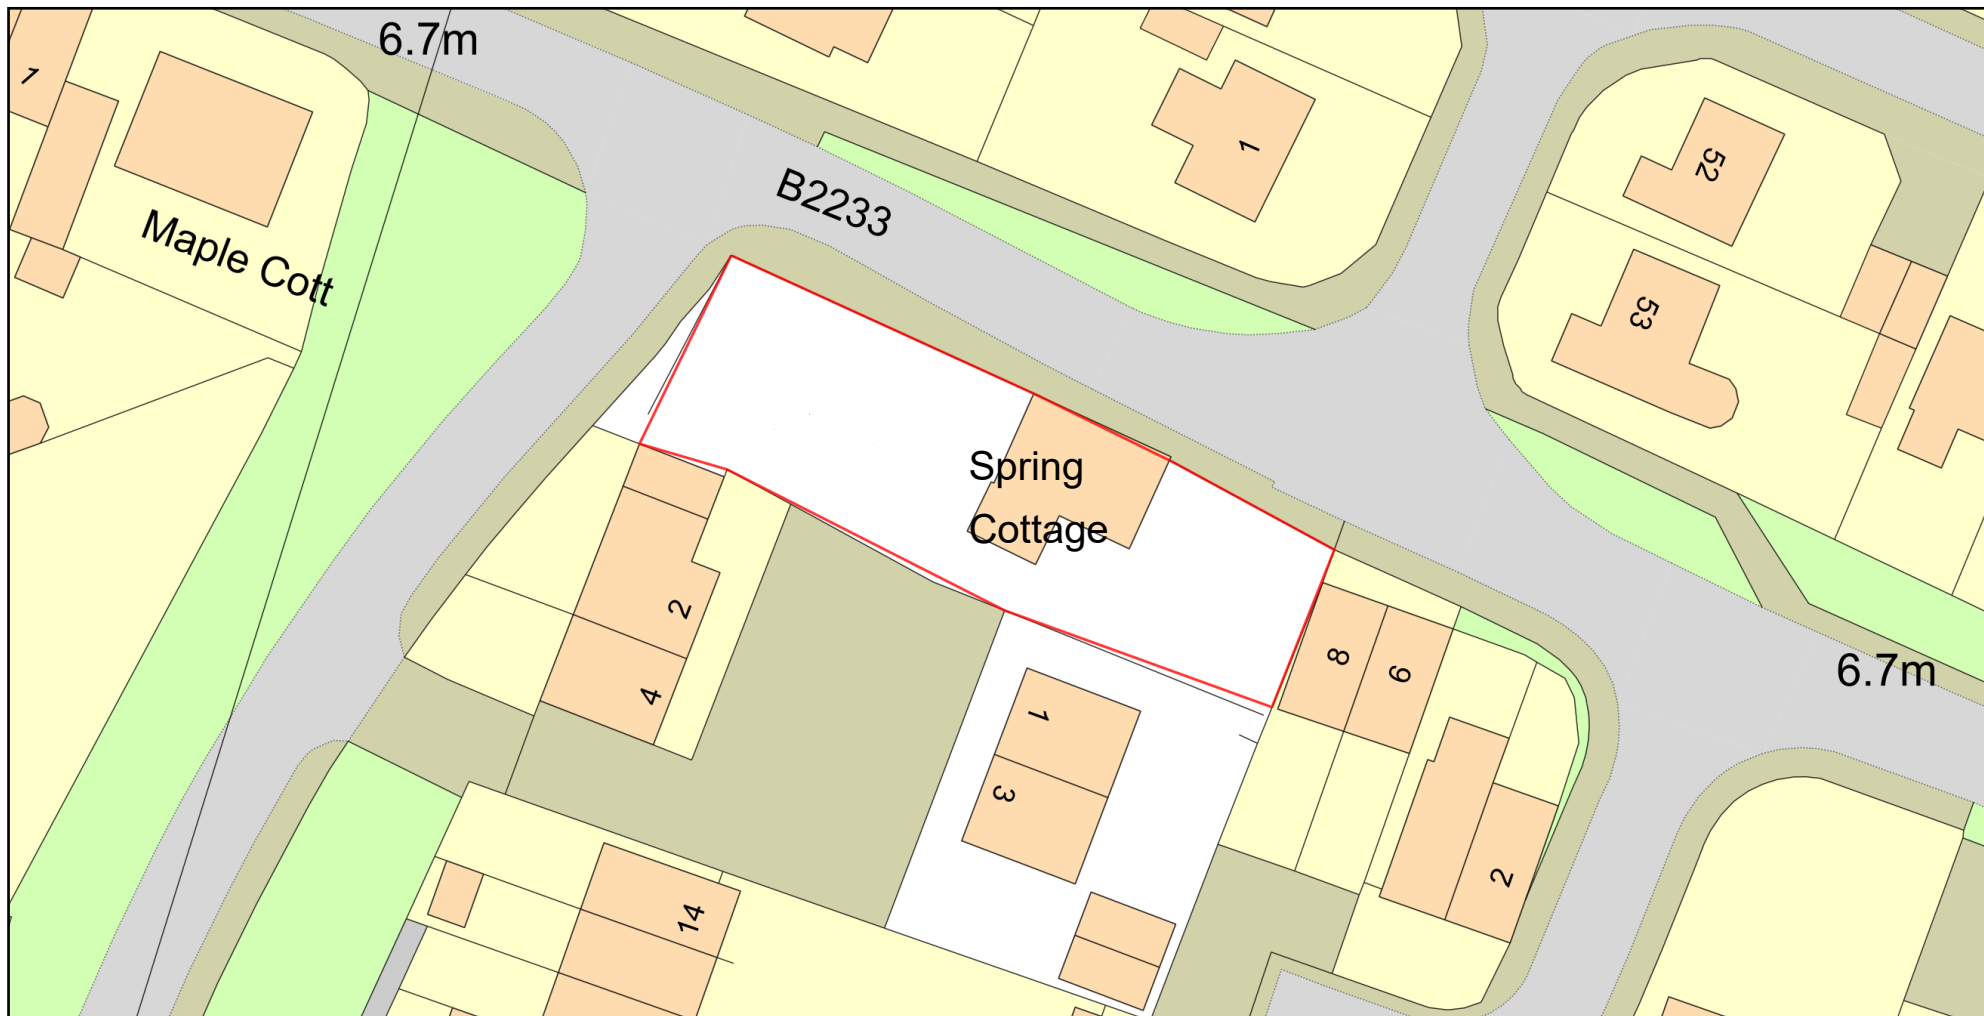

Plan Produced for: Mr & Mrs Brown

Date Produced: 14 May 2021

Plan Reference Number: TQRQM21134161446760

Scale: 1:500 @ A4

© Crown copyright and database rights 2021 OS 100042766

