
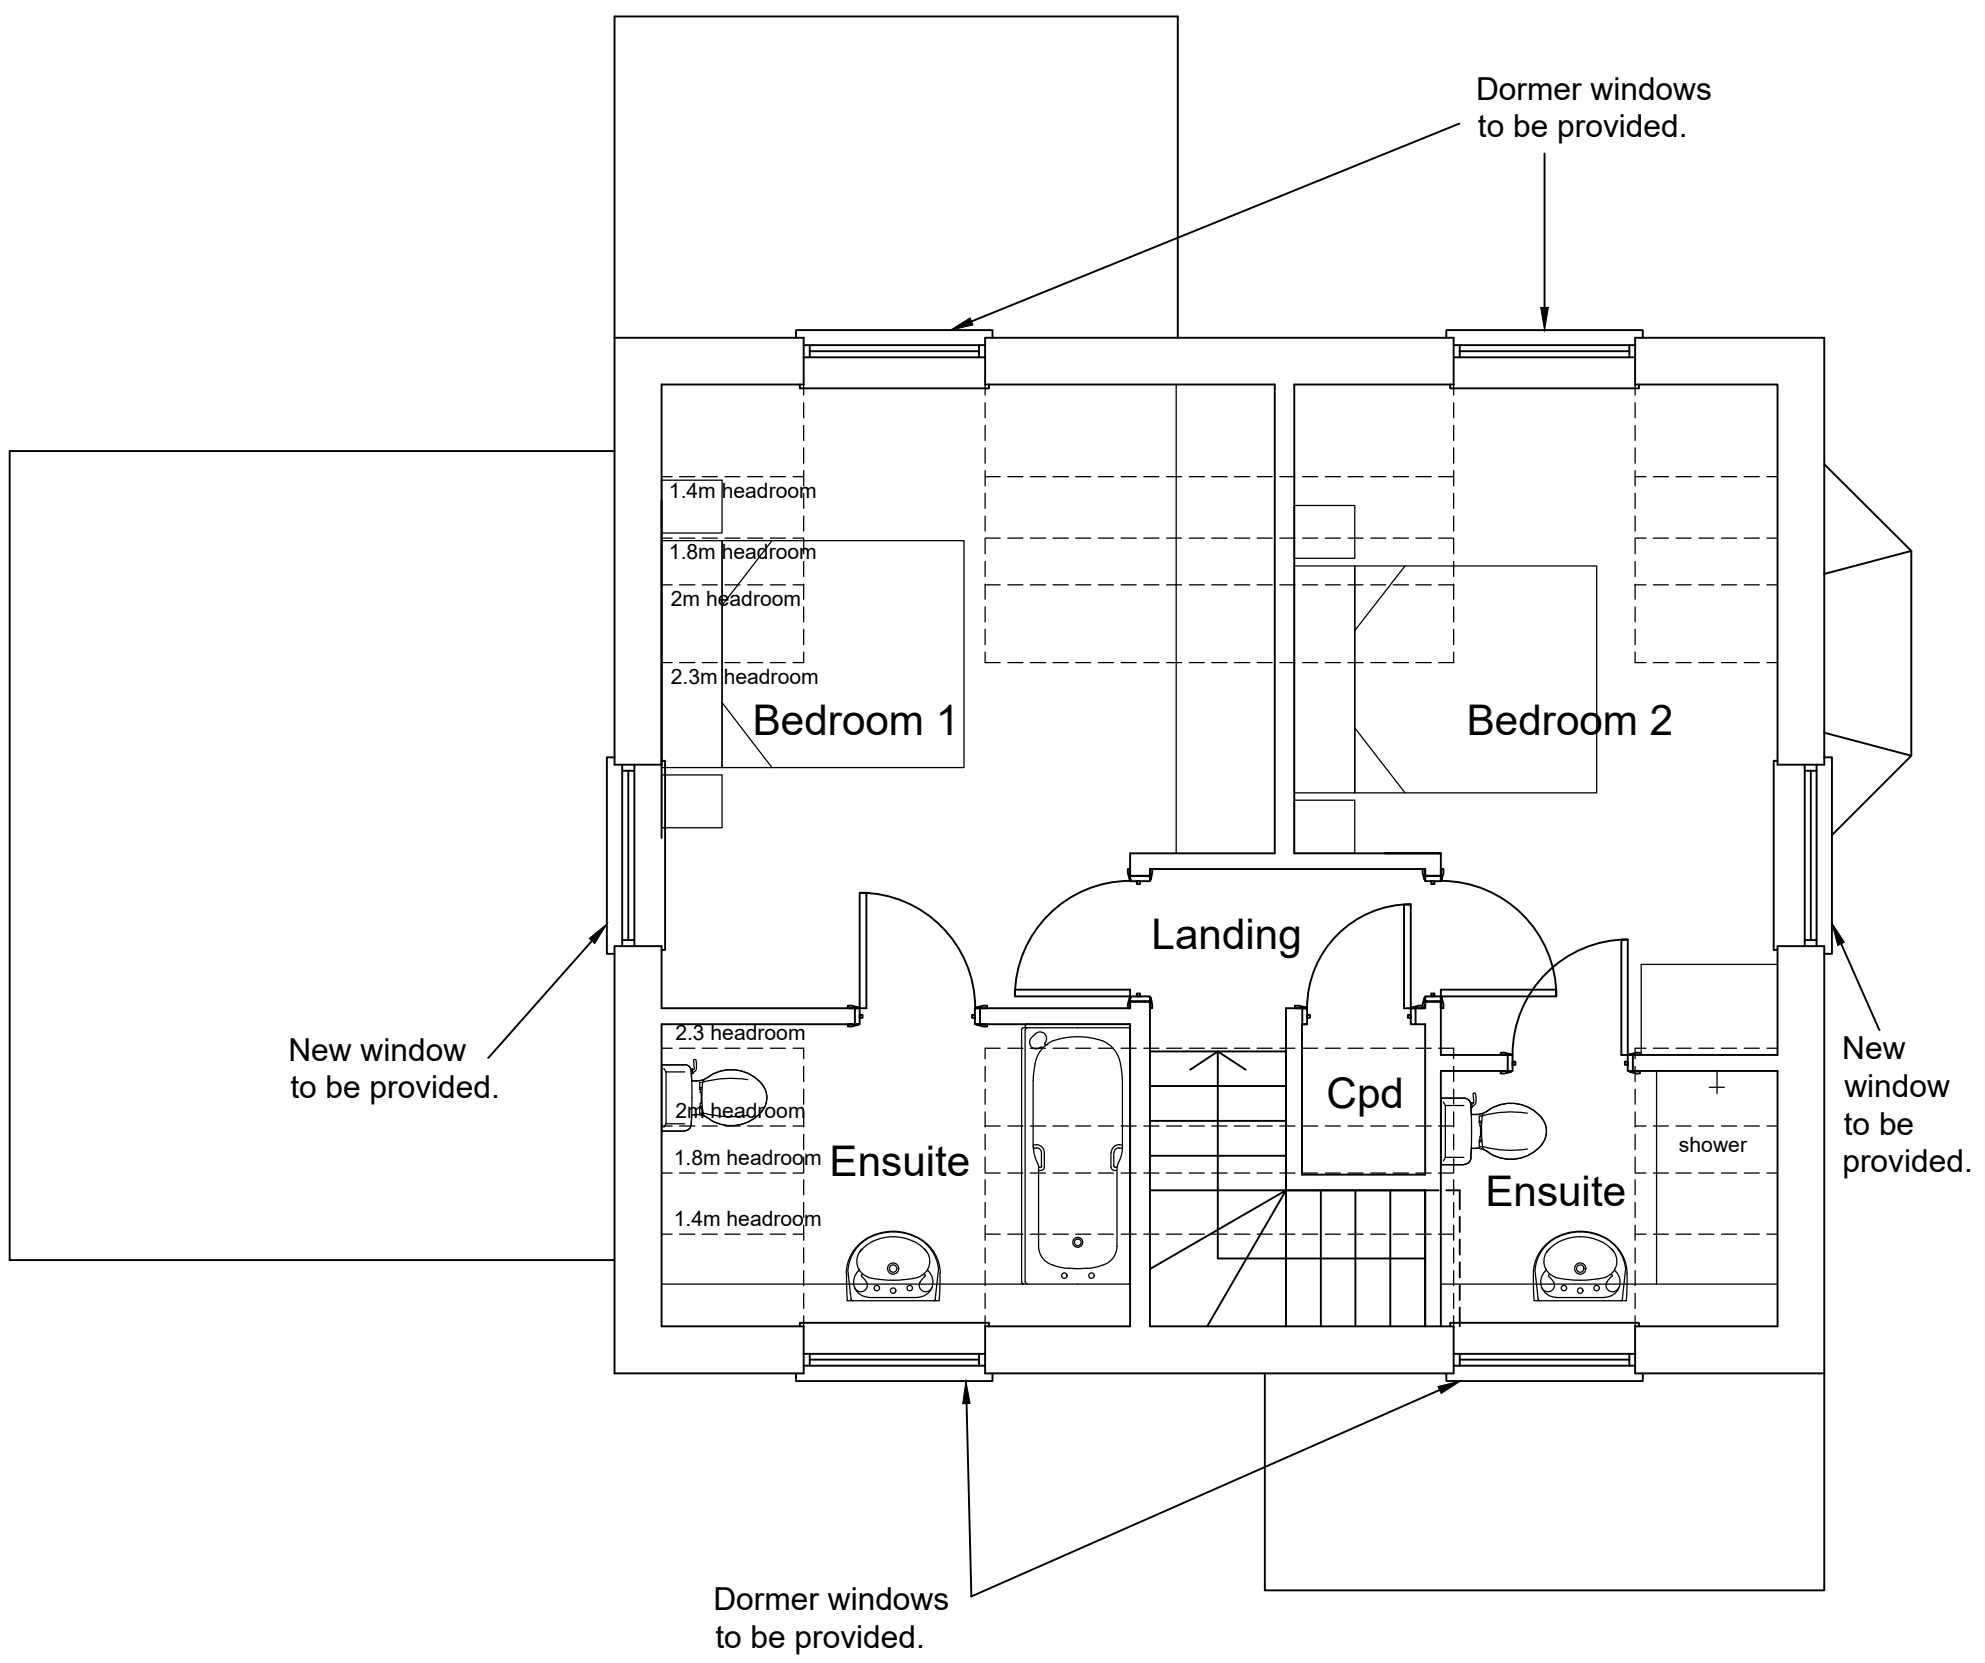


CDM 2015 Health & Safety Information:

This information relates only to 'Significant Hazards' identified on this drawing and is to be read in conjunction with the Designer's Risk Assessment Register.

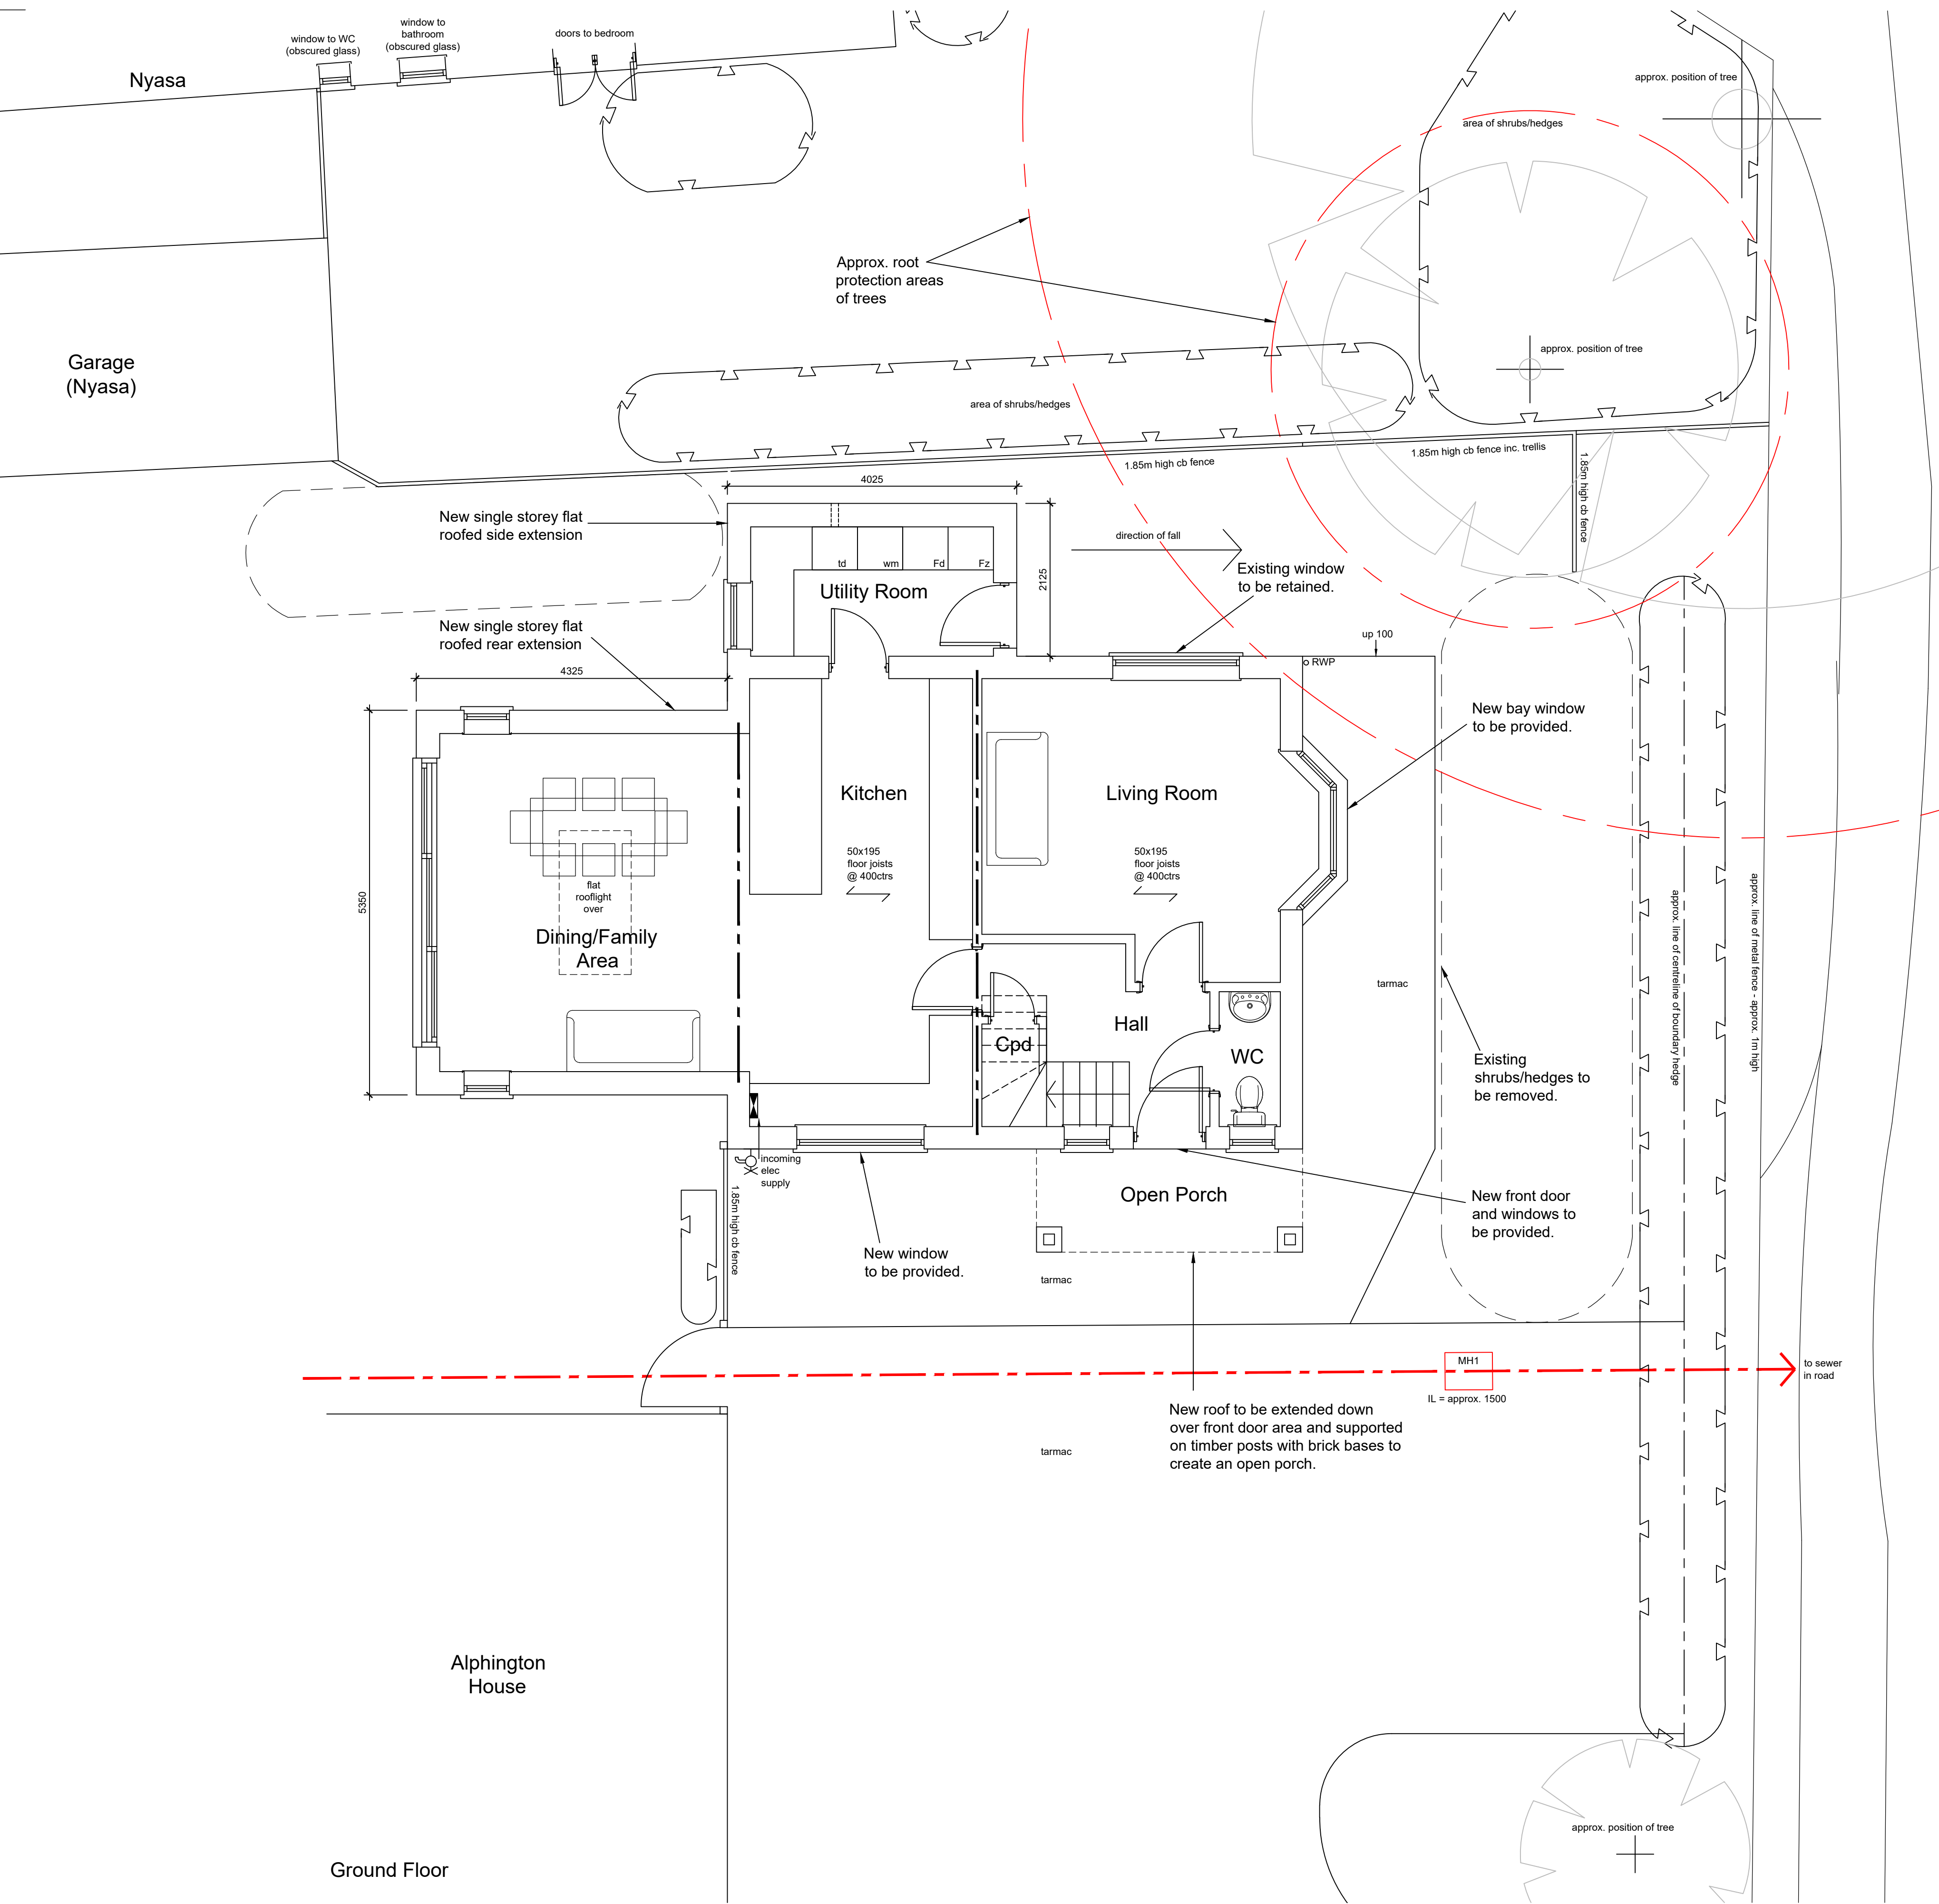

First Floor

Ground Floor

B	23.07.21	Extensions amended; neighbouring property added	EP	GP
A	08.03.21	Extension increased; bay window added; Bed 2 Ensuite and lounge amended	EP	GP
Rev	Date	Revision Details	Dr	Ch

Emma Pinder Architects Ltd 2 Oak Tree Lane, Chichester West Sussex, PO20 3GU T 07809 621606 E epinder@epinderarchitects.co.uk	Client's Name Mr & Mrs Hasted	Job Title Alphington House, Yapton	Drawing Title Proposed Floor Plans	Scale 1:50@A1	Drawn EP	Checked GP	Date 23.02.21	Status PRELIMINARY	Job No 0046	Drawing No 03	Rev B
---	----------------------------------	---------------------------------------	---------------------------------------	------------------	-------------	---------------	------------------	-----------------------	----------------	------------------	----------