



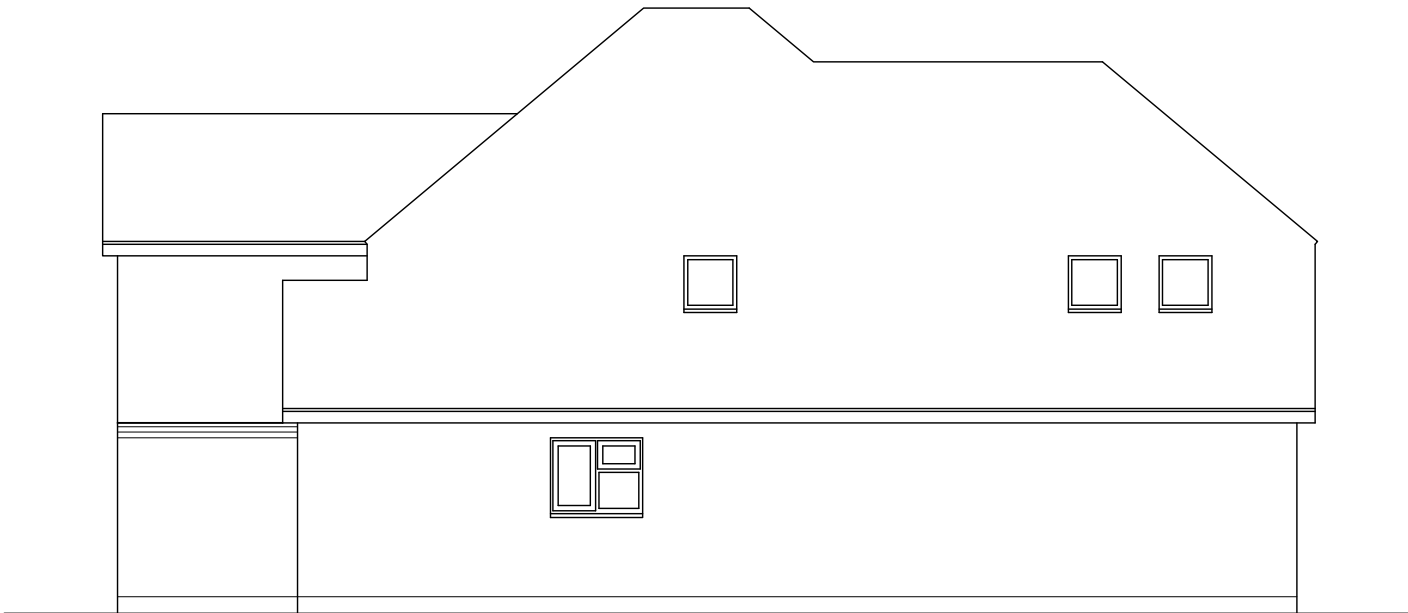

SOUTHEAST ELEVATION



SOUTHWEST ELEVATION

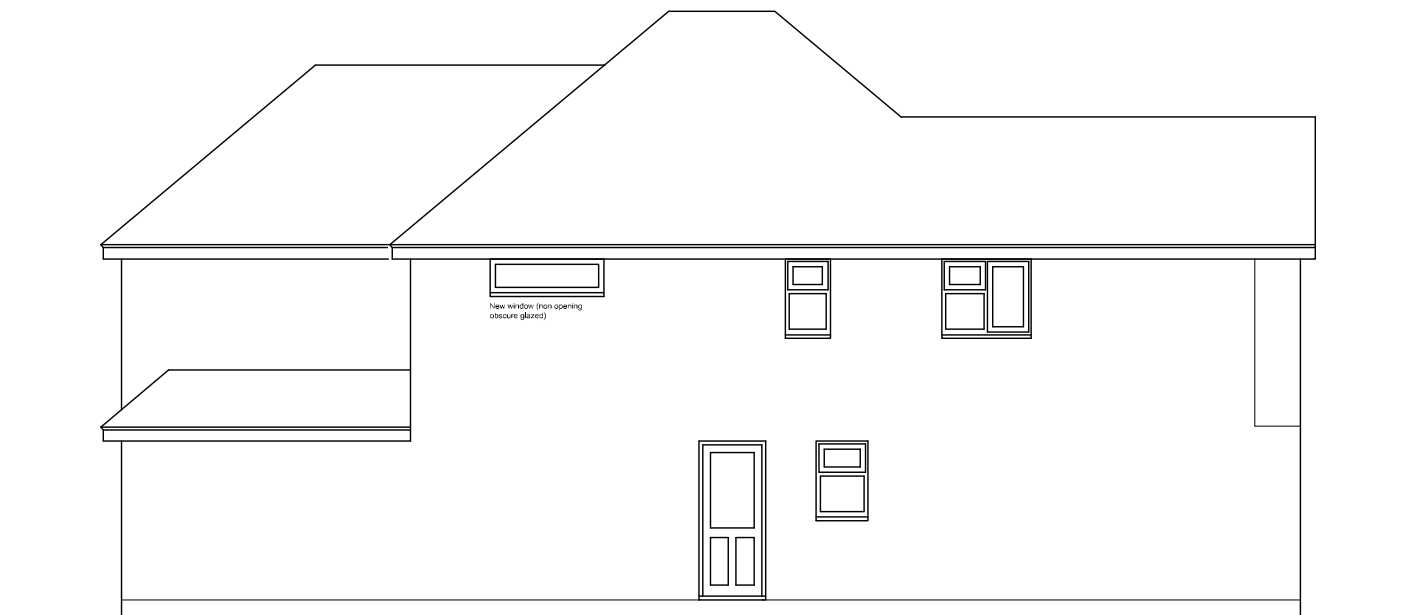

NORTHEAST ELEVATION



NORTHWEST ELEVATION

A	L.O.	15/11/2021	New bedroom window shown
~	L.O.	13/09/2021	First Issue

Rev By Date Note

Client **Mr M. Hazelgrove**

Job **No 3 Cherry Avenue,
Yapton, West Sussex.
BN18 0LB**


Drawing **Proposed Alterations and Extension
Proposed Elevations**

Date **August 2021** Scale **1:100 at A3**

Drawn By **L.O.** Dwg. No. **020721 / SL-31 A**

Cube17 Limited, 19 Parkfield Avenue, Bognor Regis, West Sussex. PO21 3BW.

Tel. - 07747 771013 - email. info@cube17.co.uk

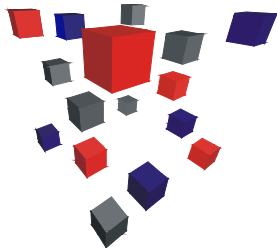

CUBE17

