



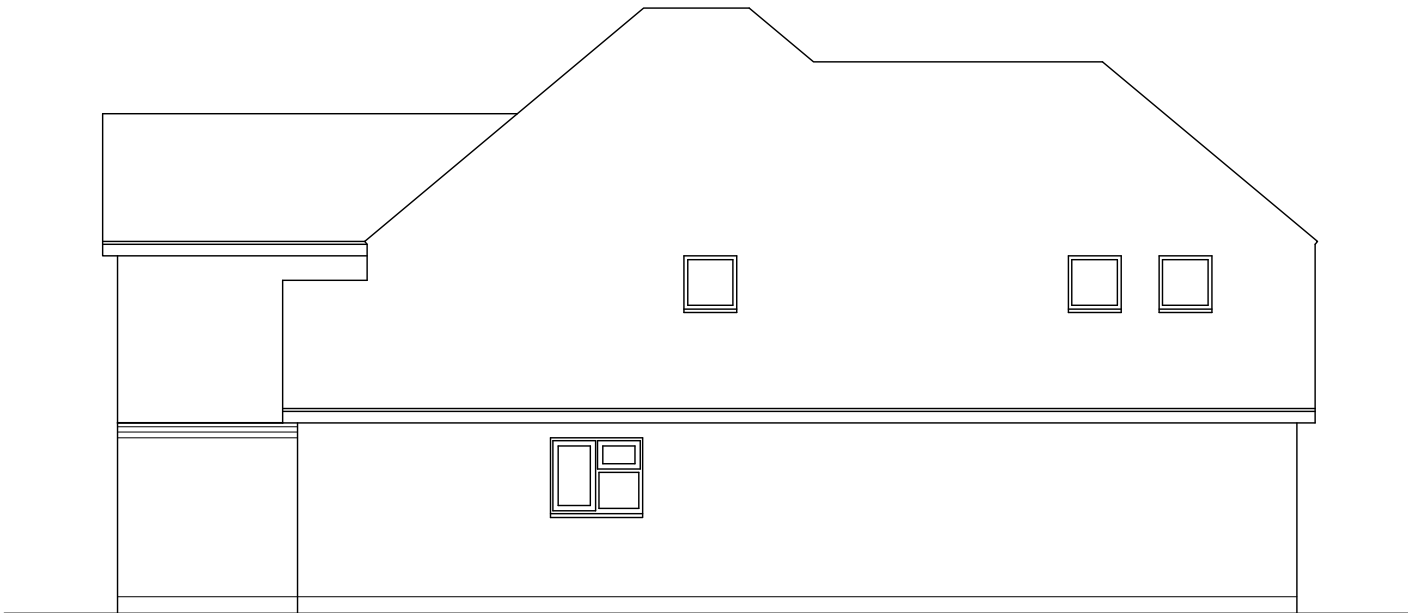

SOUTHEAST ELEVATION

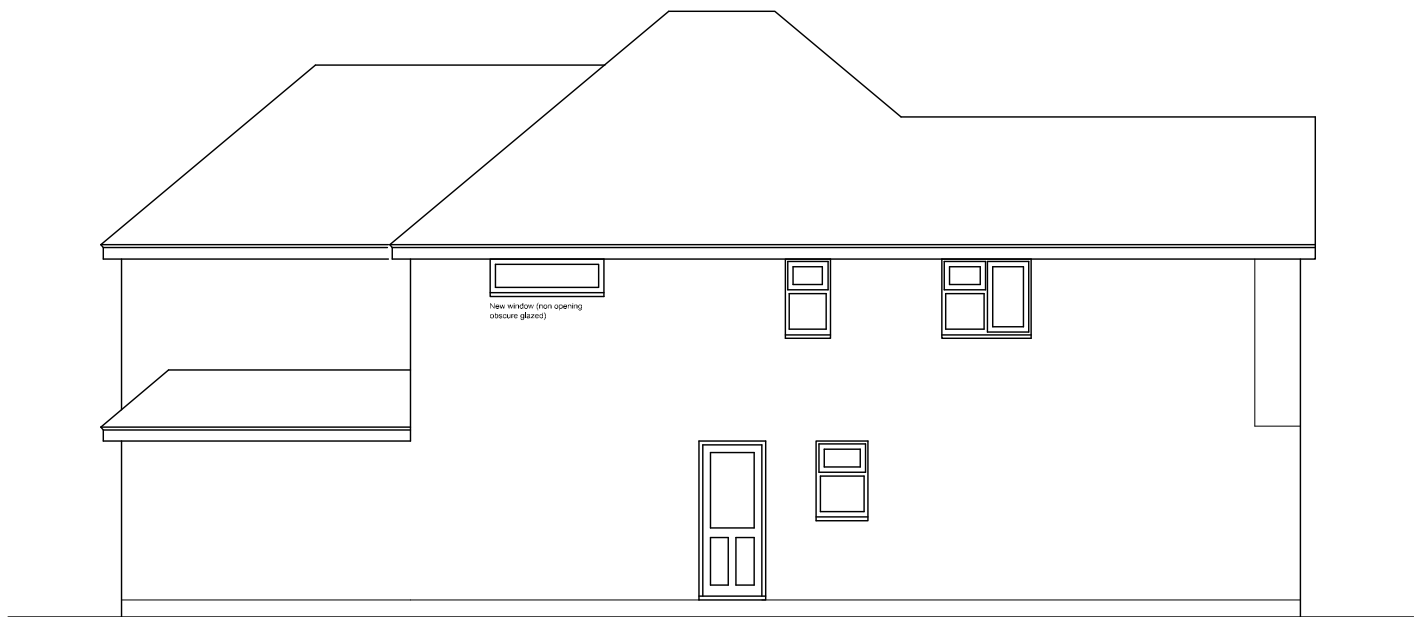

NORTHEAST ELEVATION



SOUTHWEST ELEVATION



NORTHWEST ELEVATION

B	L.O.	06/01/2022	Elevation labels corrected
A	L.O.	15/11/2021	New bedroom window shown
~	L.O.	13/09/2021	First Issue

Rev	By	Date	Note
Client			
Mr M. Hazelgrove			
Job			
No 3 Cherry Avenue, Yapton, West Sussex. BN18 0LB			
Drawing			
Proposed Alterations and Extension Proposed Elevations			
Date			
August 2021			
Scale			
1:100 at A3			
Drawn By			
L.O.			
Dwg. No.			
020721 / SL-31 B			

Cube17 Limited, 19 Parkfield Avenue, Bognor Regis, West Sussex. PO21 3BW. Tel. - 07747 771013 - email. info@cube17.co.uk

