



EXISTING NORTH ELEVATION.

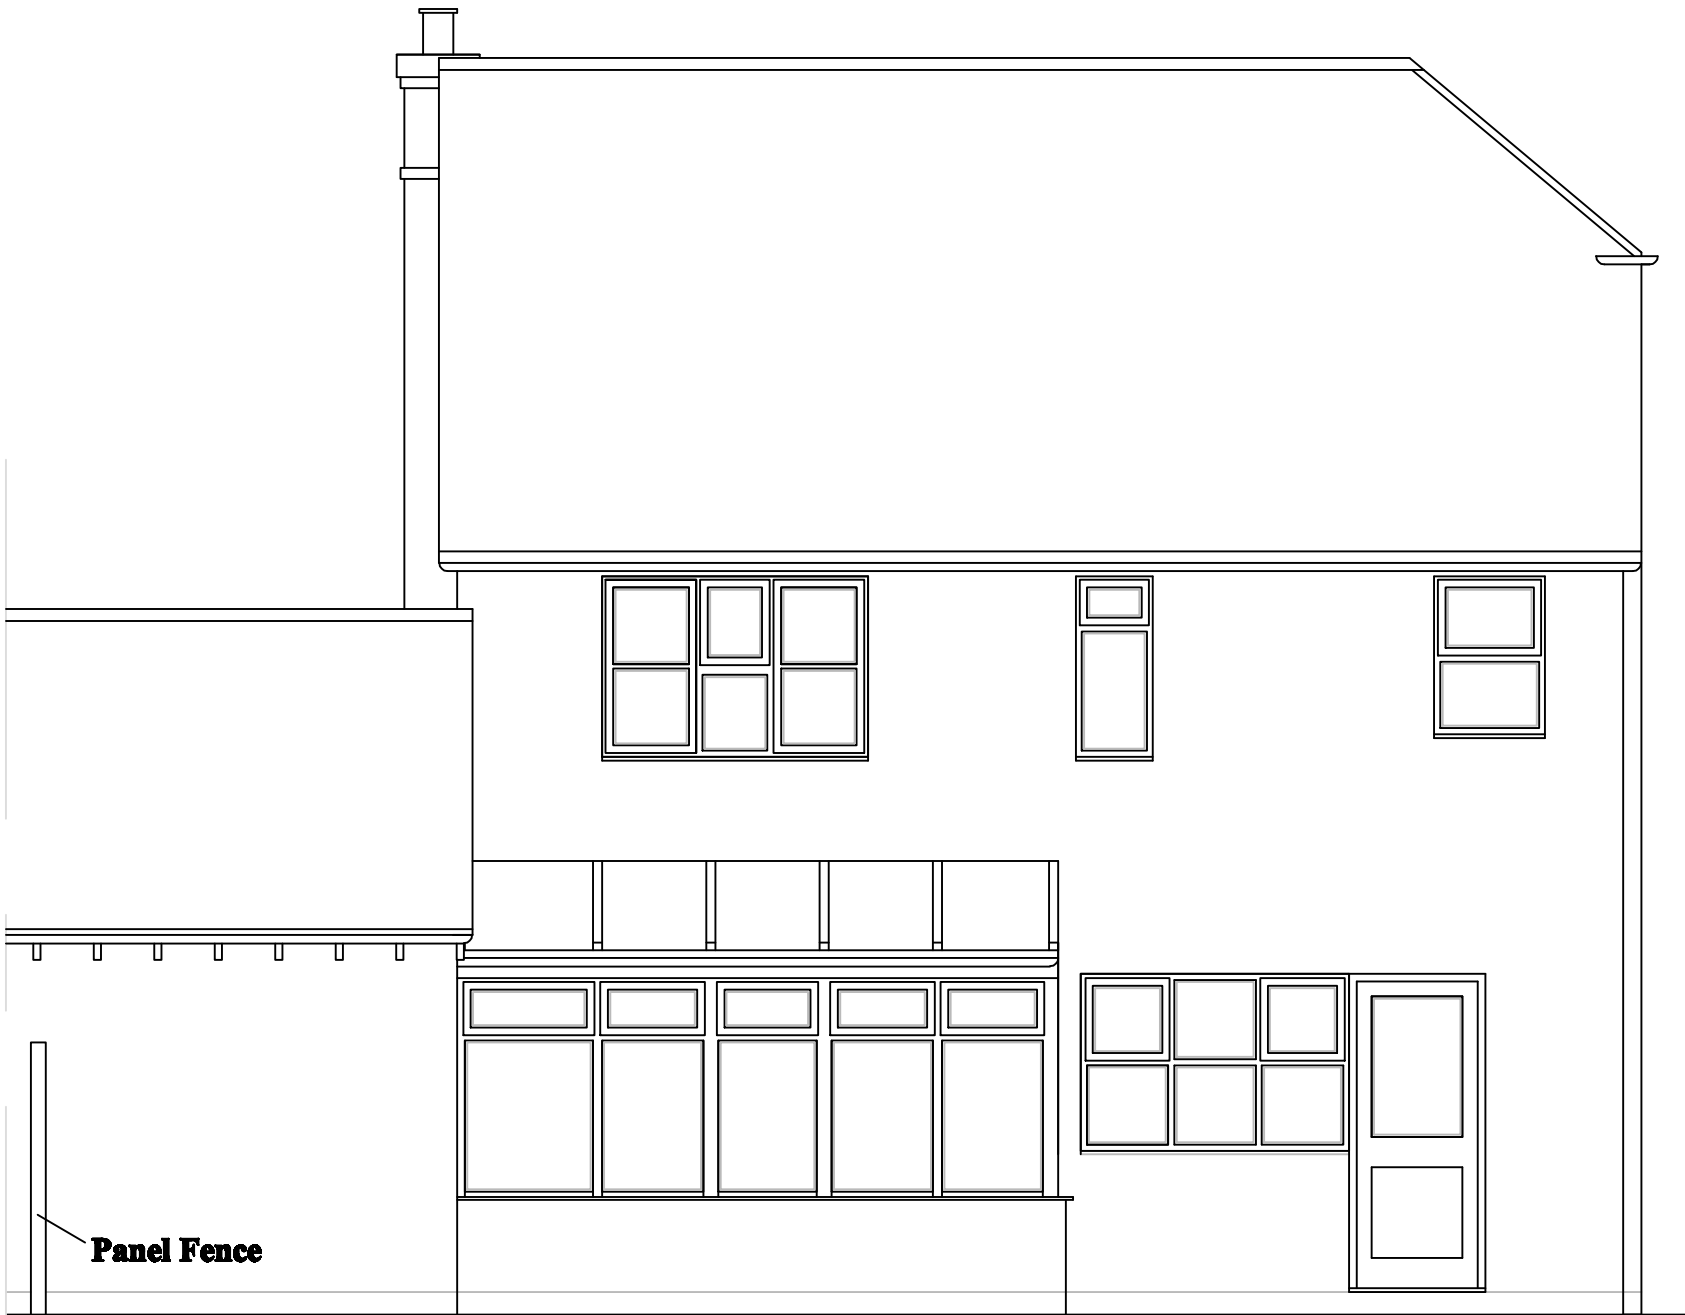

PROPOSED NORTH ELEVATION.

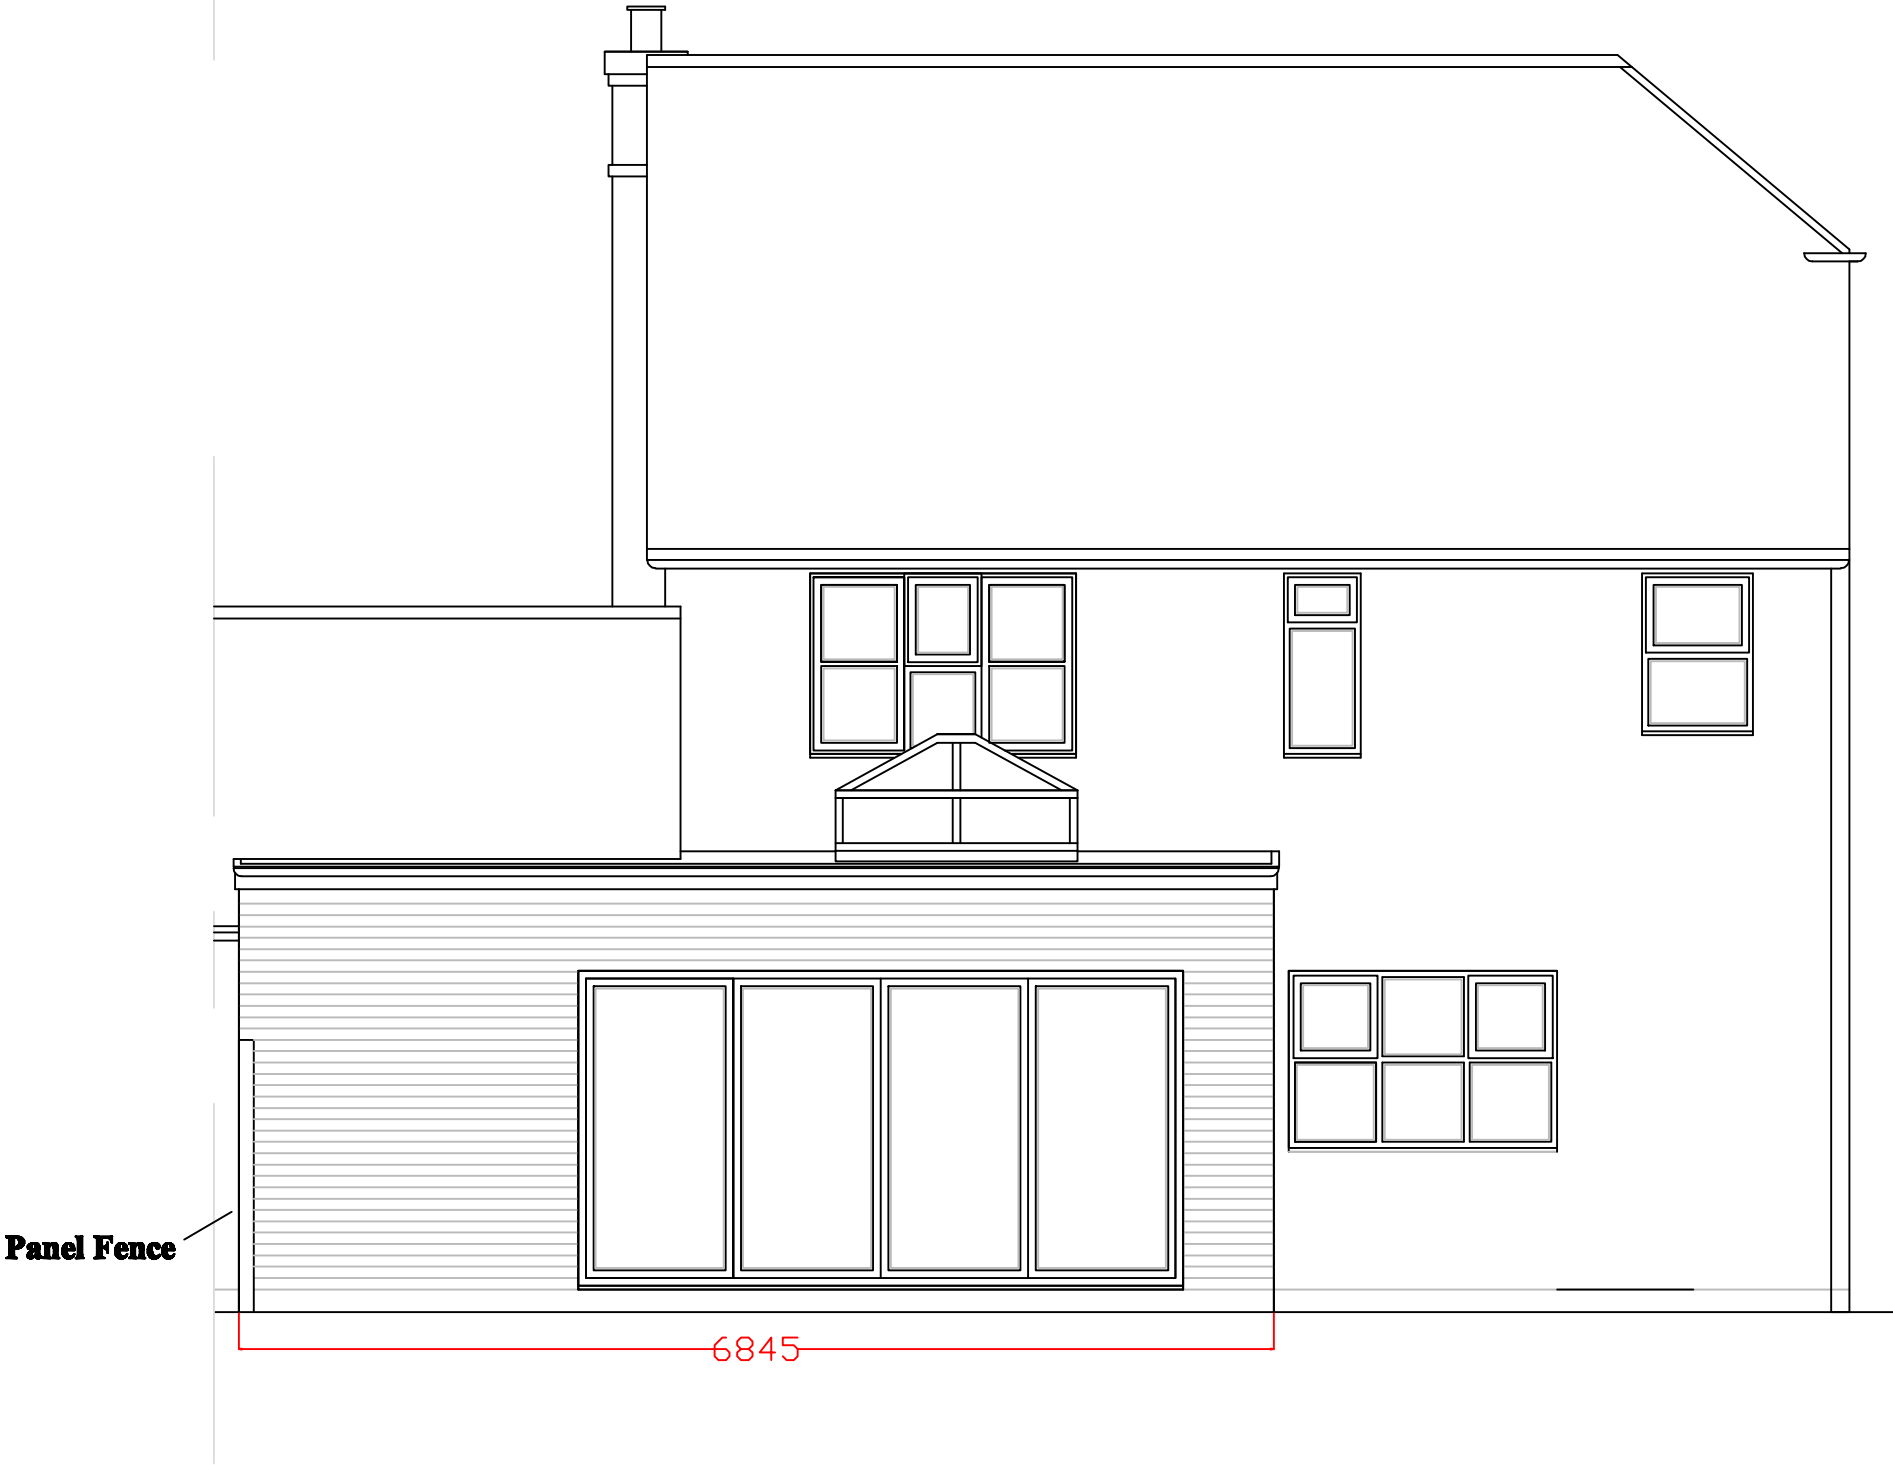

Notes:-

THIS PLAN SHOWS DETAILS OF THE NEW REAR EXTENSION, WITH BIFOLDING REAR DOORS AND A ROOF LANTERN.

ROOF LANTERN = 2600mm x 1600mm.

TO INCLUDE REMOVAL OF EXISTING REAR DOOR.

ALL DIMENSIONS SHOWN IN MILLIMETRES.

ALL DIMENSIONS TO BE CONFIRMED ONSITE BY THE CONTRACTORS.

DIMENSIONS FOR THE PROPERTY HAVE BEEN TAKEN ON THE INITIAL SURVEY. ANY UNKNOWN HAVE BEEN ASSUMED.

Woodhill Design & Build
07778 527169

Produced by Peter Evans

Site address:-
4 THE PINES, YAPTON, BN18 0EG.

Details:-
SINGLE STOREY REAR EXTENSION.

Drawing title:-
N ELEV

Date:-
06/09/2021

Scale:-
1:50 @A2

