

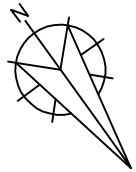


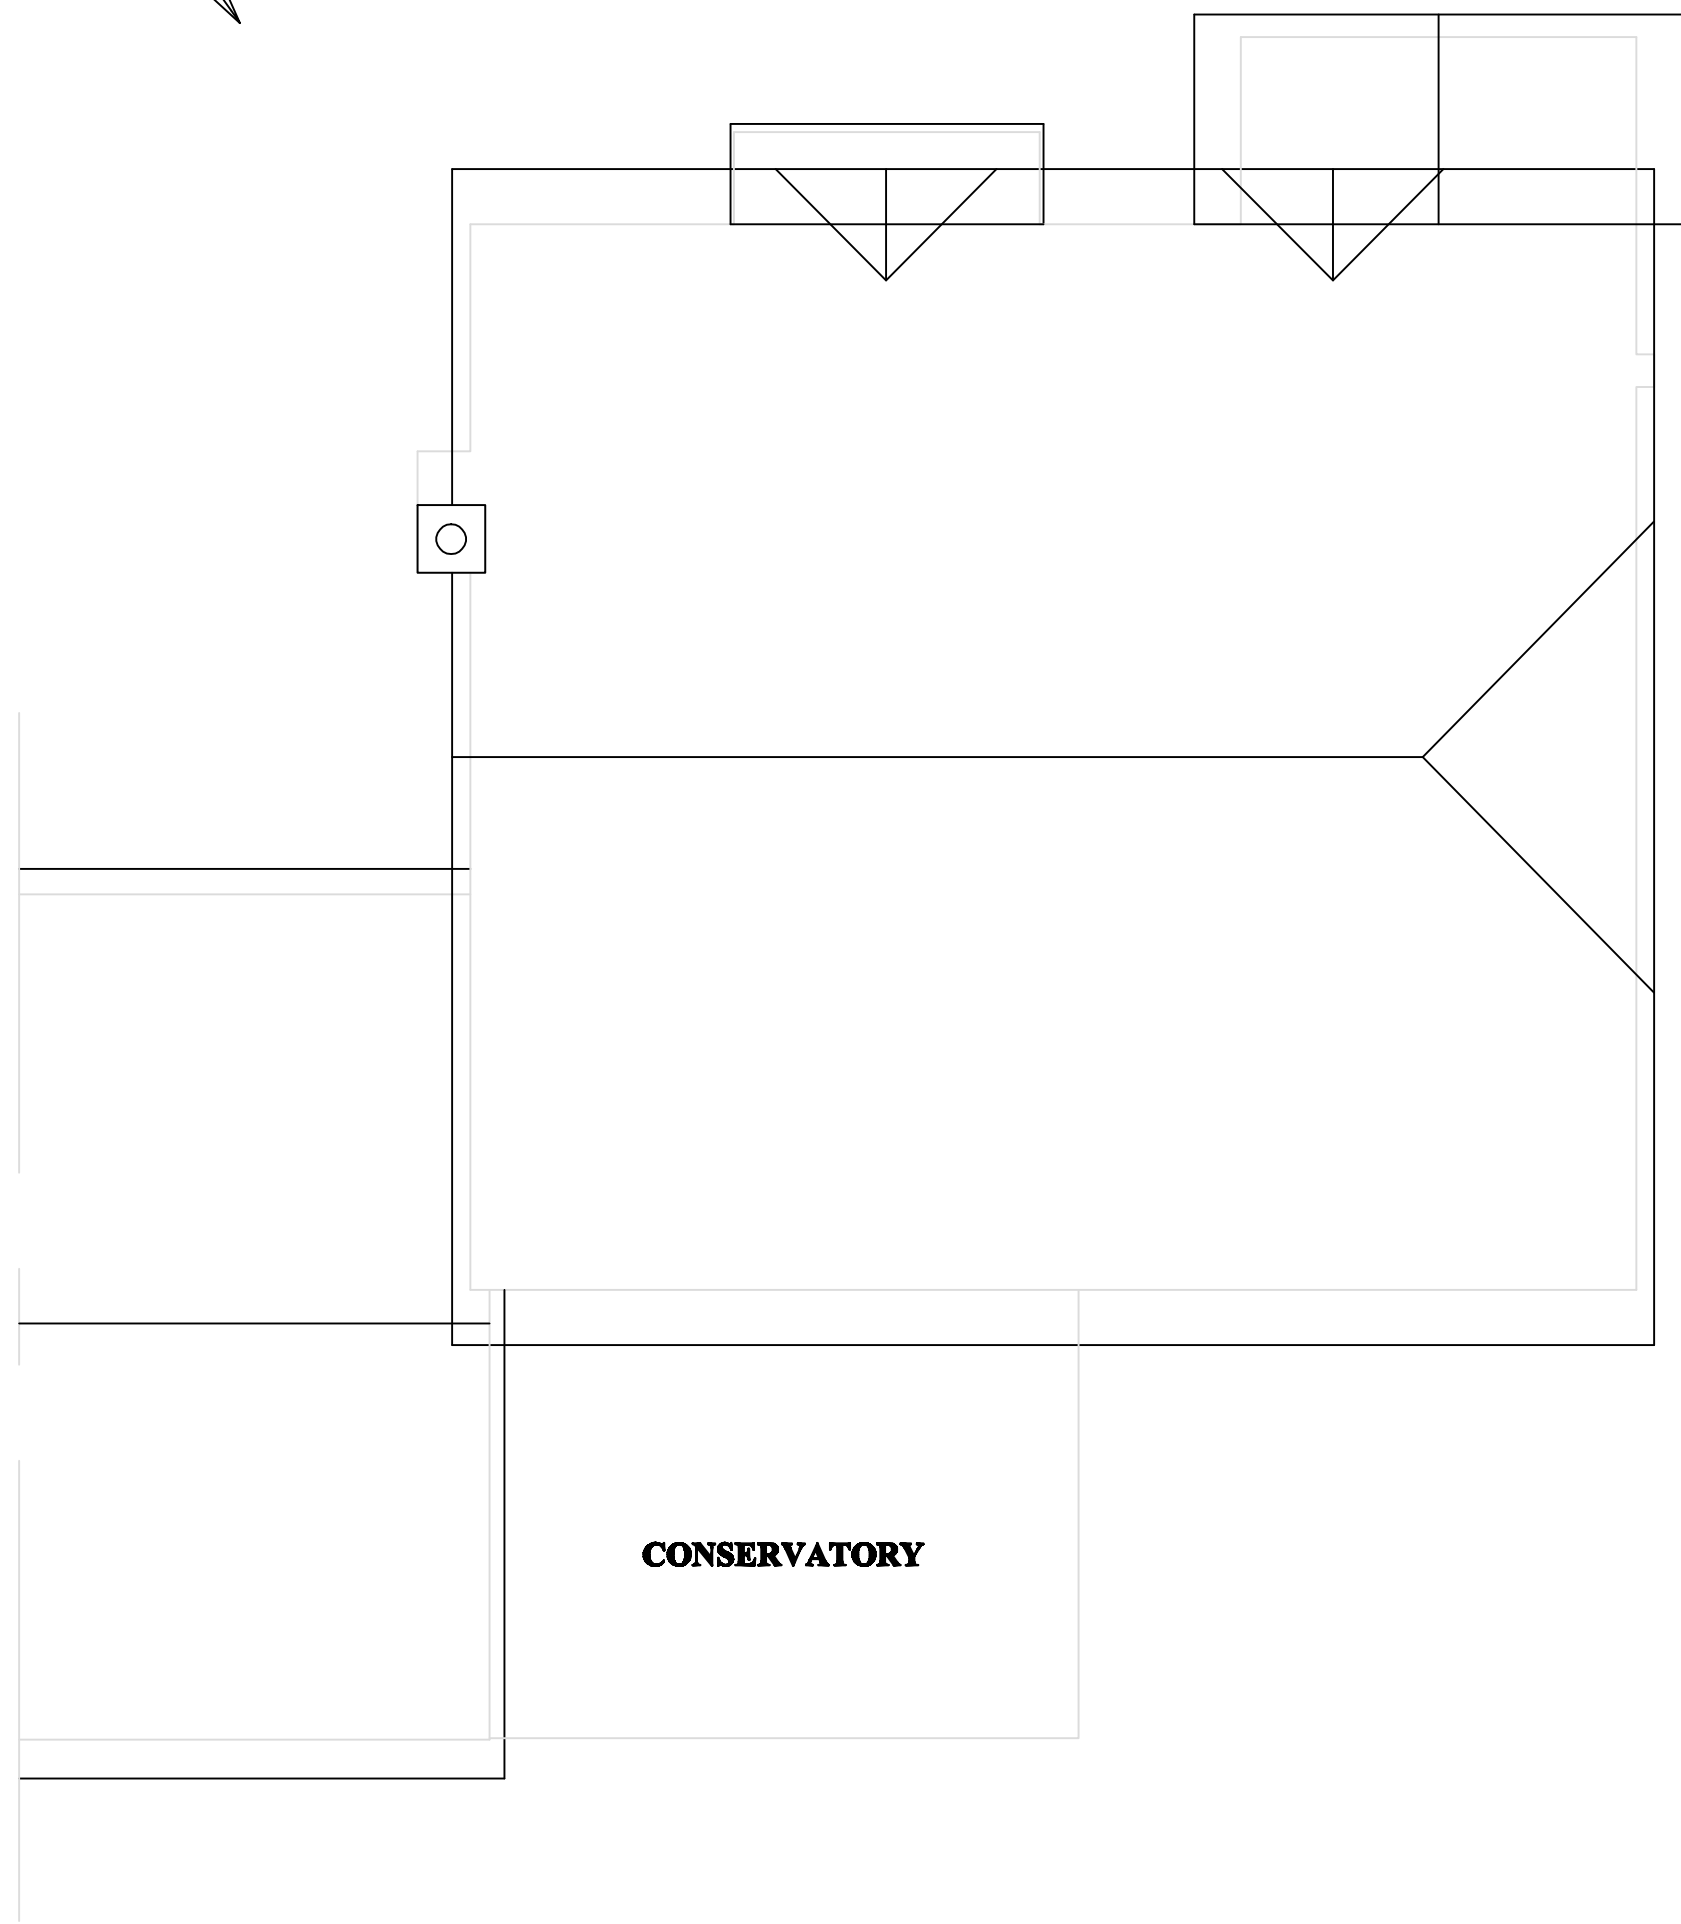

EXISTING ROOF PLAN.

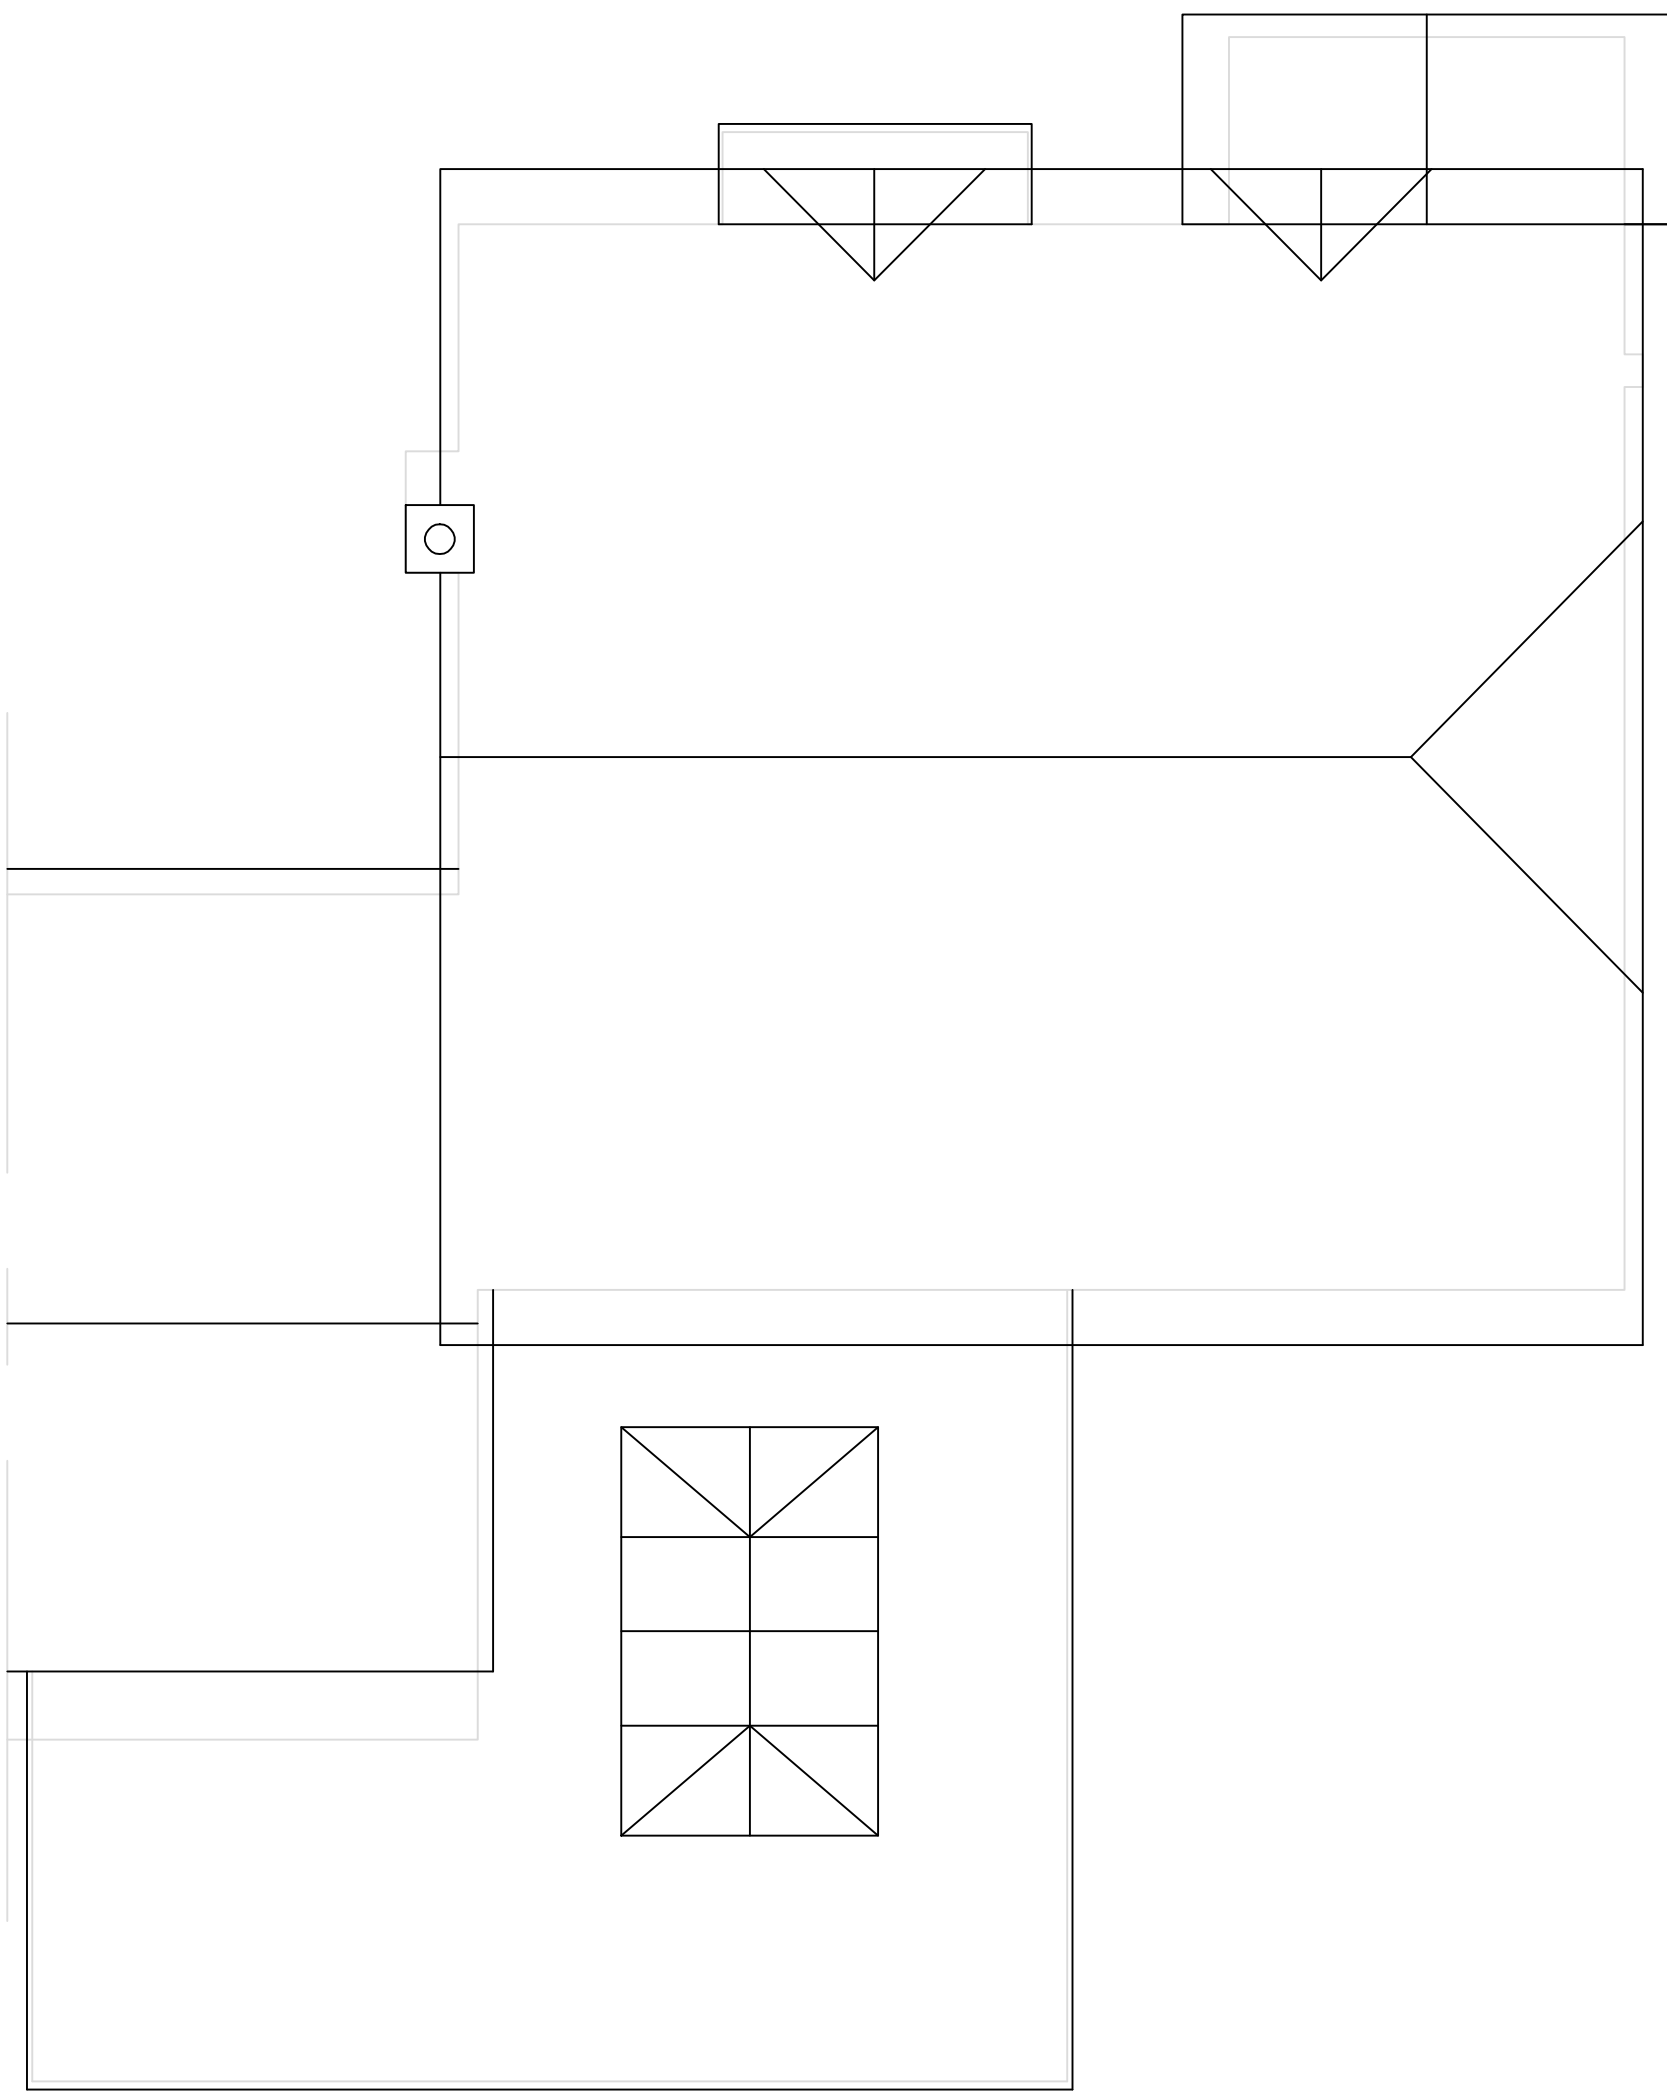

PROPOSED ROOF PLAN.

Notes:-

ALL DIMENSIONS SHOWN IN MILLIMETRES.

**ALL DIMENSIONS TO BE CONFIRMED
ONSITE BY THE CONTRACTORS.**

**DIMENSIONS FOR THE PROPERTY HAVE
BEEN TAKEN ON THE INITIAL SURVEY.
ANY UNKNOWN HAVE BEEN ASSUMED.**

Woodhill Design & Build
07778 527169

Produced by Peter Evans

Site address:-

4 THE PINES, YAPTON, BN18 0EG.

Details:-

SINGLE STOREY REAR EXTENSION.

Drawing title:-

RF PLAN

Date:-

06/09/2021

Scale:-

1:50 @A2

