



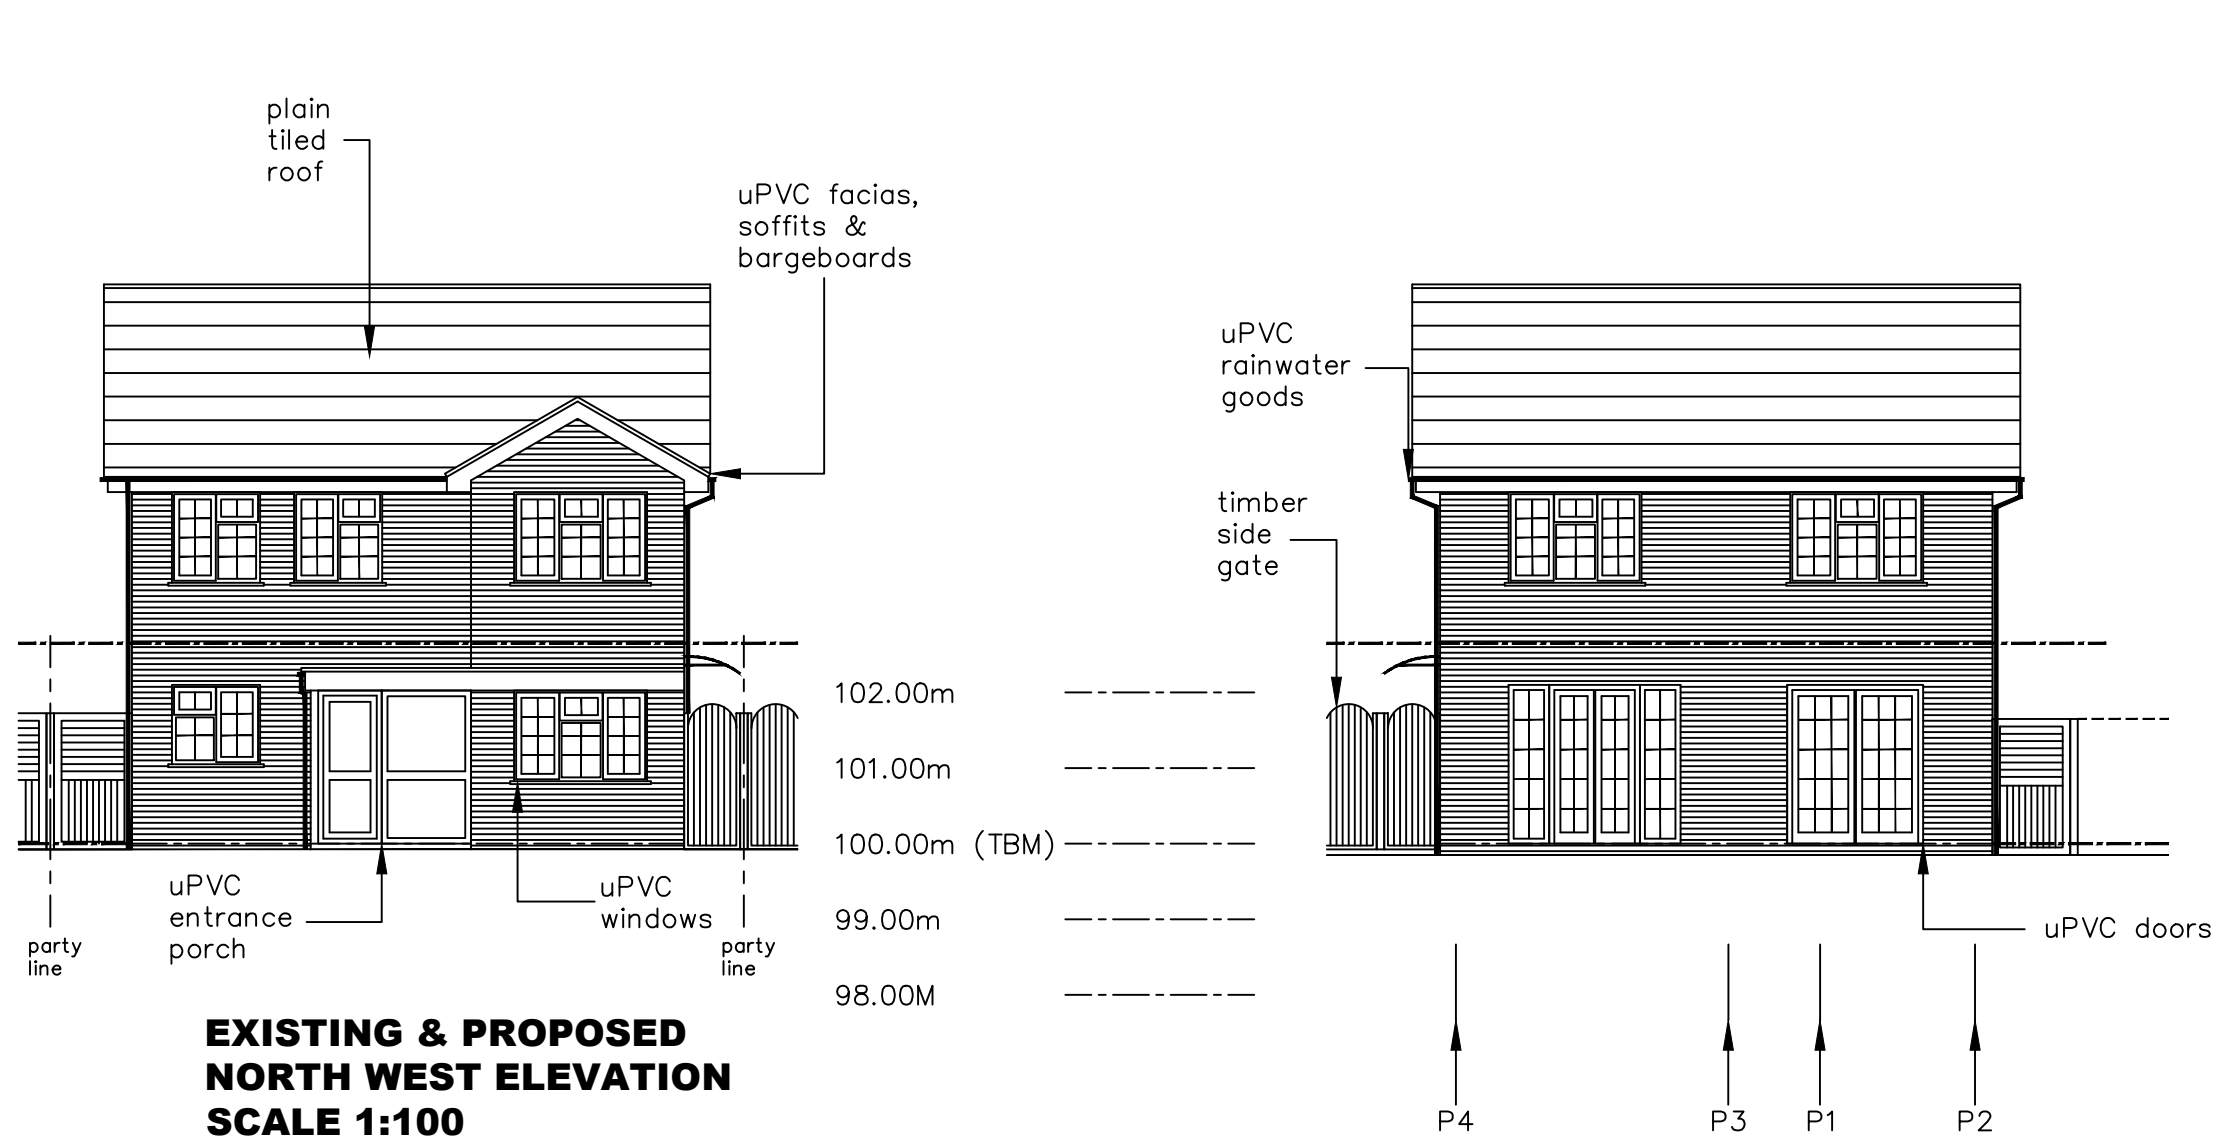


EXISTING & PROPOSED
NORTH WEST ELEVATION
SCALE 1:100

SOUTH EAST ELEVATION

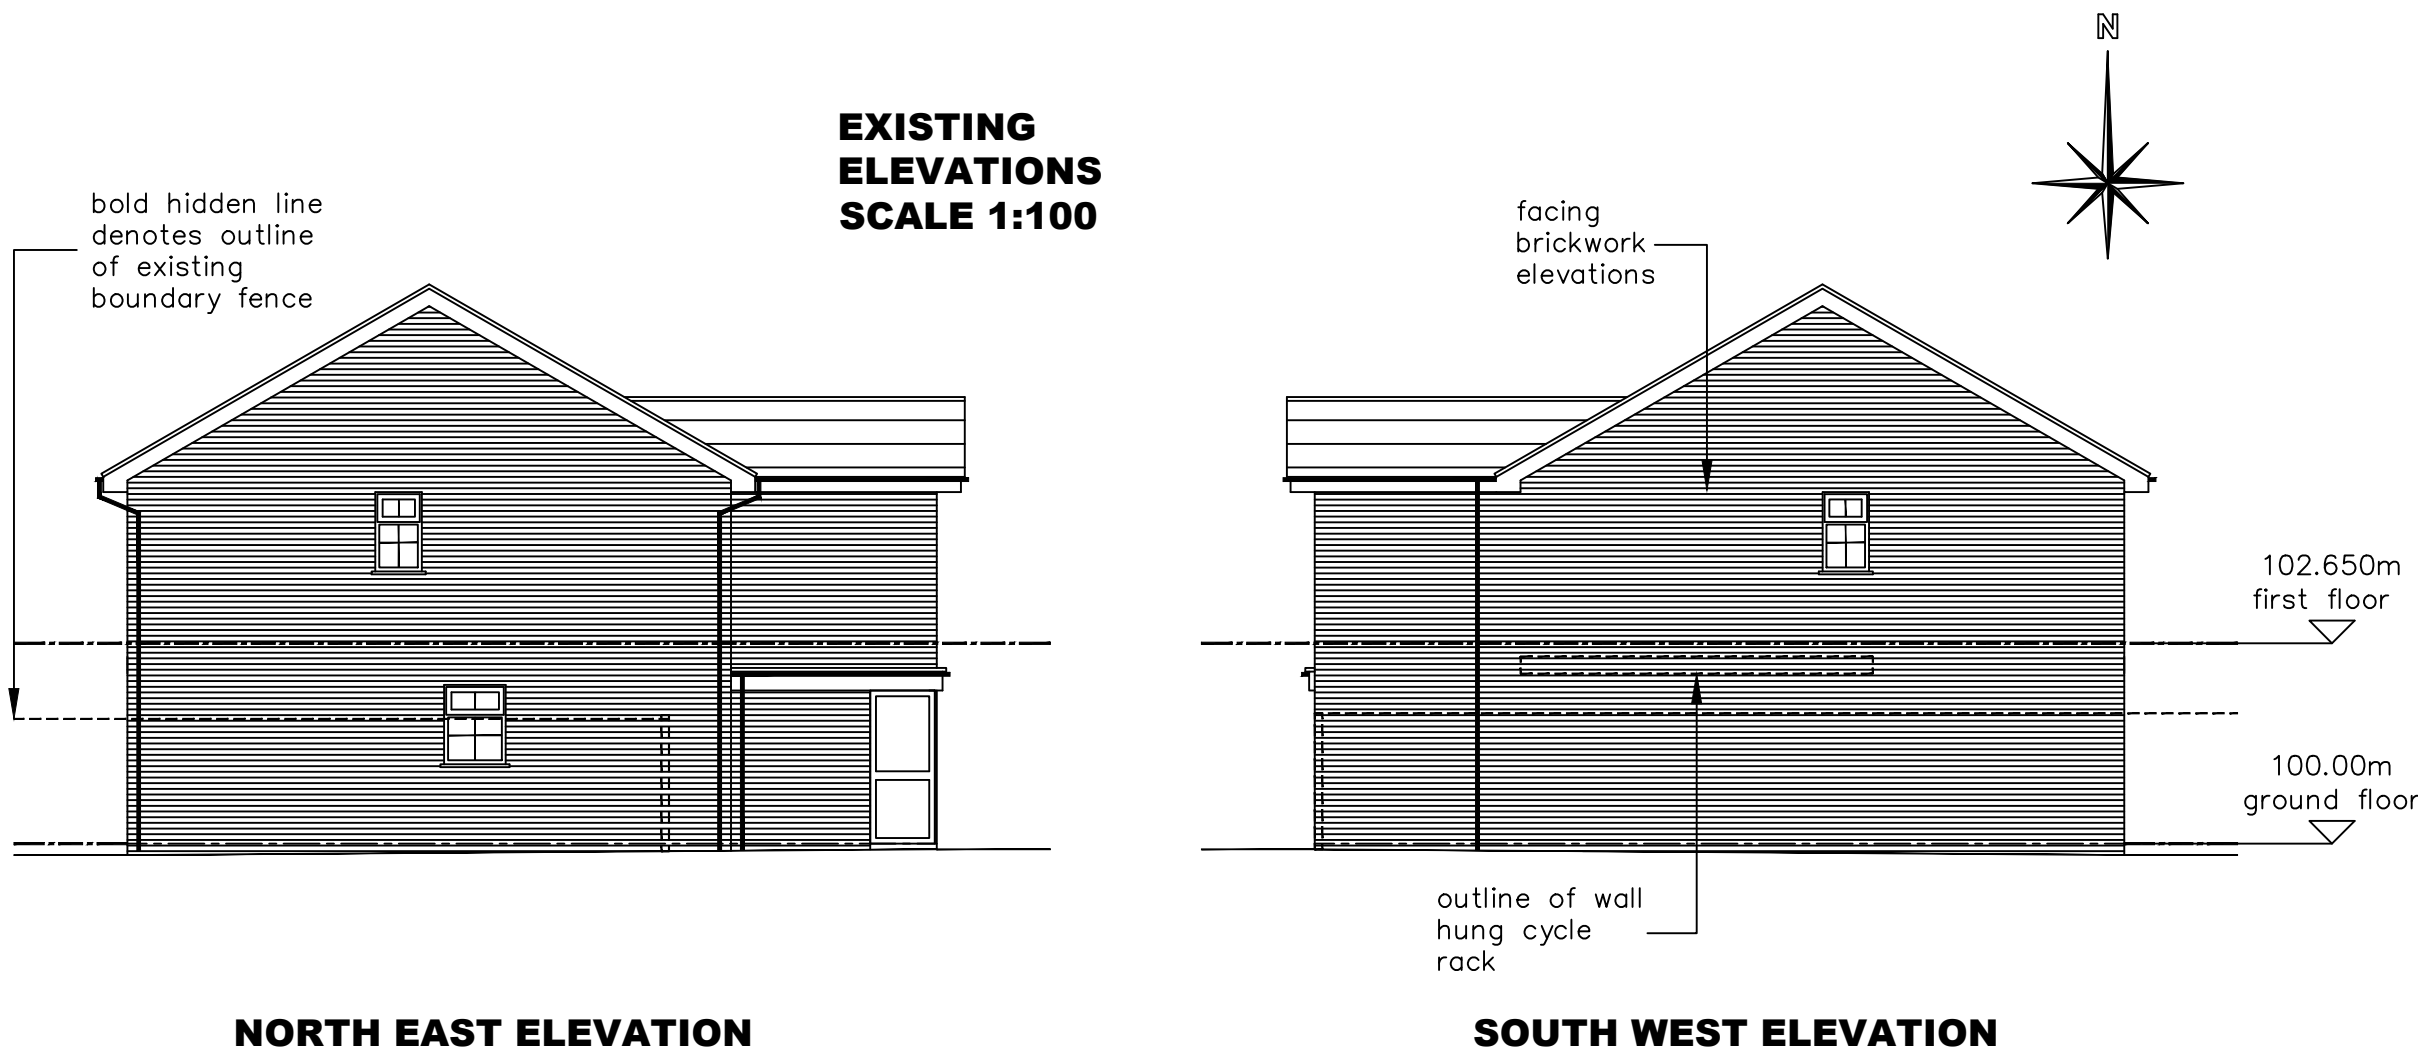


NORTH EAST ELEVATION

SOUTH WEST ELEVATION

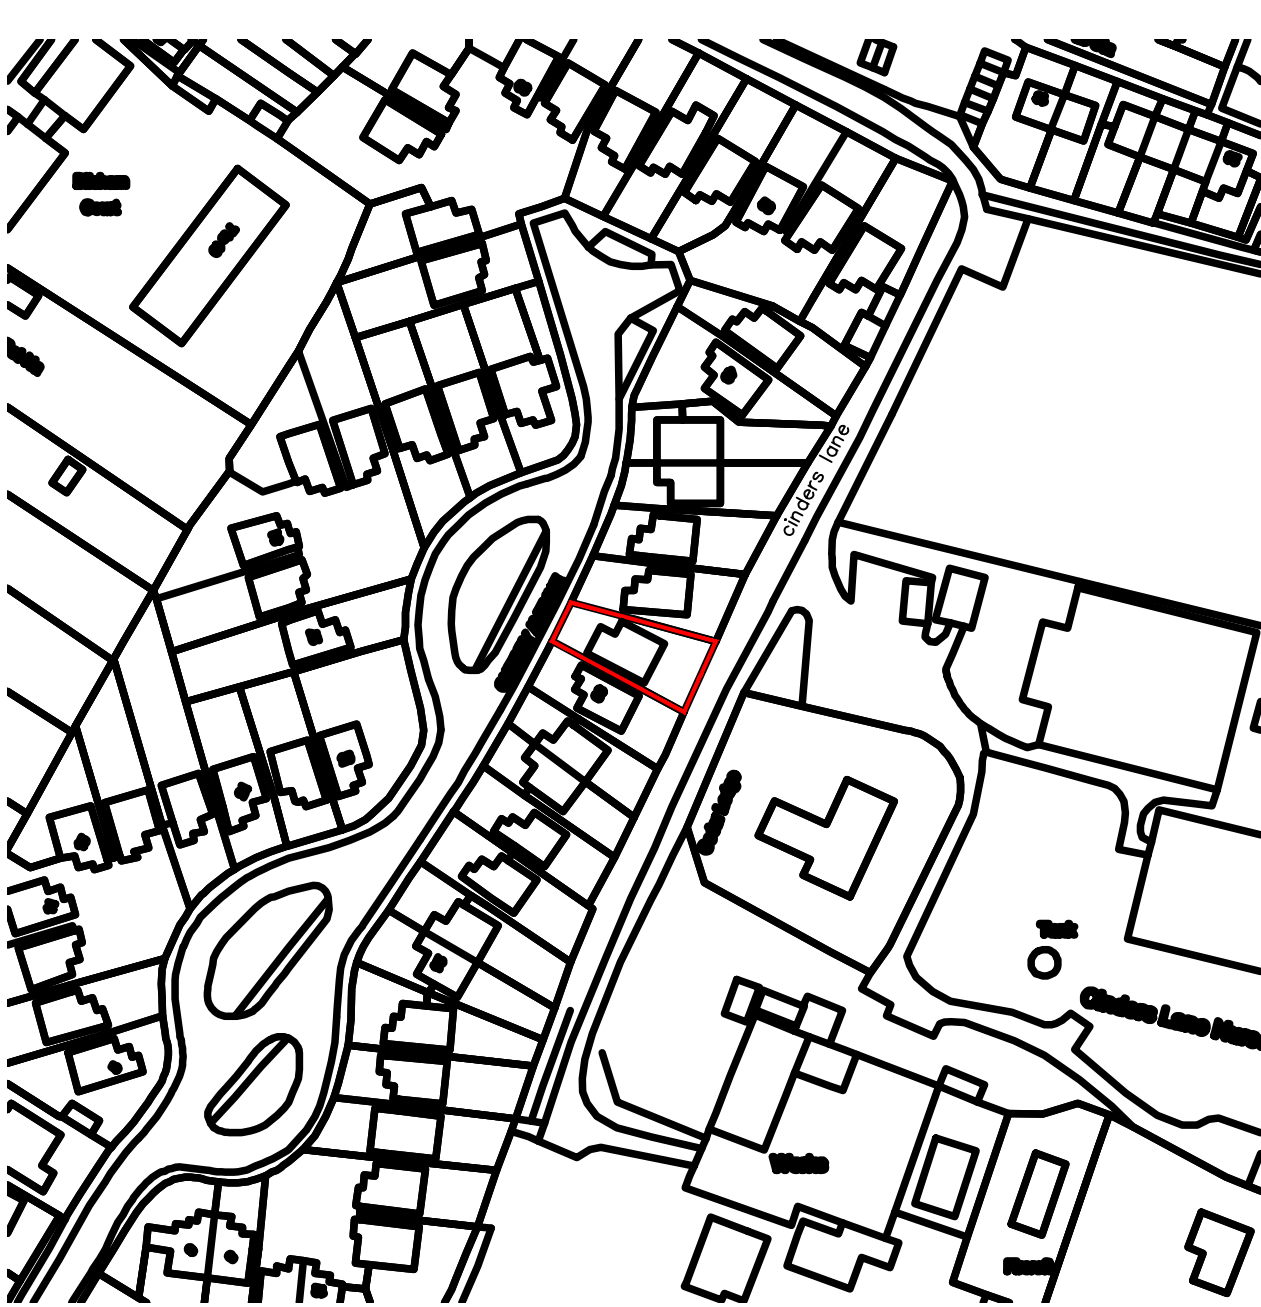


SITE LOCATION
SCALE 1:1250

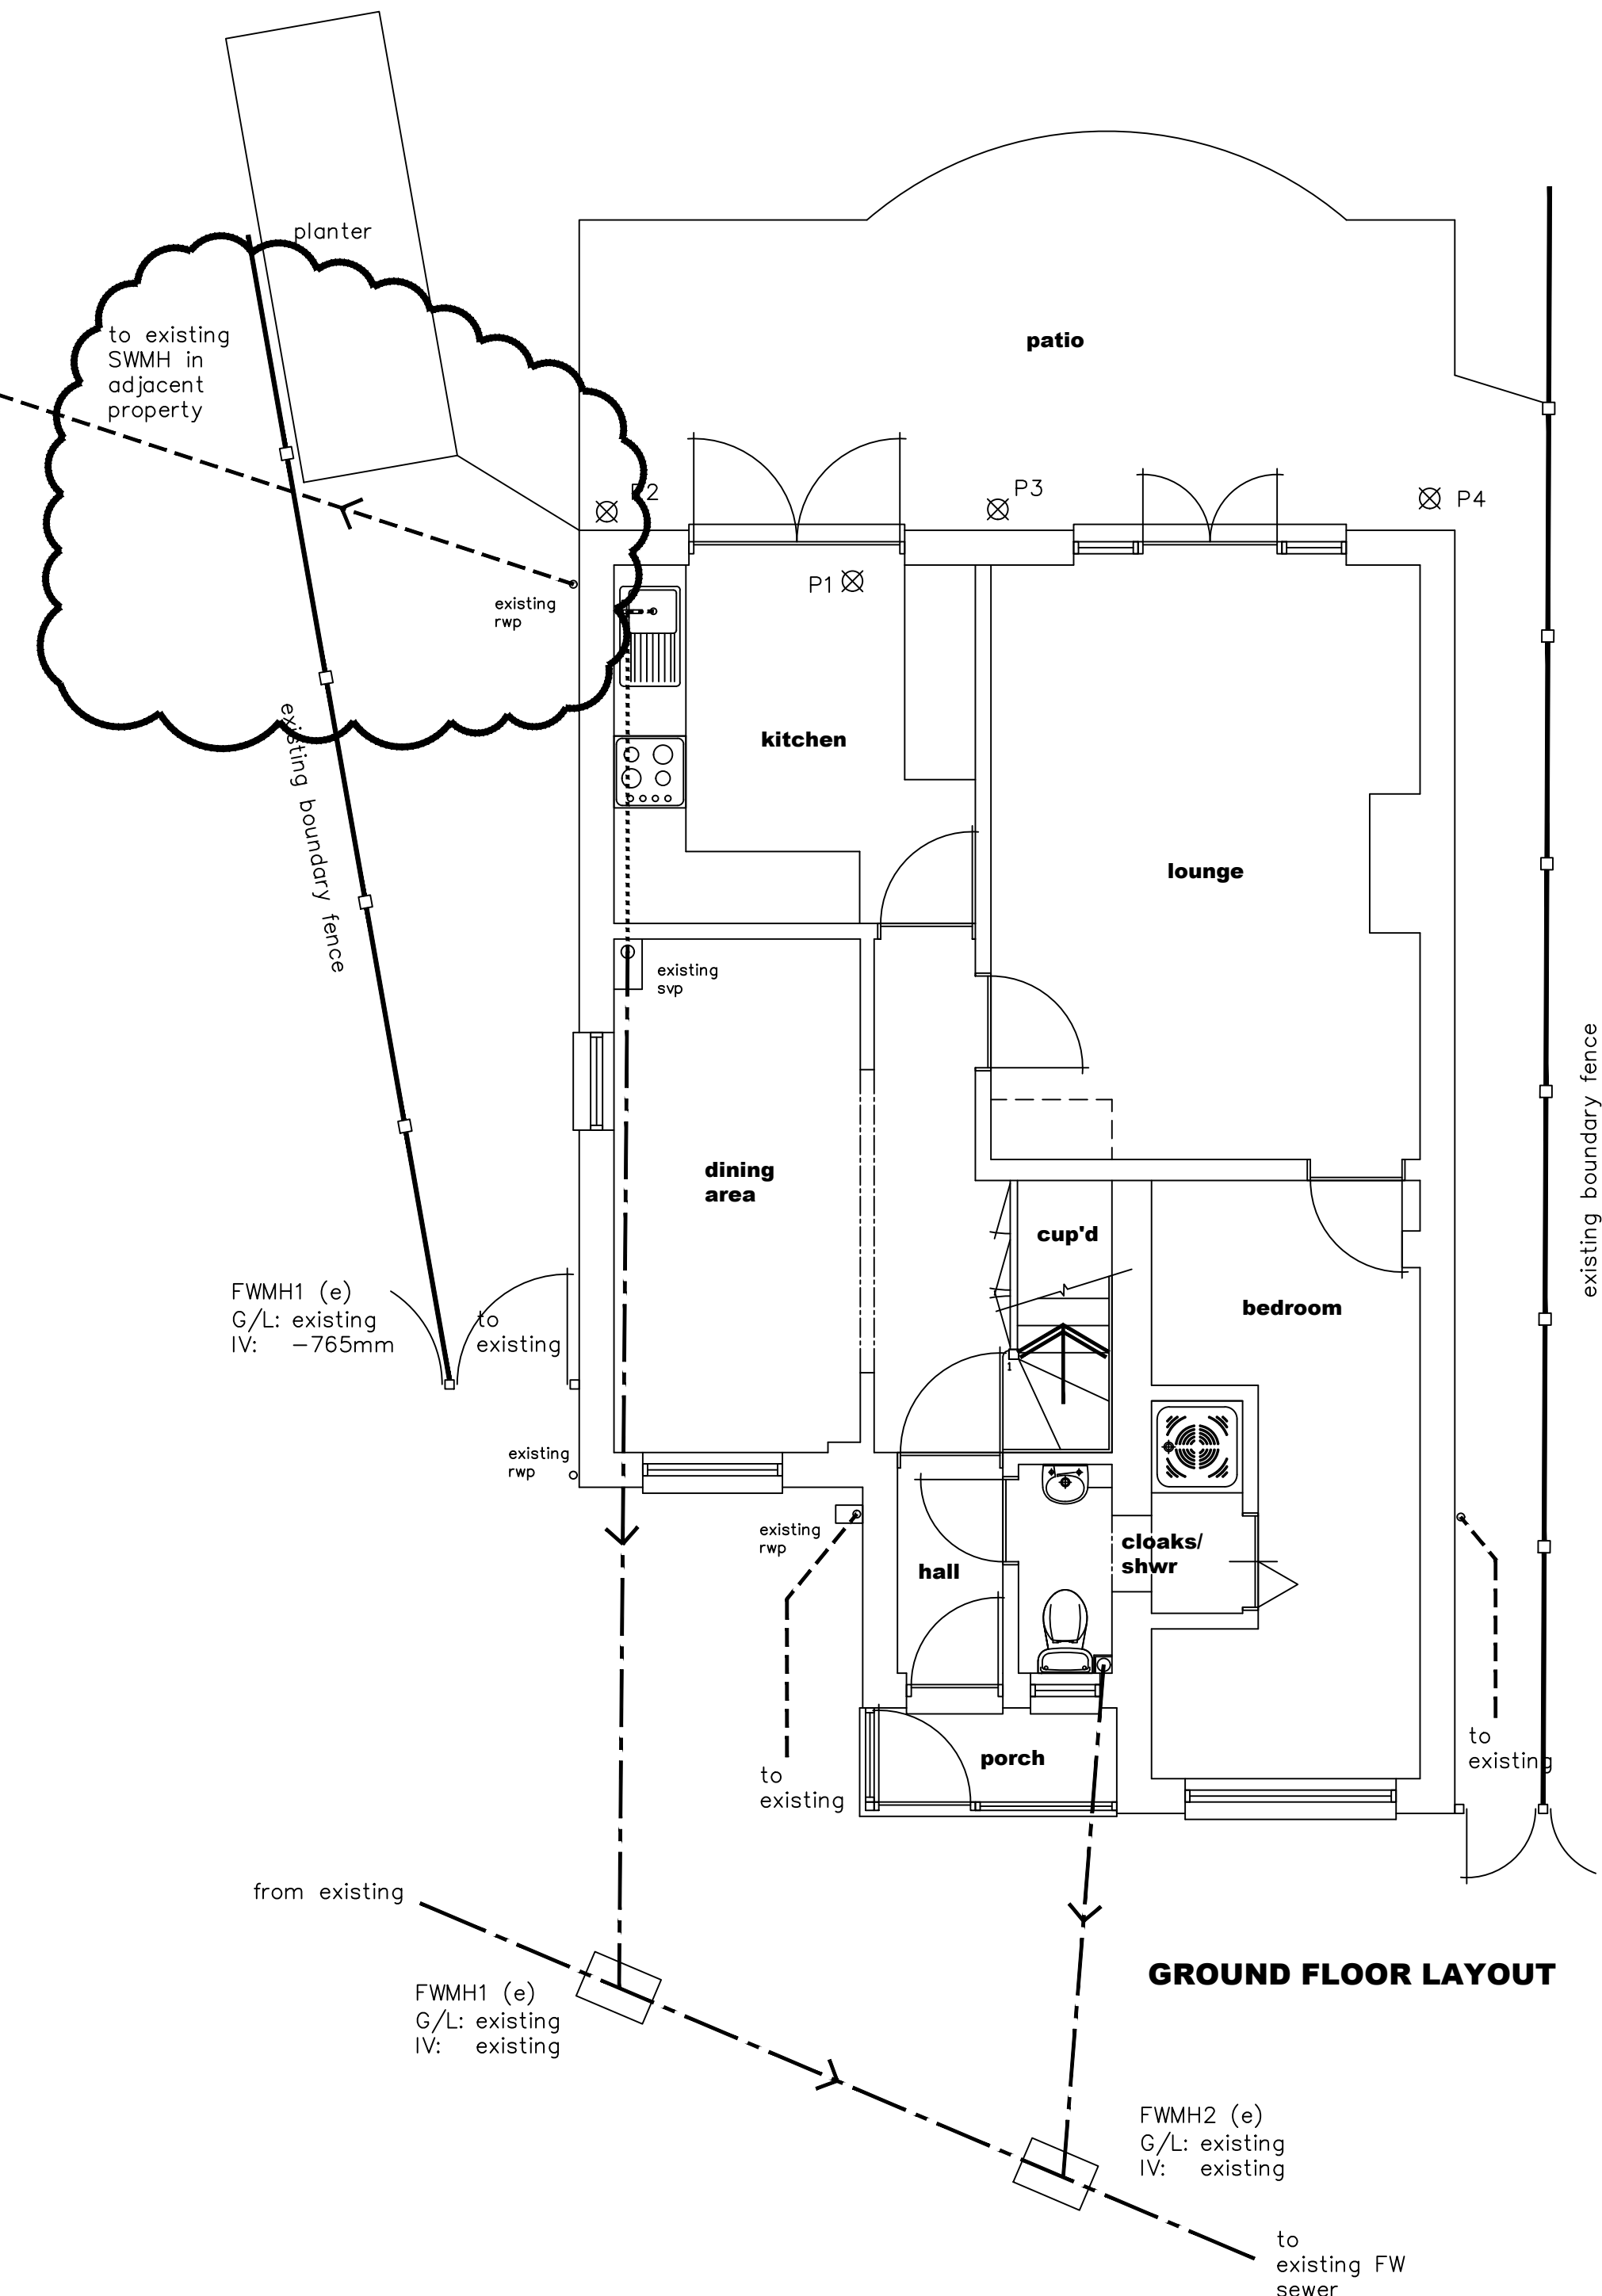


GROUND FLOOR LAYOUT


LEVEL RESULTS:		
Lett/No	Reduced Lvl	Comments:
P1 (TBM)	100.000m	House FFL (kitchen)
P2	99.850m	G/L adjacent rear corner of building
P3	99.850m	G/L adjacent mid point rear of building
P4	99.850m	G/L adjacent rear corner of building

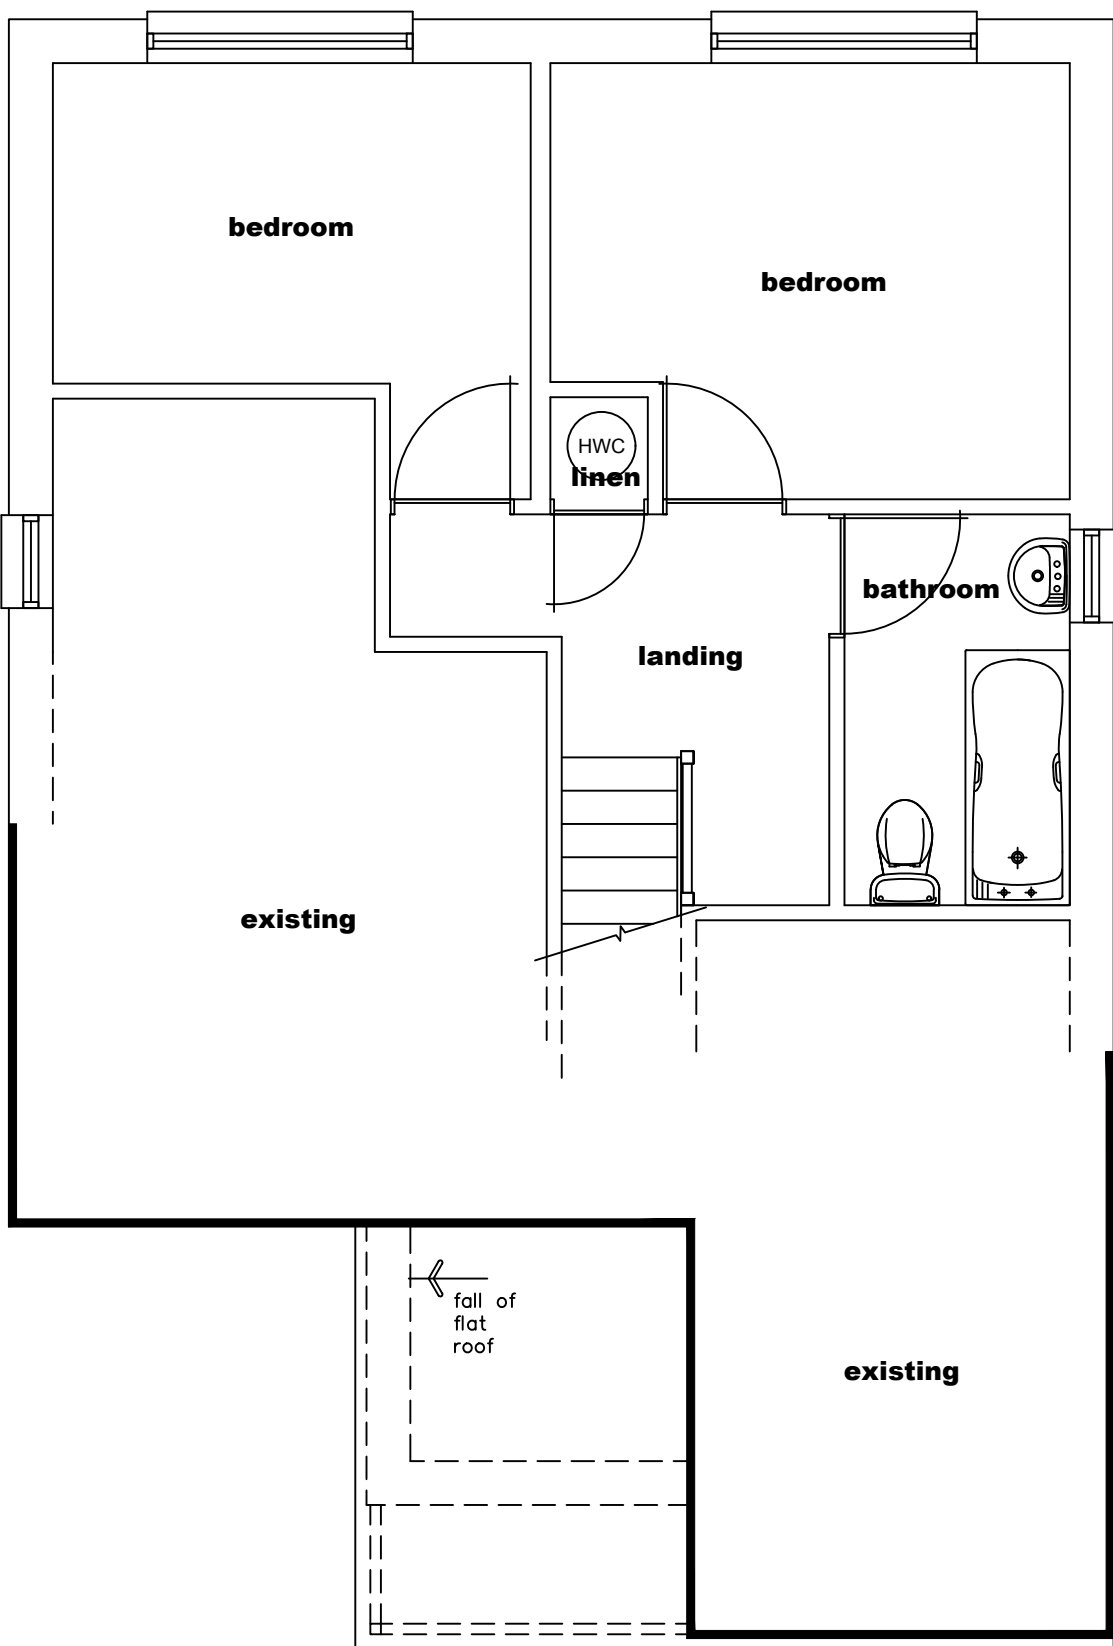

FIRST FLOOR LAYOUT

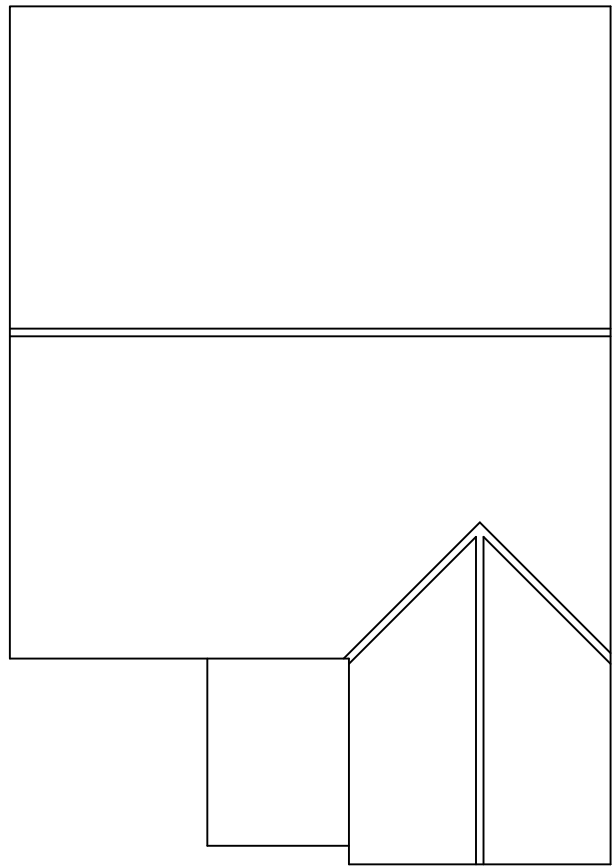

EXISTING ROOF
LAYOUT
SCALE 1:100

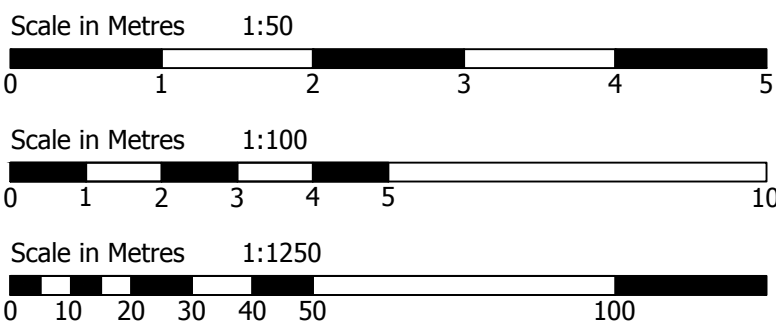

EXISTING FLOOR
LAYOUTS
SCALE 1:50

NOTES:
The design and construction of this project shall be in accordance with the current Building Regulations & NBS Standards. These notes & drawings have been prepared solely for the purpose of Planning & Building Regulation approval.
Do not scale from this drawing unless for Planning purposes. All dimensions to be checked on-site and any alterations to be approved by the Architect and/or client prior to any work commencing.
Ordinance Survey License No: 100047591
This drawing to be copyright and to be read in conjunction with all other drawings.

AMENDMENTS:-
Rev A: Existing surface water drainage identified- 10/02/16
Rev B: Existing surface water layout updated, - 18/05/17



MECCAD

16 Masten Crescent - Gosport
Hants - PO13 9SX
Tel/Fax: 01329 510065
Mob: 07753 116555
e-mail: meccad@virginmedia.com

CLIENT NAME & ADDRESS	PROJECT ADDRESS
Mr & Mrs Roberts 38 Cherry Avenue Yapton ARUNDEL BN18 0LB	38 Cherry Avenue Yapton ARUNDEL BN18 0LB

DRAWING DETAILS
PLANNING & BUILDING REGULATION DRAWING
Existing floor layouts, roof layout, elevations, existing & proposed NW elevation & site location

PROJECT No	DWG No	REV No
MC/029	1	B
SCALE	DRAWN	CHK'D
1:50/1:100/1:1250 @ A1	MEC	CLIENT