

DOOR & WINDOW SCHEDULE


DOORS:

D1	4200x2100	External sliding/folding doorset	1
D2	932x2100	External	1


WINDOWS:

W1	1829x1219	Traditional roof lantern	2
----	-----------	--------------------------	---


All glazing below 800mm from FFL to be inspected to confirm safety glazing to BS:6262 in accordance with Approved Document N

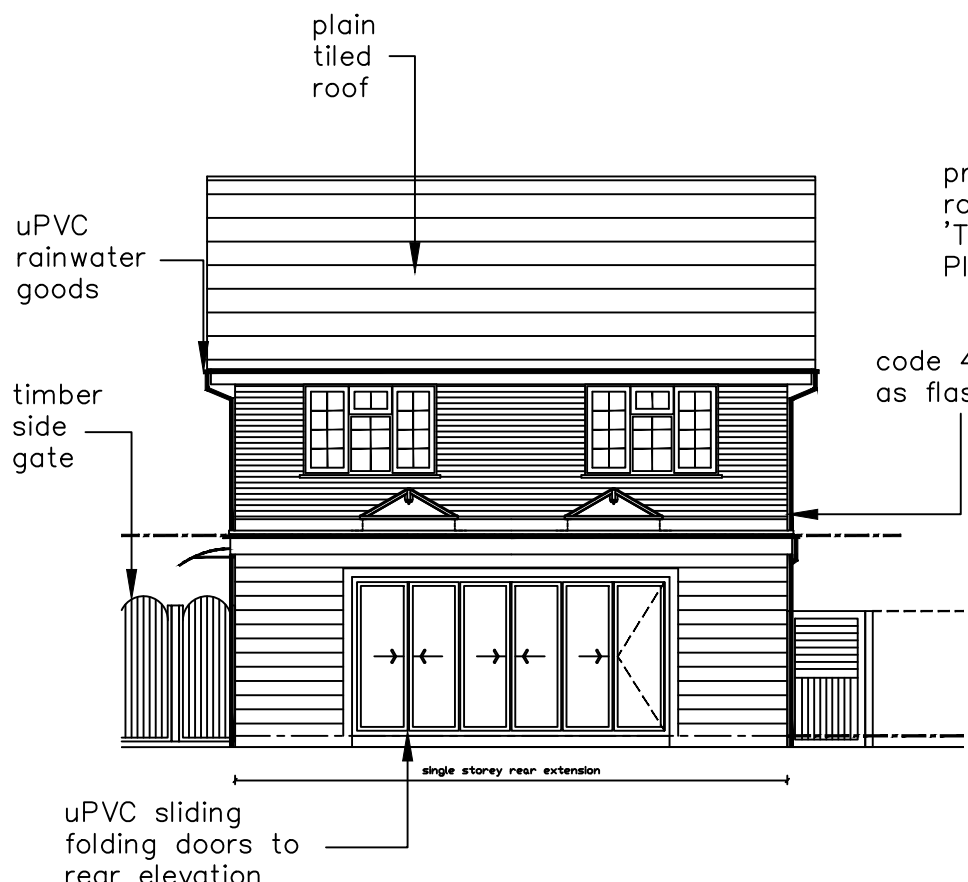


SOUTH EAST ELEVATION

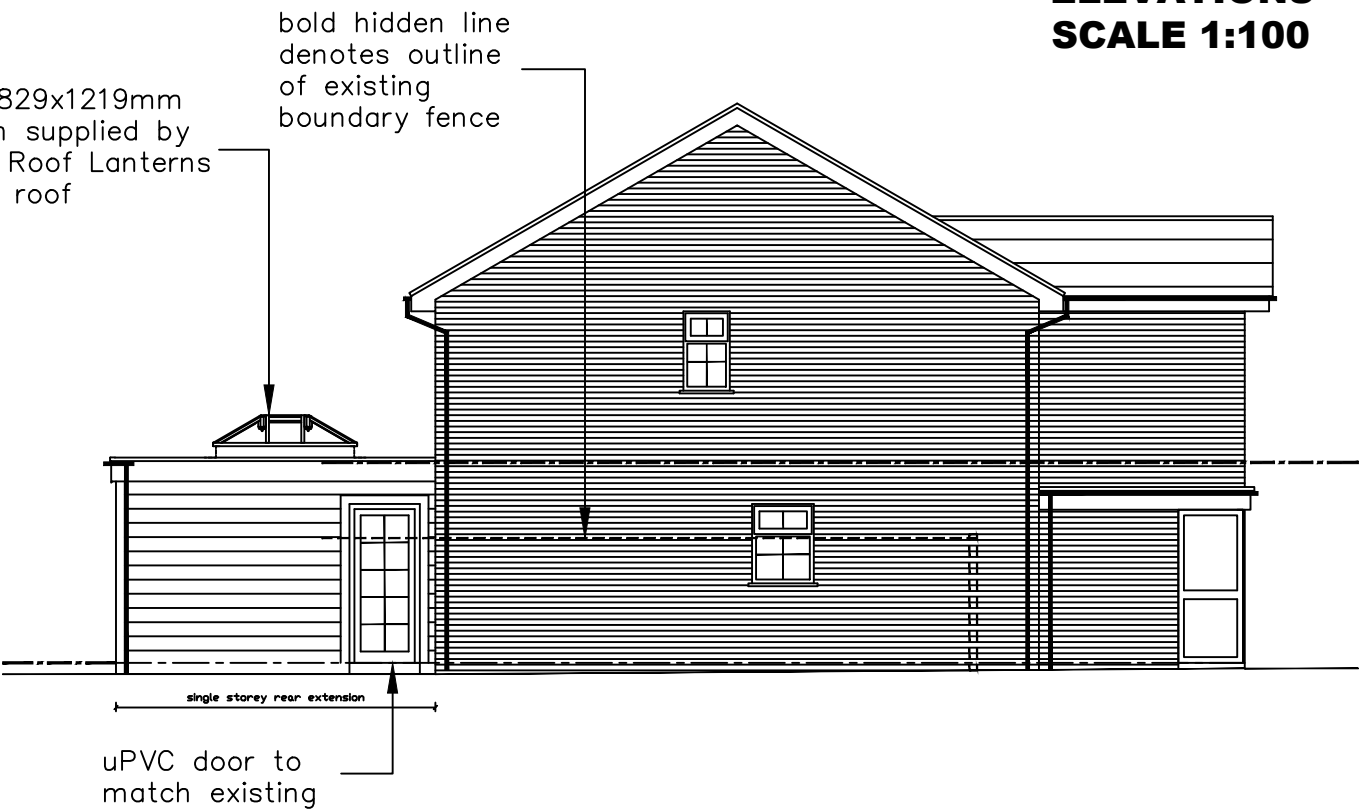


NORTH EAST ELEVATION

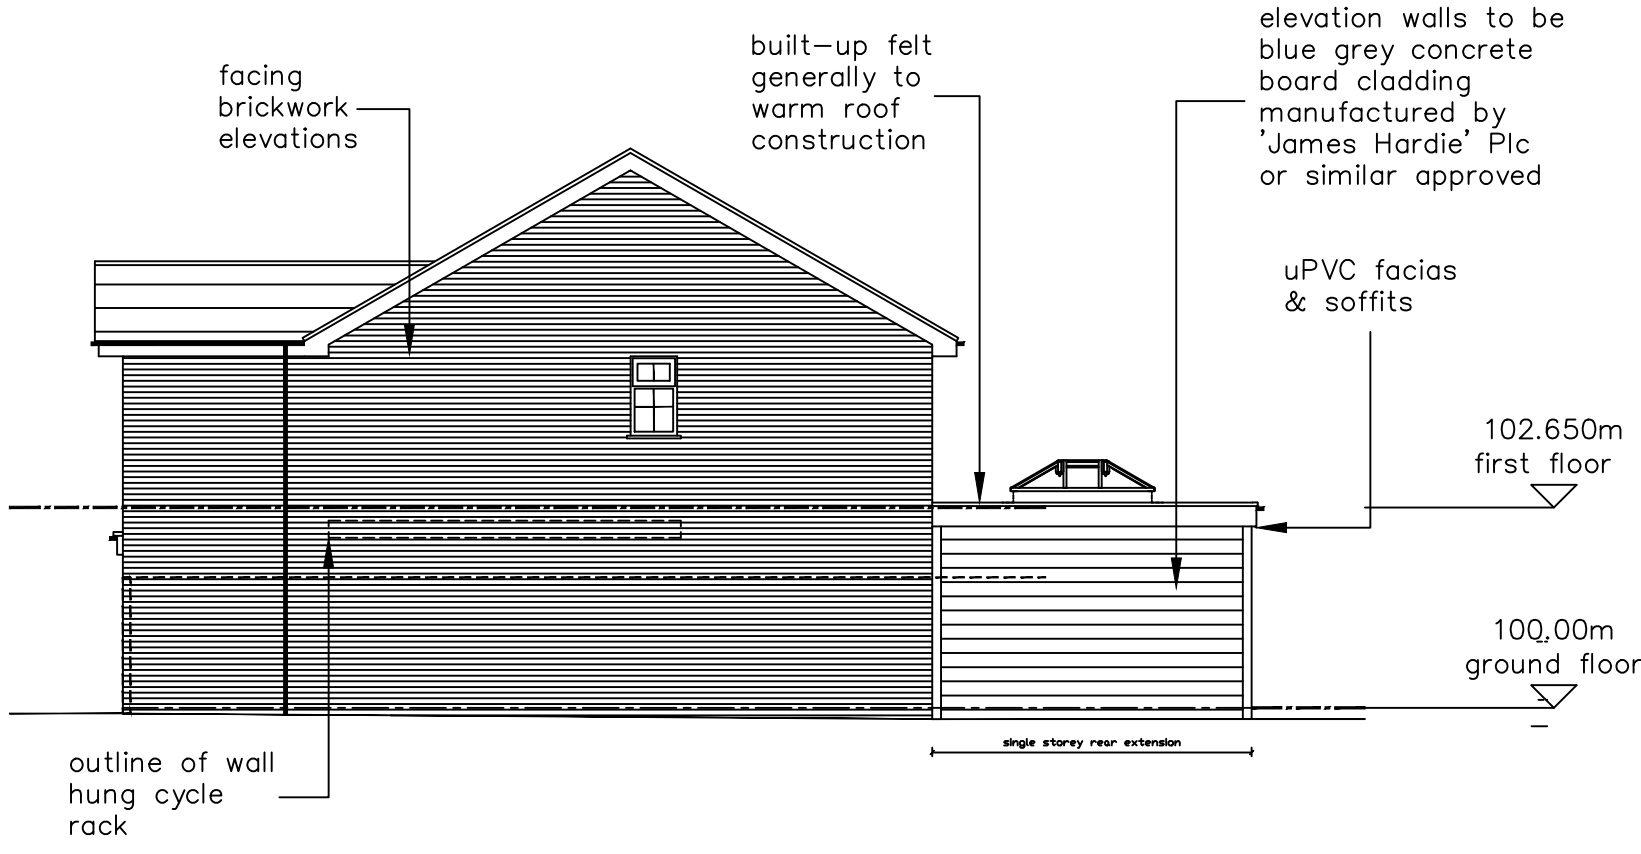

SOUTH WEST ELEVATION

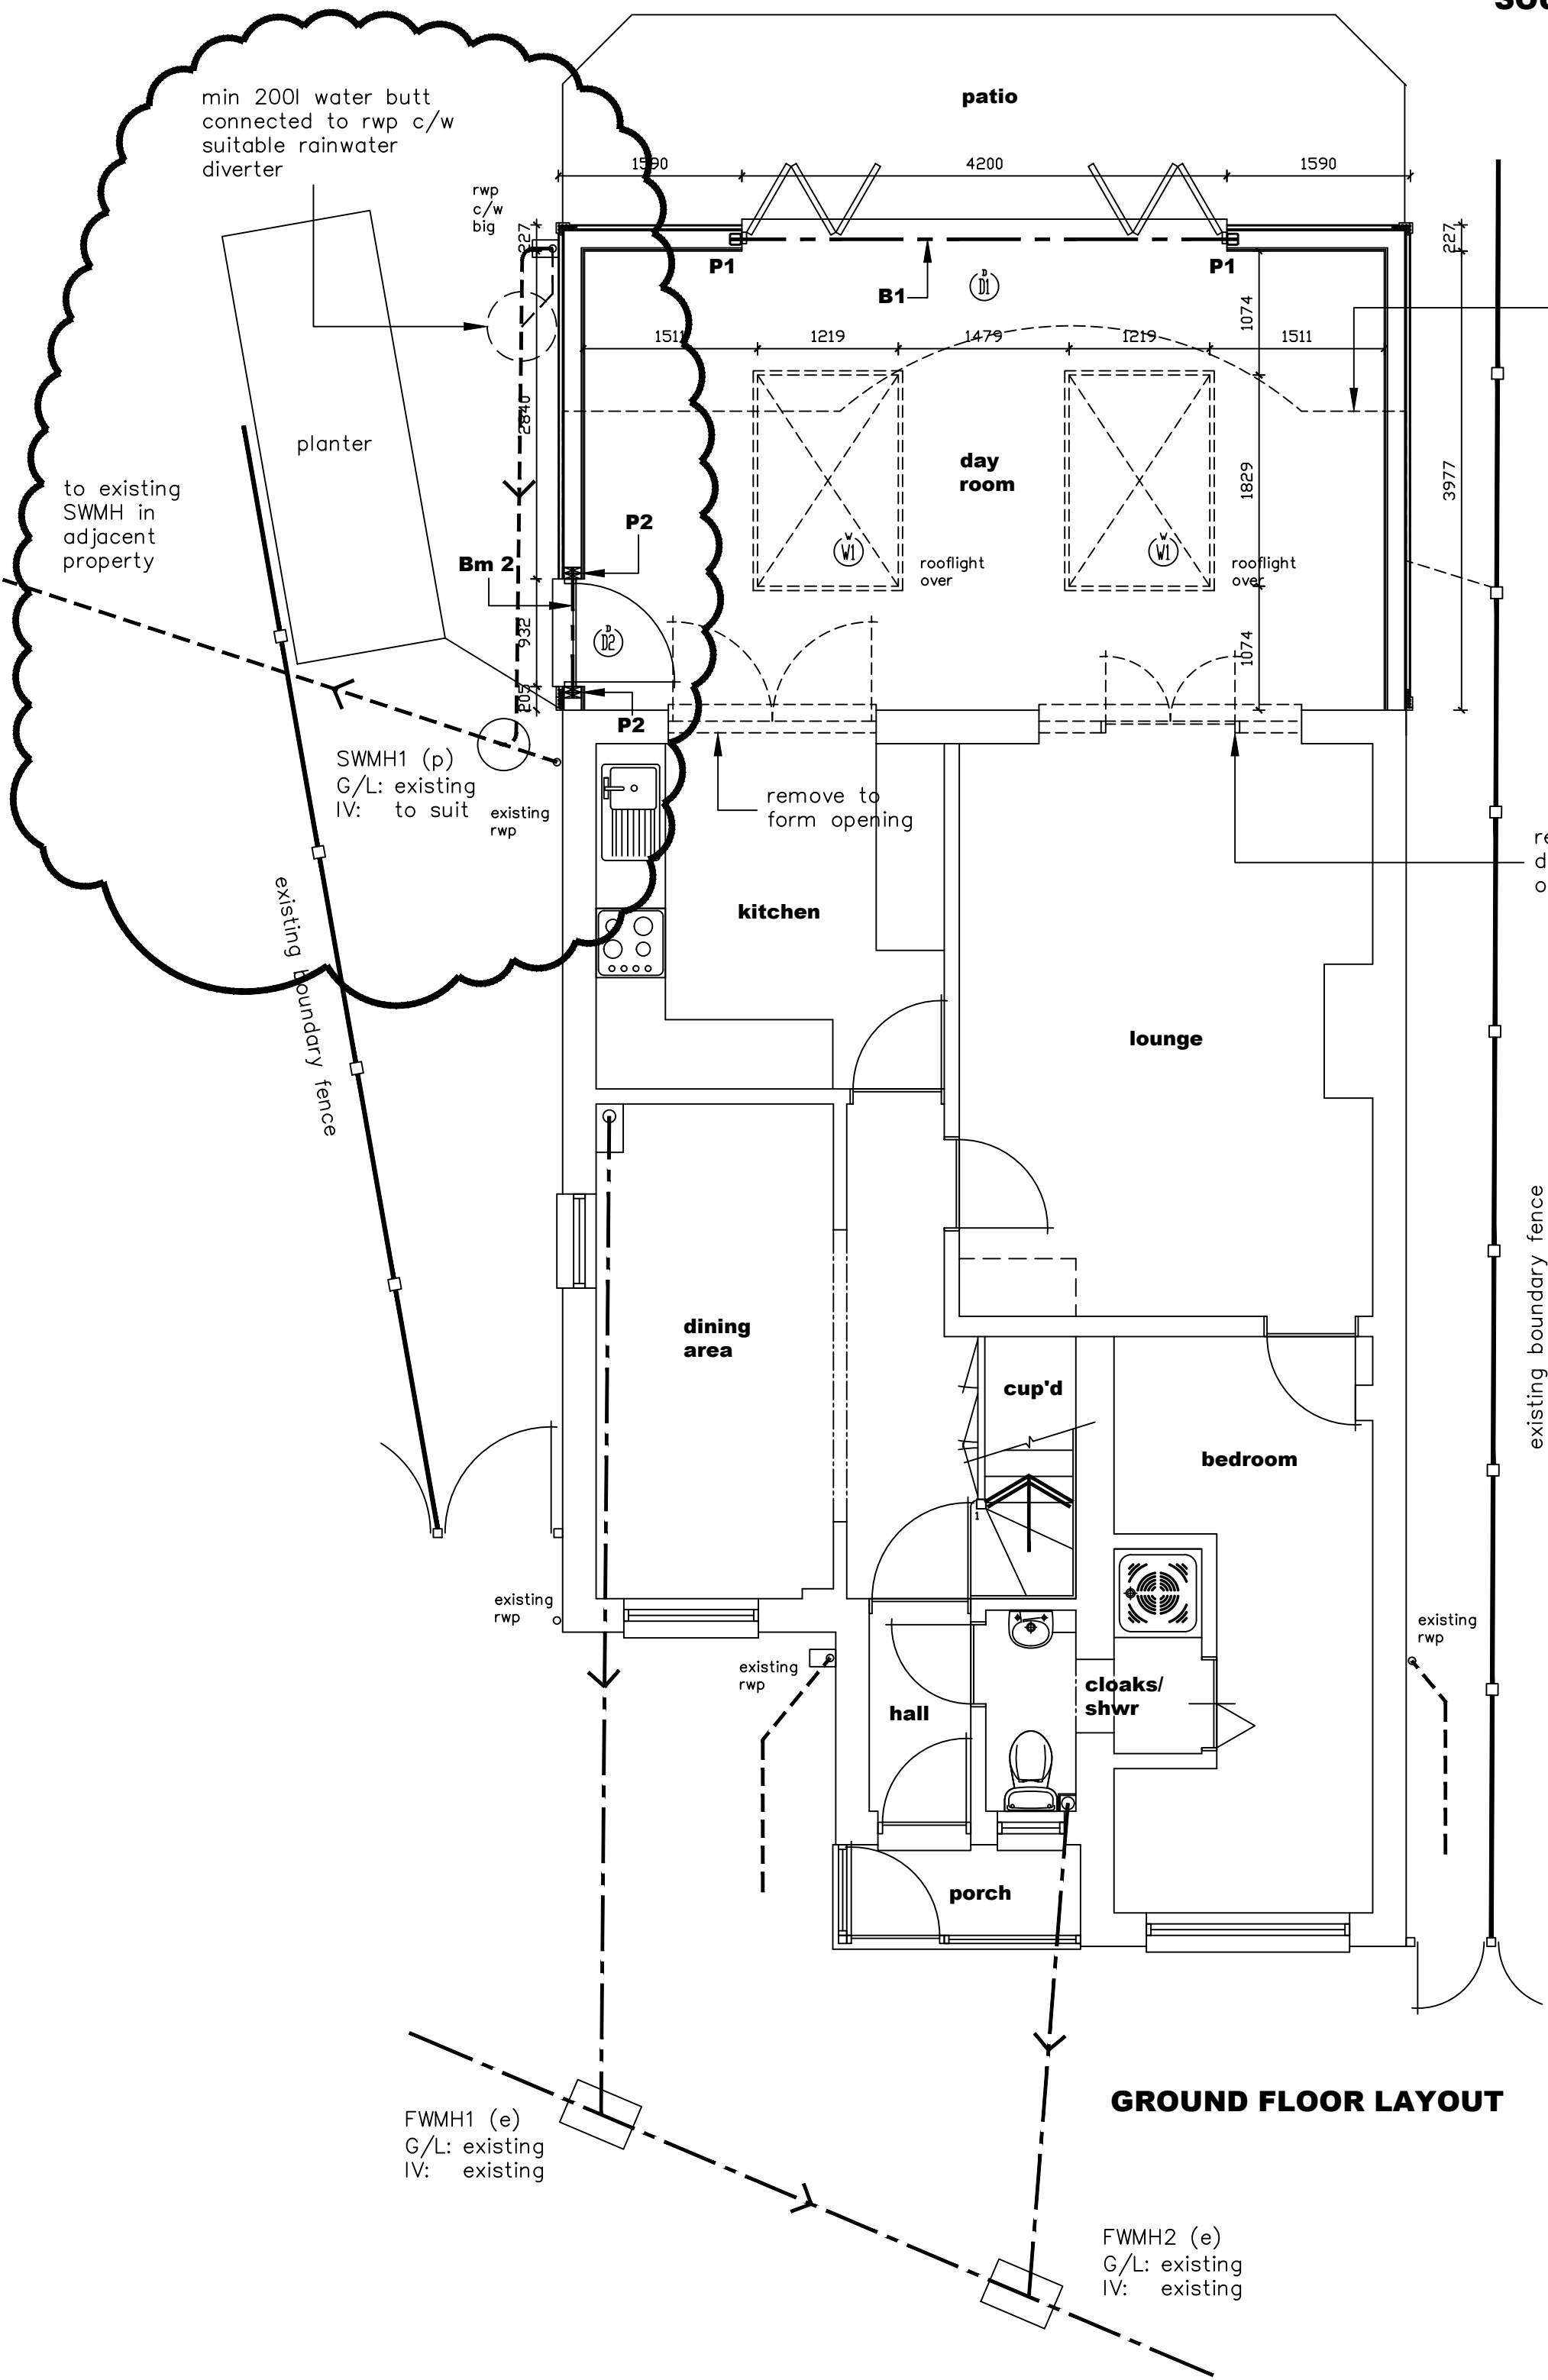


GROUND FLOOR LAYOUT

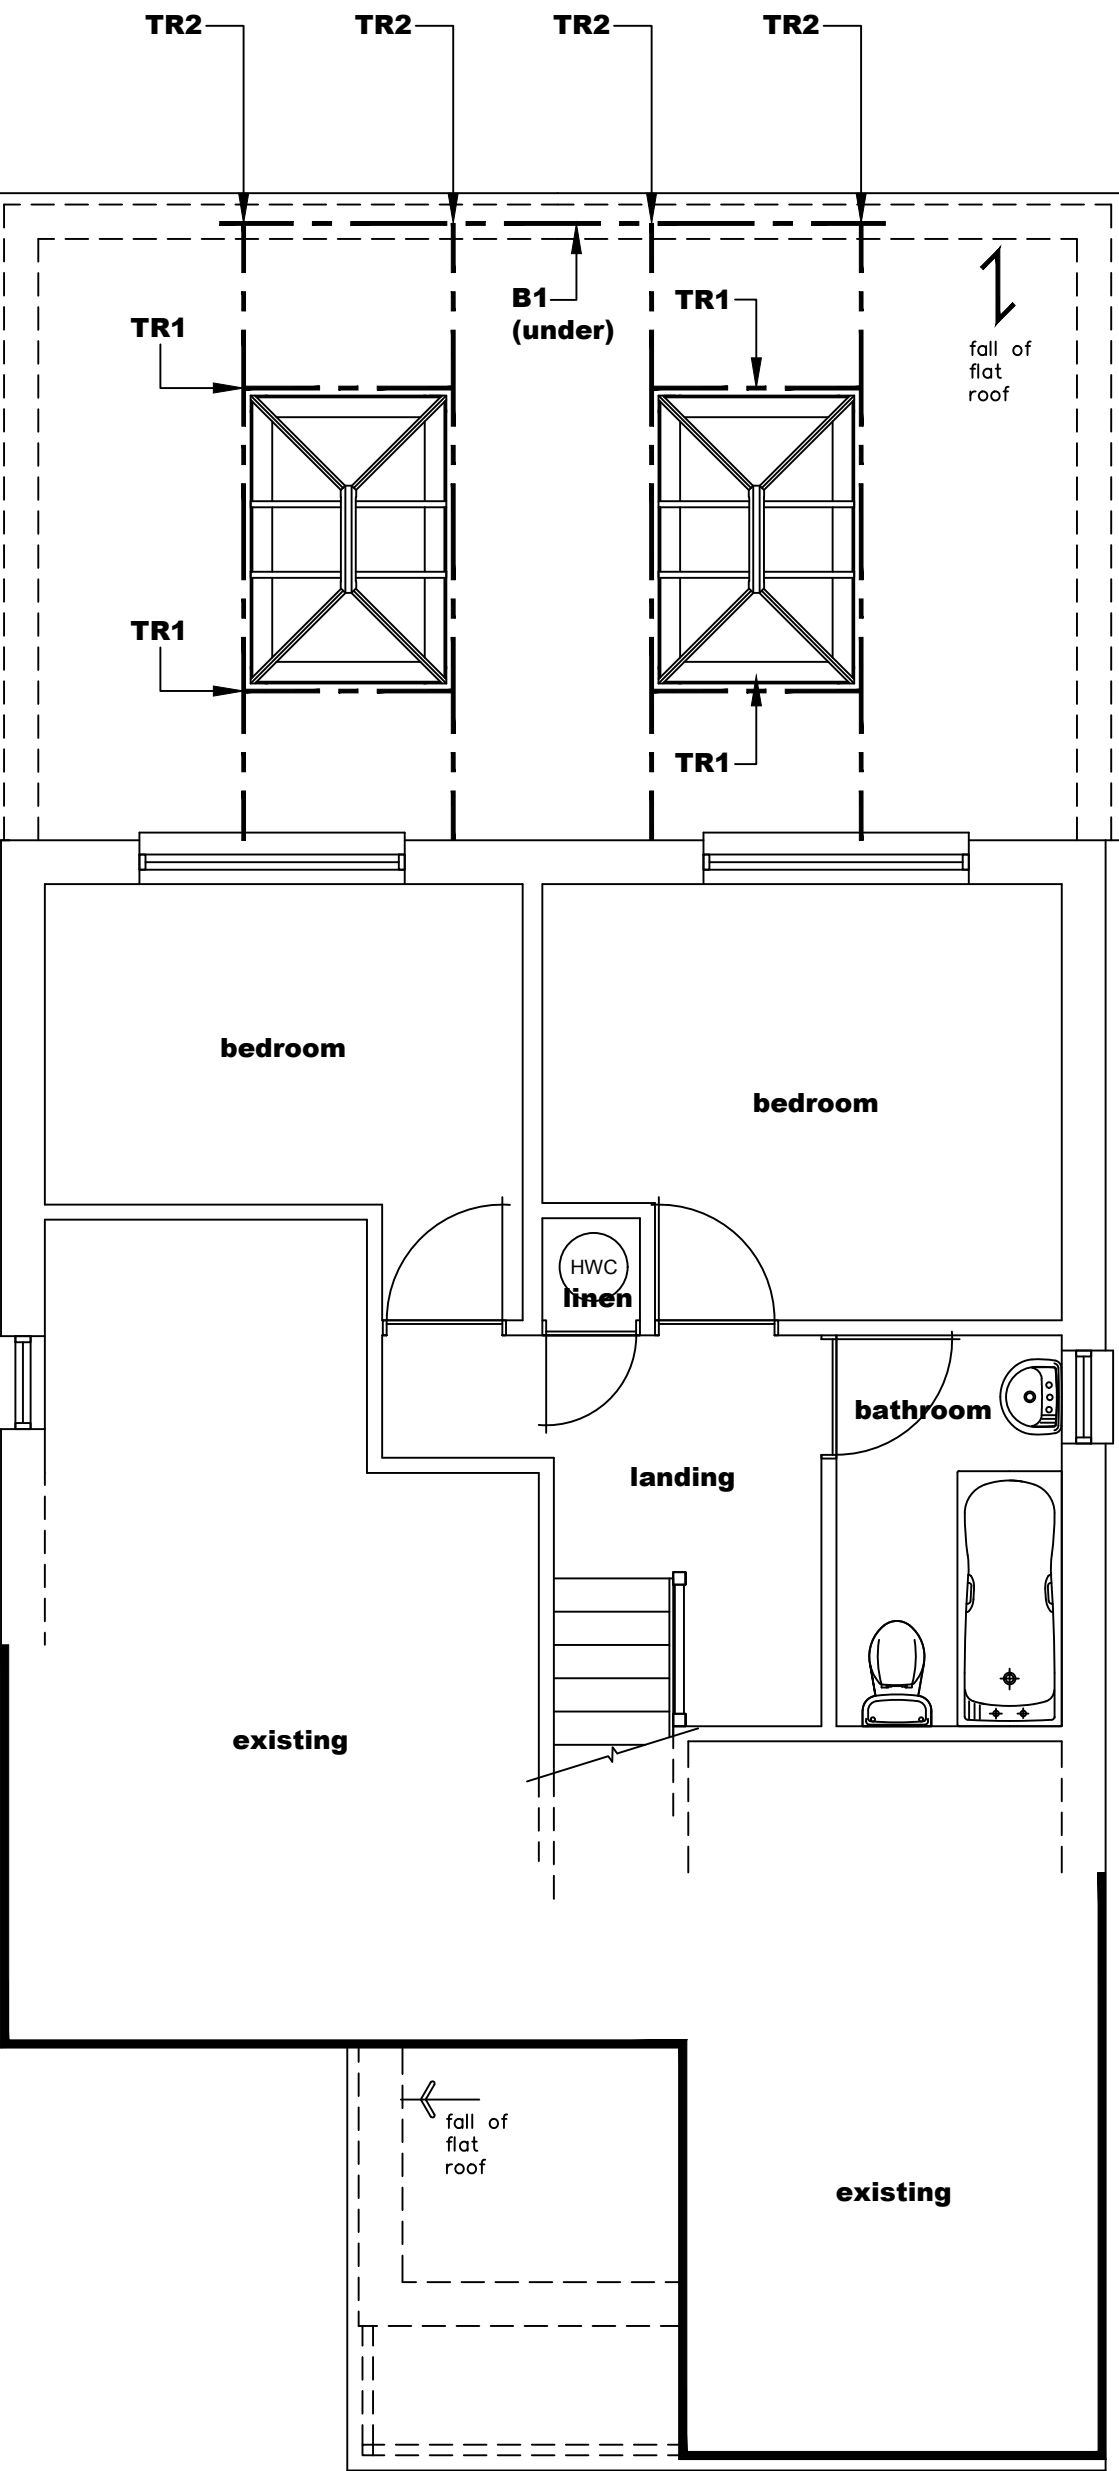

FIRST FLOOR LAYOUT

KEY:

	Blockwork
	External brickwork
	Timber/metal framed stud walling
	Mains Powered Extract Fan
	Mains Powered interconnecting smoke detectors
	SVP Soil & vent pipe
	SS Stub stack
	RWP Rain water pipe

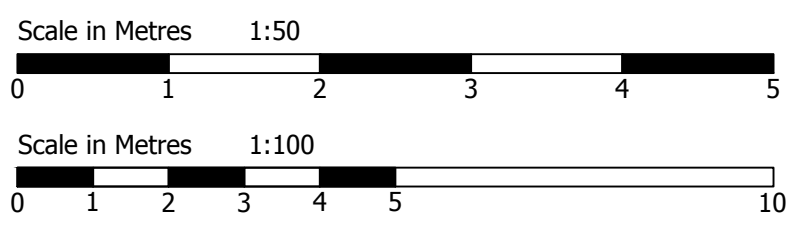

NOTES:
The design and construction of this project shall be in accordance with the current Building Regulations & NHBC Standards. These notes & drawings have been prepared solely for the purpose of Planning & Building Regulation approval.
Do not scale from this drawing unless for Planning purposes. All dimensions to be checked on-site and any alterations to be approved by the Architect and/or client prior to any work commencing.
Ordinance Survey License No: 100047591
This drawing to be copyright and to be read in conjunction with all other drawings

AMENDMENTS:-
Rev A: Surface water drainage connection shown - 10/02/16
Rev B: Existing surface water updated, 200lit water butt added, general amendments to suit - 18/05/17

MECCAD
16 Masten Crescent - Gosport
Hants - PO13 9SX
Tel/Fax: 01329 510065
Mob: 07753 116555
e-mail: meccad@virginmedia.com

CLIENT NAME & ADDRESS	PROJECT ADDRESS
Mr & Mrs Roberts 38 Cherry Avenue Yapton ARUNDEL BN18 0LB	38 Cherry Avenue Yapton ARUNDEL BN18 0LB

DRAWING DETAILS
PLANNING & BUILDING REGULATION DRAWING
Proposed floor layouts & elevations

PROJECT No MC/029	DWG No 2	REV No B
SCALE 1:50/1:100 @ A1	DRAWN MEC	CHK'D CLIENT