


This drawing has been prepared for the purpose of gaining planning permission only and does not purport to be a working or contractual drawing and should not be used for any building or contractual purposes. This drawing has been prepared based on survey drawings and information prepared by others. All dimensions and levels on all drawings must be checked and verified on site before commencement of works

© VICTORIA HOLLAND ARCHITECTURE LTD 2019


GENERAL NOTES




PROPOSED NORTH ELEVATIONS
SCALE 1:100

 

PROPOSED ELEVATIONS
SCALE 1:100

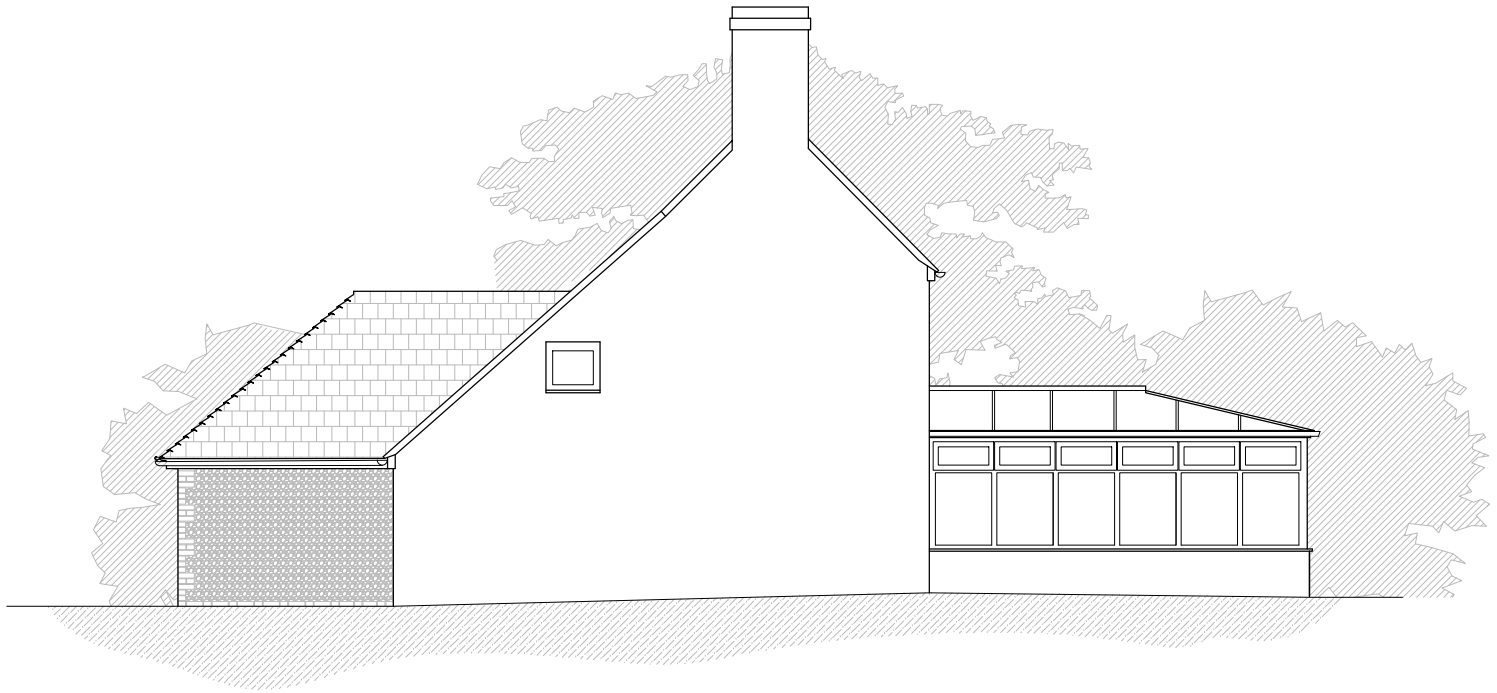

PROPOSED SOUTH ELEVATIONS
SCALE 1:100

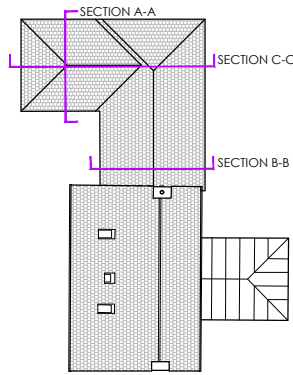


ROOKERY COTTAGE
HOE LANE, PO22 8NT


PLANNING APPLICATION

PROPOSED ELEVATIONS AND SECTIONS


DATE. FEBRUARY 2019
SCALE. 1:100 @ A3
JOB No. 1045
DRWG No. 107 Rev.

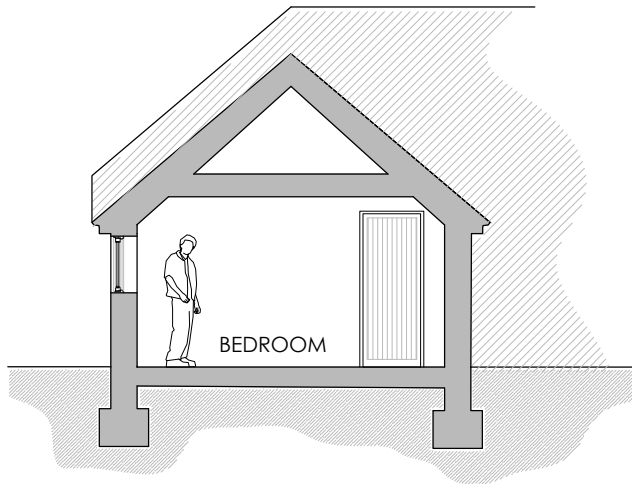

SECTION A-A

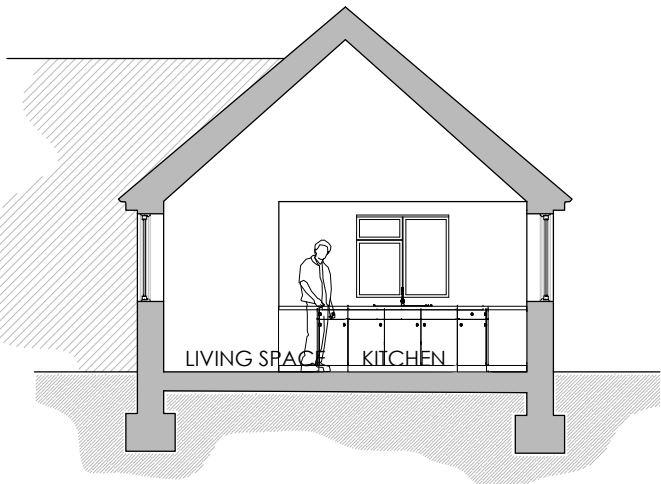


SECTION B-B

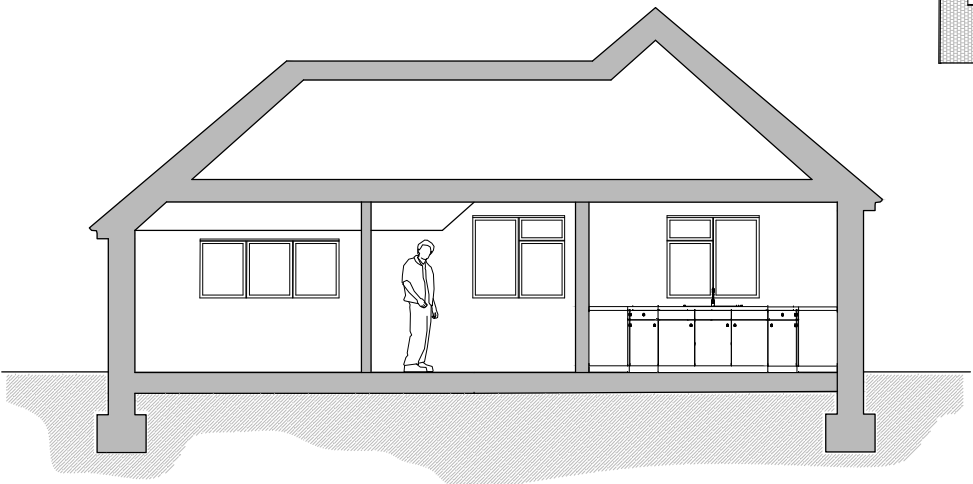

SECTION C-C

PROPOSED SECTION
SCALE 1:100

 

Victoria Holland RIBA
71 Peppering High Barn - Burpham
Arundel - West Sussex - BN18 9RN
Tel 01903 882923