

Revisions			
No.	Description	Date	By
2	Issued following comments	11-12-2020	
1	Issued for information	05-12-2020	

Notes:


GENERAL NOTES:

All dimensions & levels are preliminary and approximate and subject to utilities search, legal boundaries and detailed layouts/ design development through consultation.


Dimensions are to be checked on site by contractor & sub contractors prior to commencement of work, any discrepancies are to be highlighted immediately to the architects.



Proposed North Elevation
1 : 100

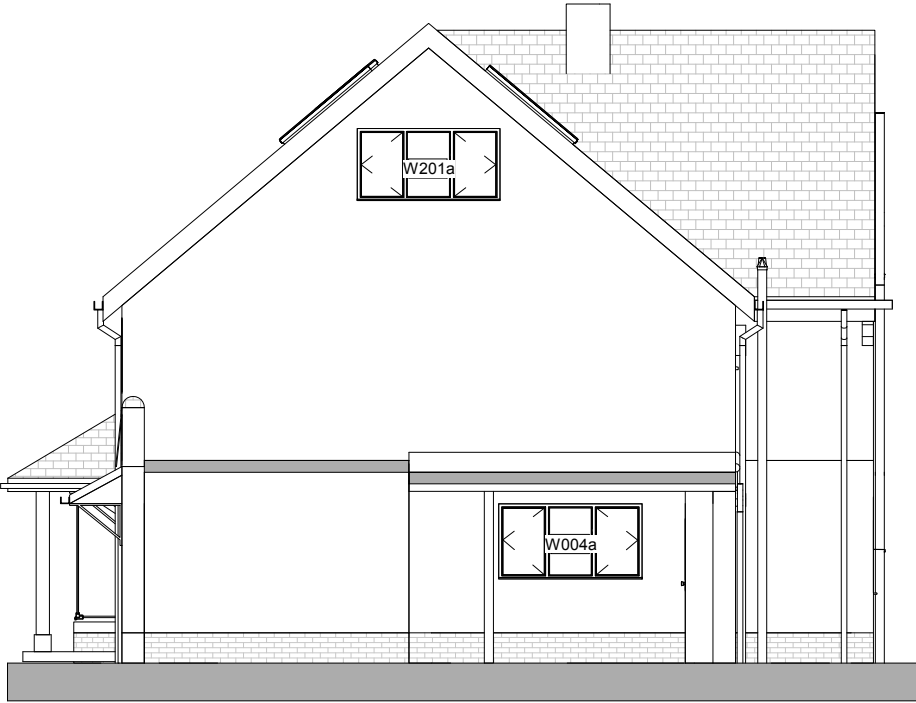

Proposed East Elevation
1 : 100

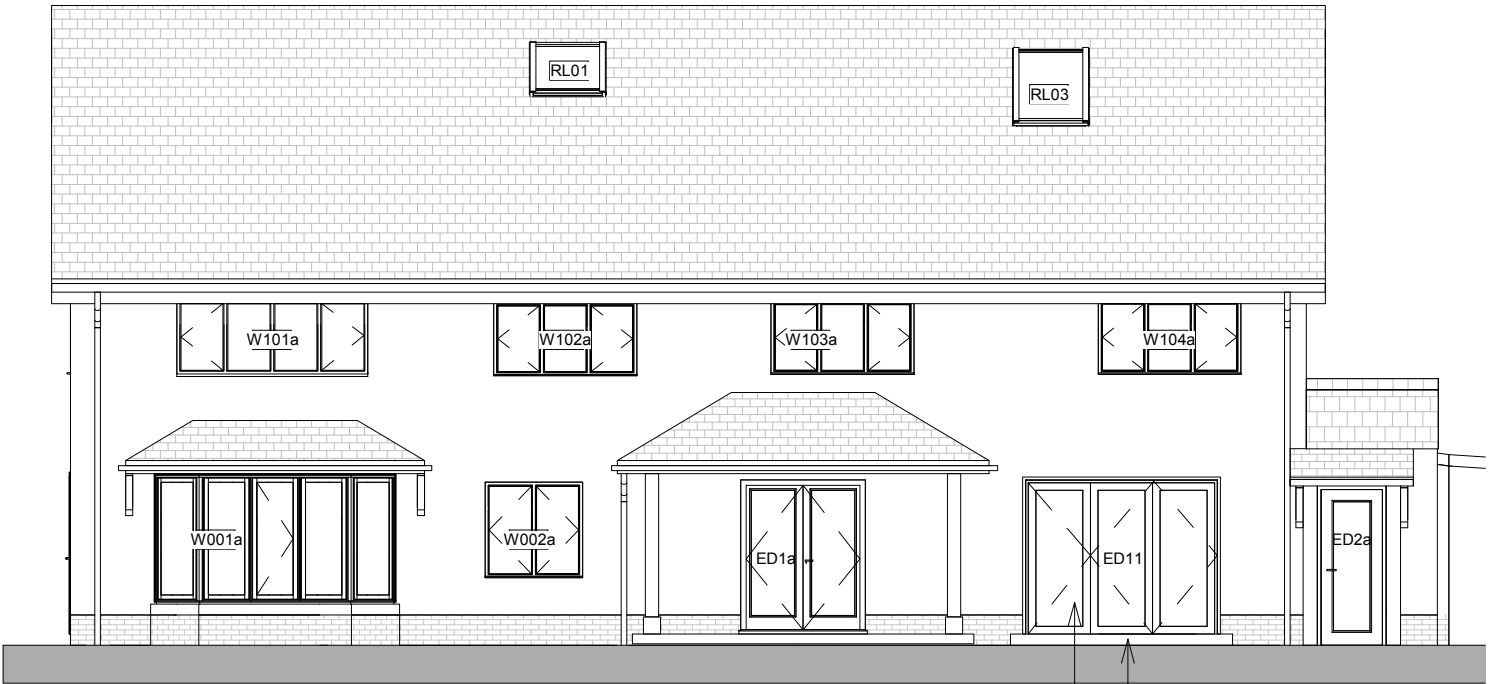


Proposed South Elevation
1 : 100

Proposed 3 pane bifold with traffic door
- direction of opening to clients choice

New step



Proposed West Elevation
1 : 100

 

Scale: 1 : 100 @ A3

Project No. 225 Project Name: Old Barn House

Drawing No. 01006 Drawing Name: Proposed Elevations - Main House

Revision: P 2 Suitability Description: Information Project Issue Date: DEC 20

Drawn: GF Checked: MS Orig Paper Size: A3

FRESH Architects

T 07703682107 | 07393913140
info@fresh-architects.co.uk | www.fresharchitects.co.uk

Use figured dimensions only. All levels and dimensions to be checked. This drawing is to be read in conjunction with all other relevant drawings and specifications.
© FRESH Architects Ltd. All rights reserved