

Revisions			
No.	Description	Date	By
3	Planning Amendments	16-02-2021	
2	Amendments to drawigns 01011 & 01013	01-02-2021	
1	First Issue	20-01-2021	

Notes:

GENERAL NOTES:

All dimensions & levels are preliminary and approximate and subject to utilities search, legal boundaries and detailed layouts/ design development through consultation.

Dimensions are to be checked on site by contractor & sub contractors prior to commencement of work, any discrepancies are to be highlighted immediately to the architects.

This drawing will need to be signed off by the client / end user to confirm final layout and finishes.

CC-ORDINATION NOTE:

The information on this drawing is still subject to the final cc-ordination of structure / sub-structure, M&E and FF&E.

This drawing is to be read in conjunction with all relevant structural and subcontractor drawings specifications schedules and information.

DESIGN INTENT:

This drawing illustrates design intent only and is subject to manufacturers and/ or specialist subcontractors detailed design and specification.

Allow for patressing for all fixtures and fittings as required.

Heights and headroom subject to detailed technical design and U value requirements.



Scale: 1 : 50 @ A3

Project No. 225 Project Name: Old Barn House

Drawing No. 01011 Drawing Name: Proposed Floor Plans


Revision: C3 Suitability Description: Information Project Issue Date: JAN21

Dawn: MS Checked: CF Orig Paper Size: A3

FRESH Architects


T 07703682107 | 07393913140
info@fresh-architects.co.uk | www.fresharchitects.co.uk

Use figured dimensions only. All levels and dimensions to be checked. This drawing is to be read in conjunction with all other relevant drawings and specifications.
© FRESH Architects Ltd. All rights reserved

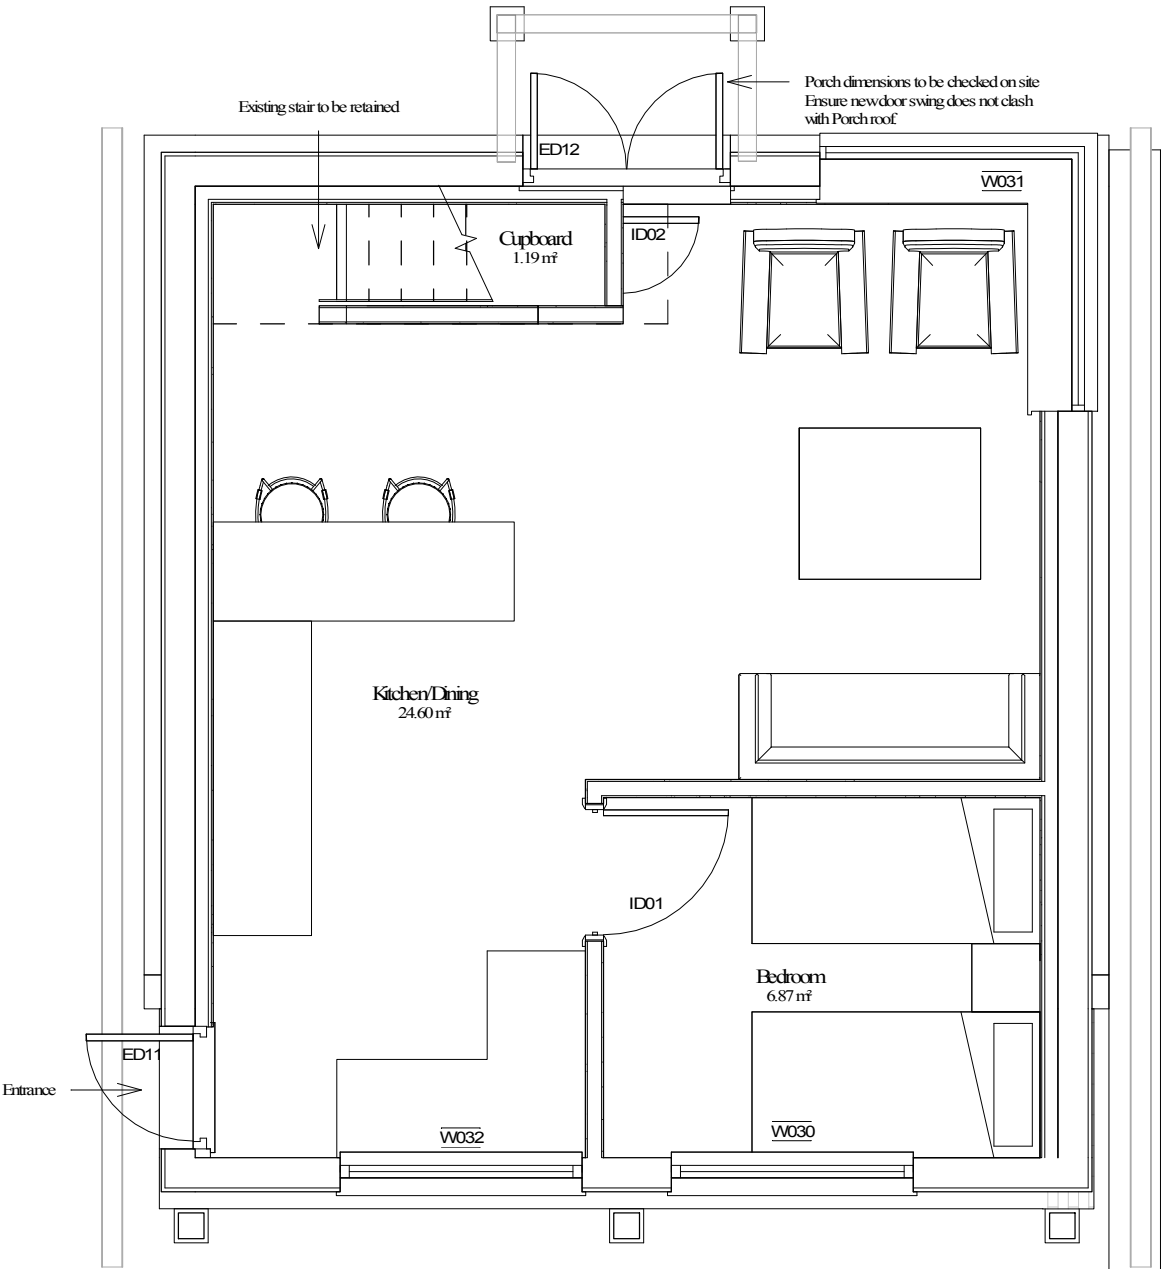

Carport - Proposed Ground Floor

1 : 50

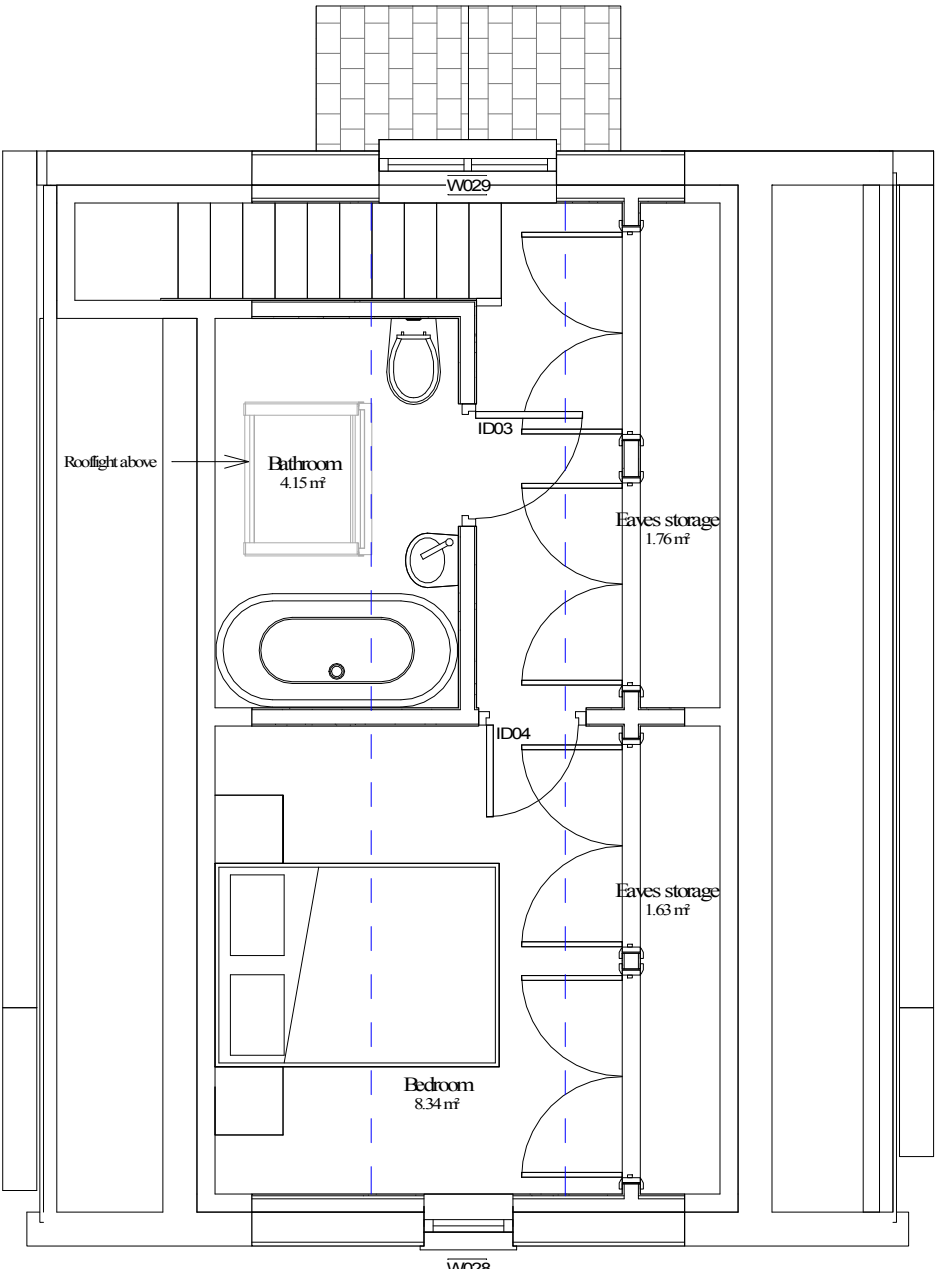

Carport - Proposed First Floor

1 : 50