

Revisions			
No.	Description	Date	By
3	Planning Amendments	16-02-2021	
2	Amendments to drawings 01011 & 01013	01-02-2021	
1	First Issue	20-01-2021	

Notes:

GENERAL NOTES:

All dimensions & levels are preliminary and approximate and subject to utilities search, legal boundaries and detailed layouts/ design development through consultation.

Dimensions are to be checked on site by contractor & sub contractors prior to commencement of work, any discrepancies are to be highlighted immediately to the architects.

This drawing will need to be signed off by the client / end user to confirm final layout and finishes.

CO-ORDINATION NOTE:

The information on this drawing is still subject to the final co-ordination of structure / sub-structure, M&E and FF&E.

This drawing is to be read in conjunction with all relevant structural and subcontractor drawings specifications schedules and information.

DESIGN INTENT:

This drawing illustrates design intent only and is subject to manufacturers and/ or specialist subcontractors detailed design and specification.

Allow for patressing for all fixtures and fittings as required.

Heights and headroom subject to detailed technical design and U value requirements.



Scale: 1 : 50 @A3

Project No. Project Name:
225 Old Barn House

Drawing No. Drawing Name:
01013 Proposed Elevations


Revision: Suitability Description: Project Issue Date:
C3 Information JAN 21

Drawn: MS Checked: GF Orig Paper Size: A3


FRESHArchitects

T 07703682107 | 07393913140
info@fresh-architects.co.uk | www.fresharchitects.co.uk


Use figured dimensions only. All levels and dimensions to be checked. This drawing is to be read in conjunction with all other relevant drawings and specifications.
© FRESH Architects Ltd. All rights reserved

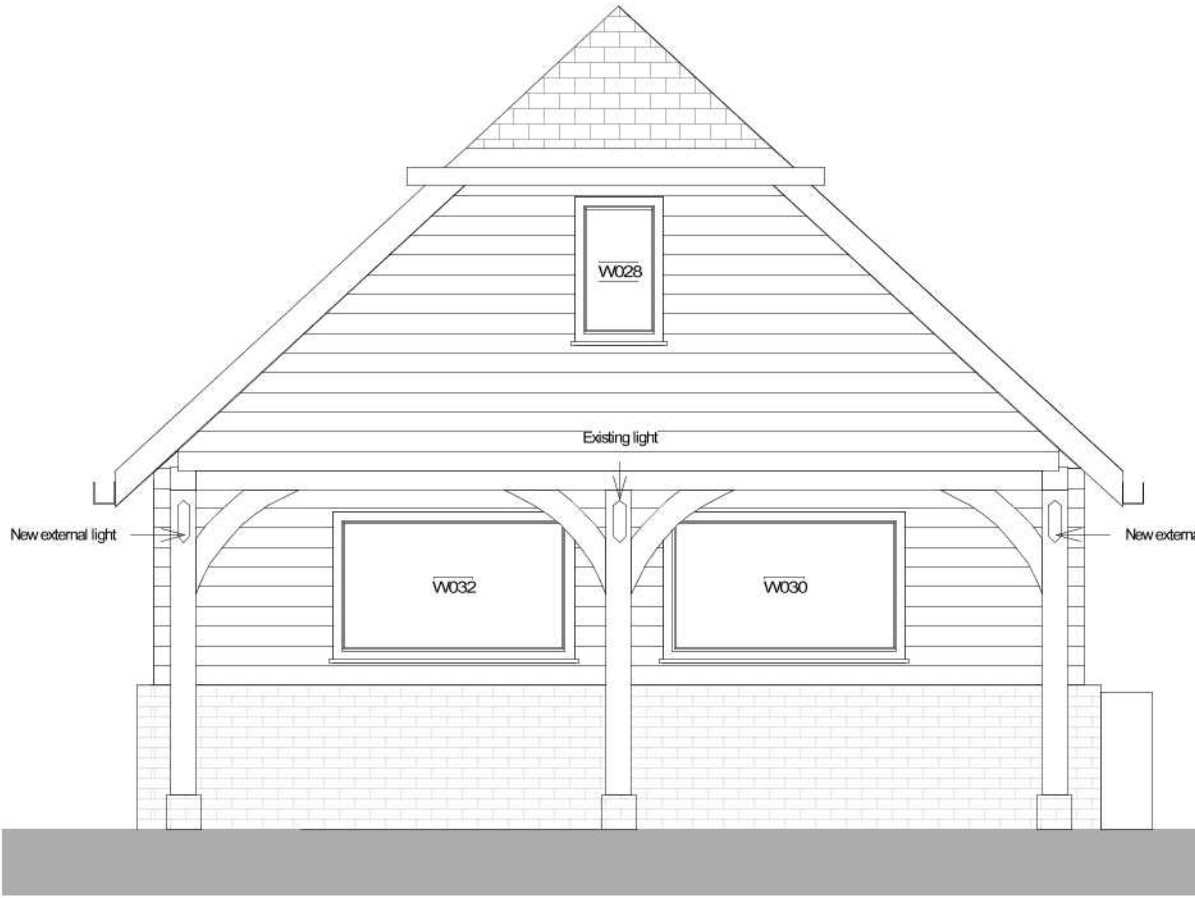


Carport - Proposed South Elevation
1 : 50

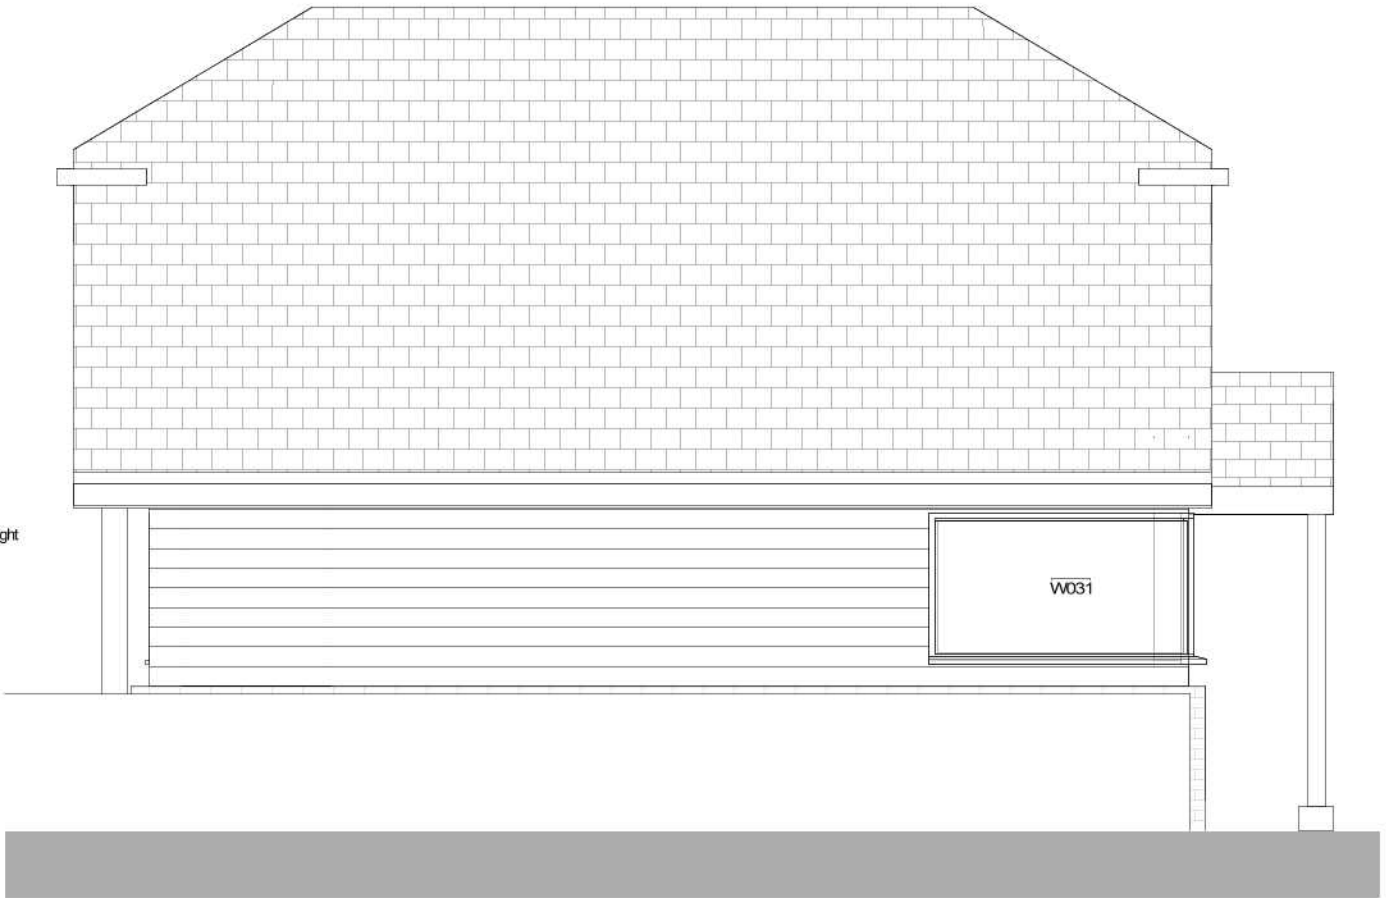

Carport - Proposed East Elevation
1 : 50

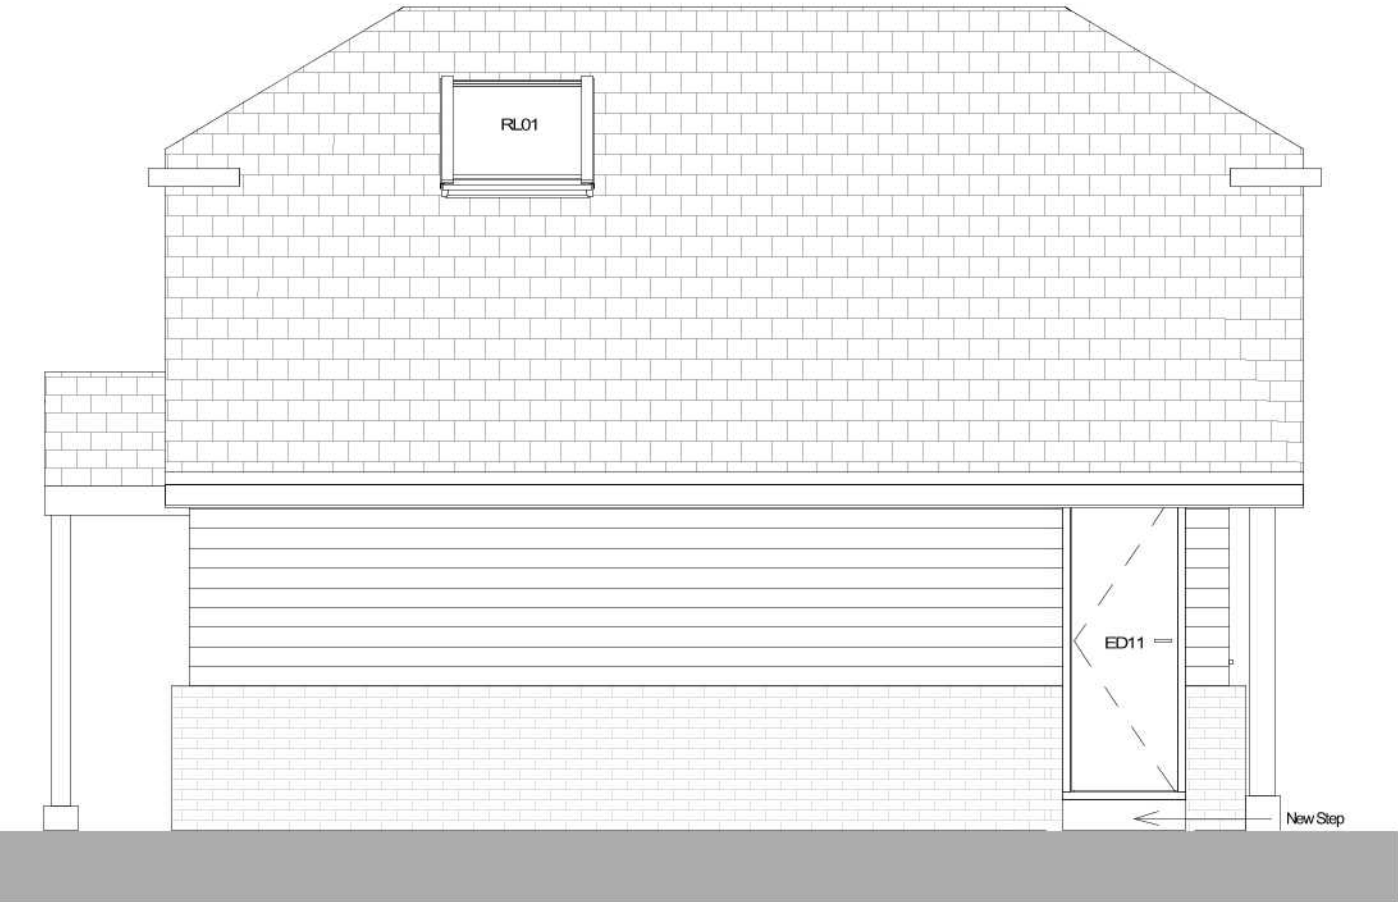

Carport - Proposed West Elevation
1 : 50
ARUN DISTRICT COUNCIL Y/13/21/HH

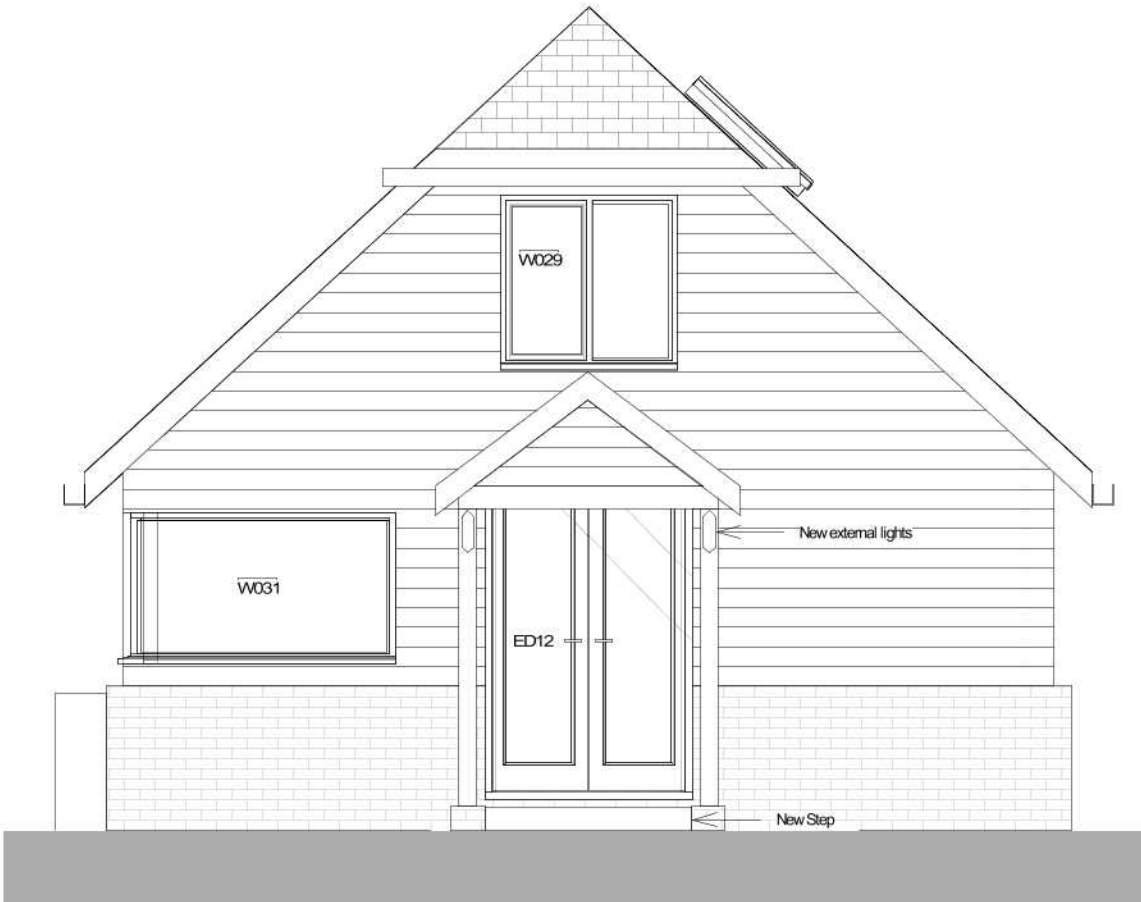

Carport - Proposed North Elevation
1 : 50