


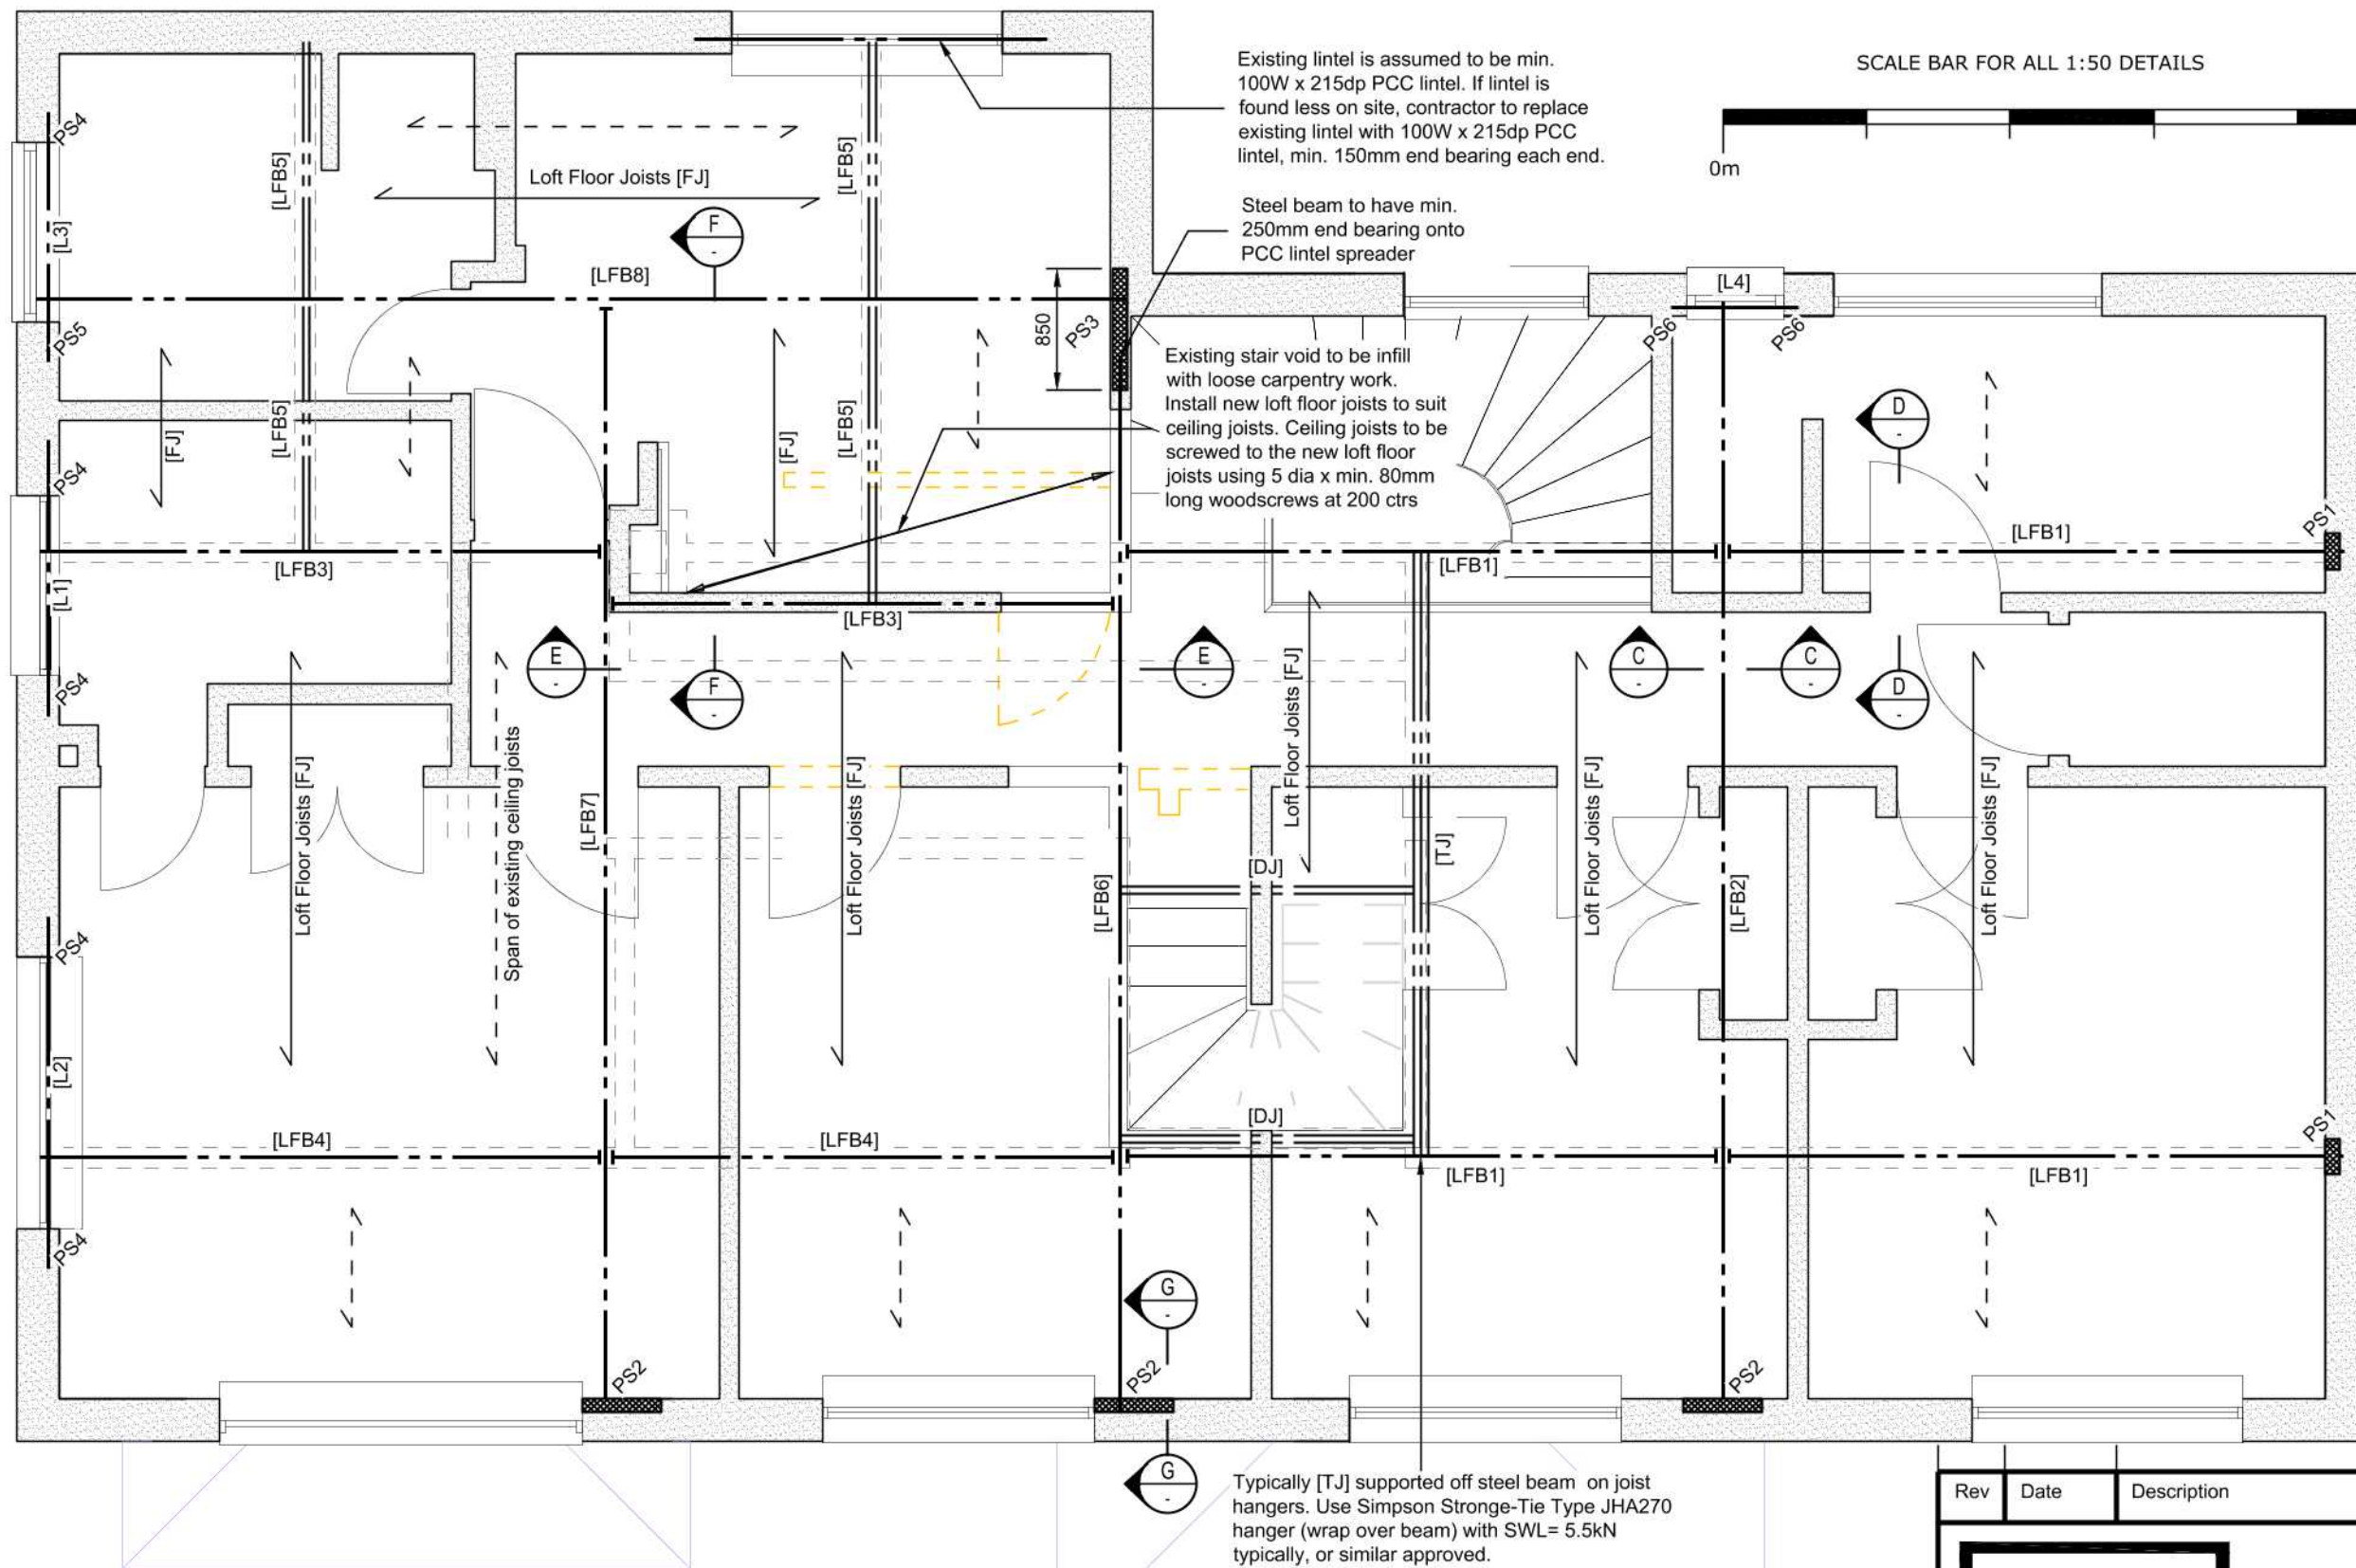

SCALE BAR FOR ALL 1:50 DETAILS

0m

5m

NOTES

- Do not scale from this drawing. Use figured dimensions only. Unless noted otherwise, dimensions are in millimeters.
- For other general notes see 1375/302
- Refer to 1375/306 for sections

Proposed First Floor Plan Showing Structure Over 1:50

ISSUED FOR BUILDING
REGULATIONS

Rev	Date	Description
Haworth McCall CONSULTING Brighton: 01273 617117 Belfast: 028 9028 3060 solutions@haworthmccall.co.uk www.haworthmccall.co.uk		
Project:	Old Barn House, Hoe Lane, Flansham	
Drawing No.:	1375/304	
Drawing Title:	Proposed First Floor Plan Showing Structure Over	
By:	DMZ	
Date:	January 21	

Original drawing size A3