




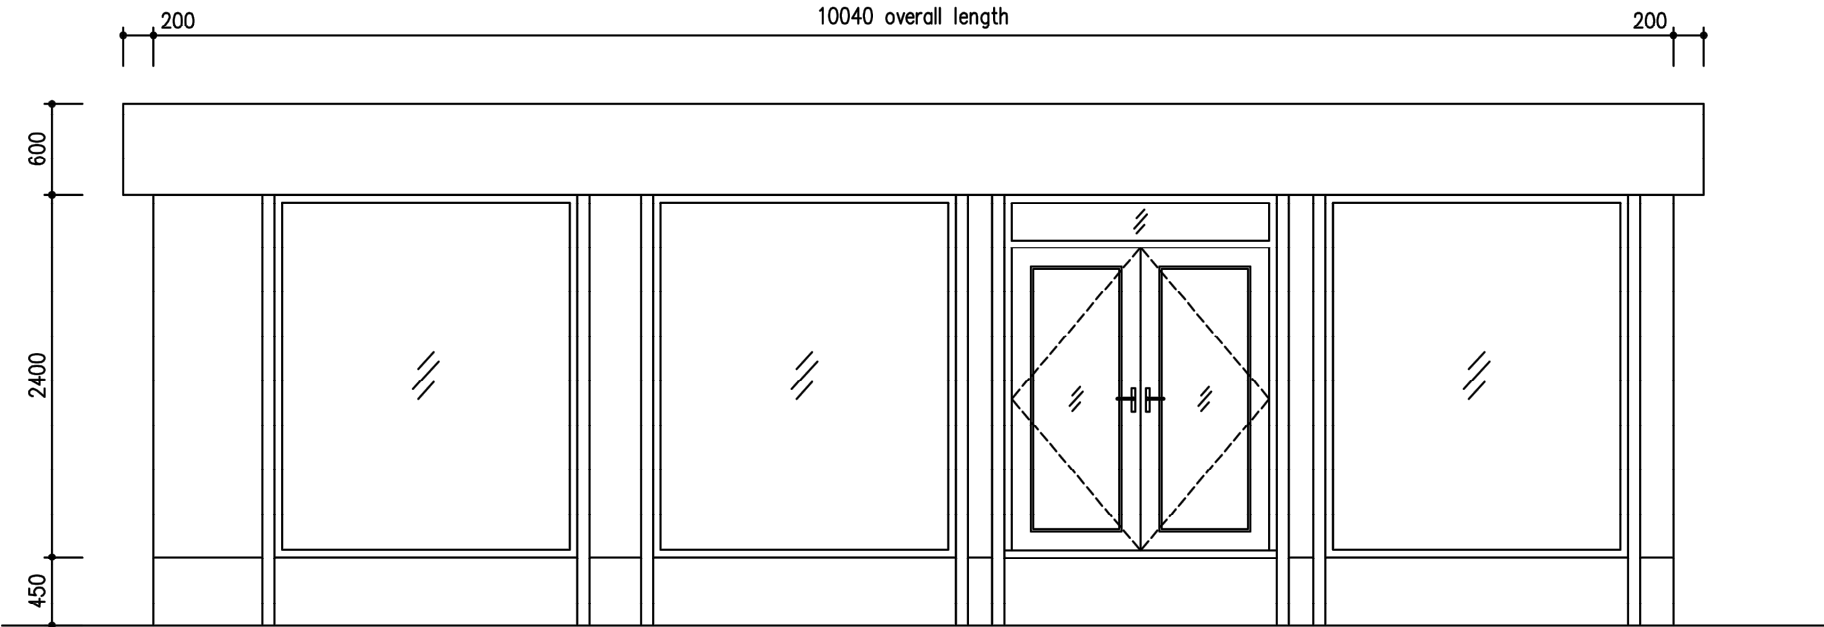


FRONT ELEVATION

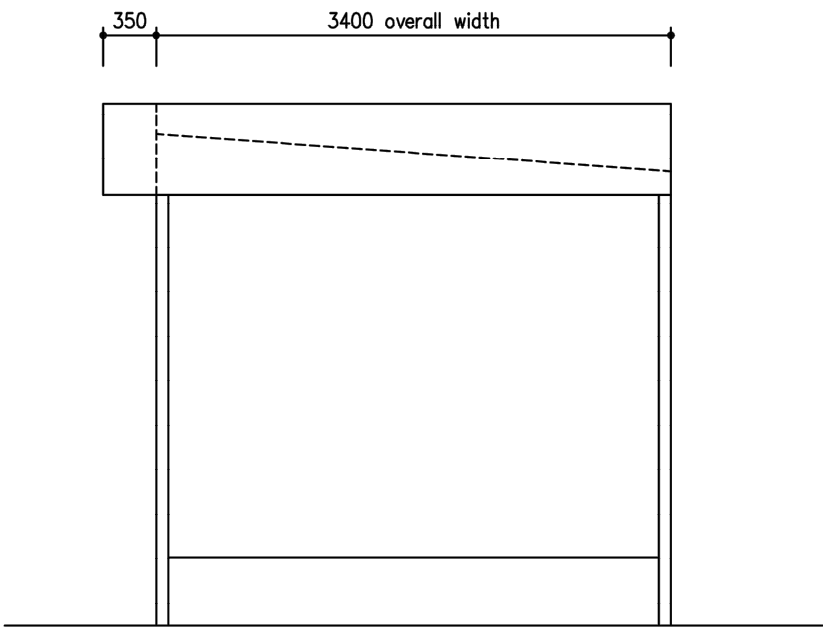


SIDE ELEVATION

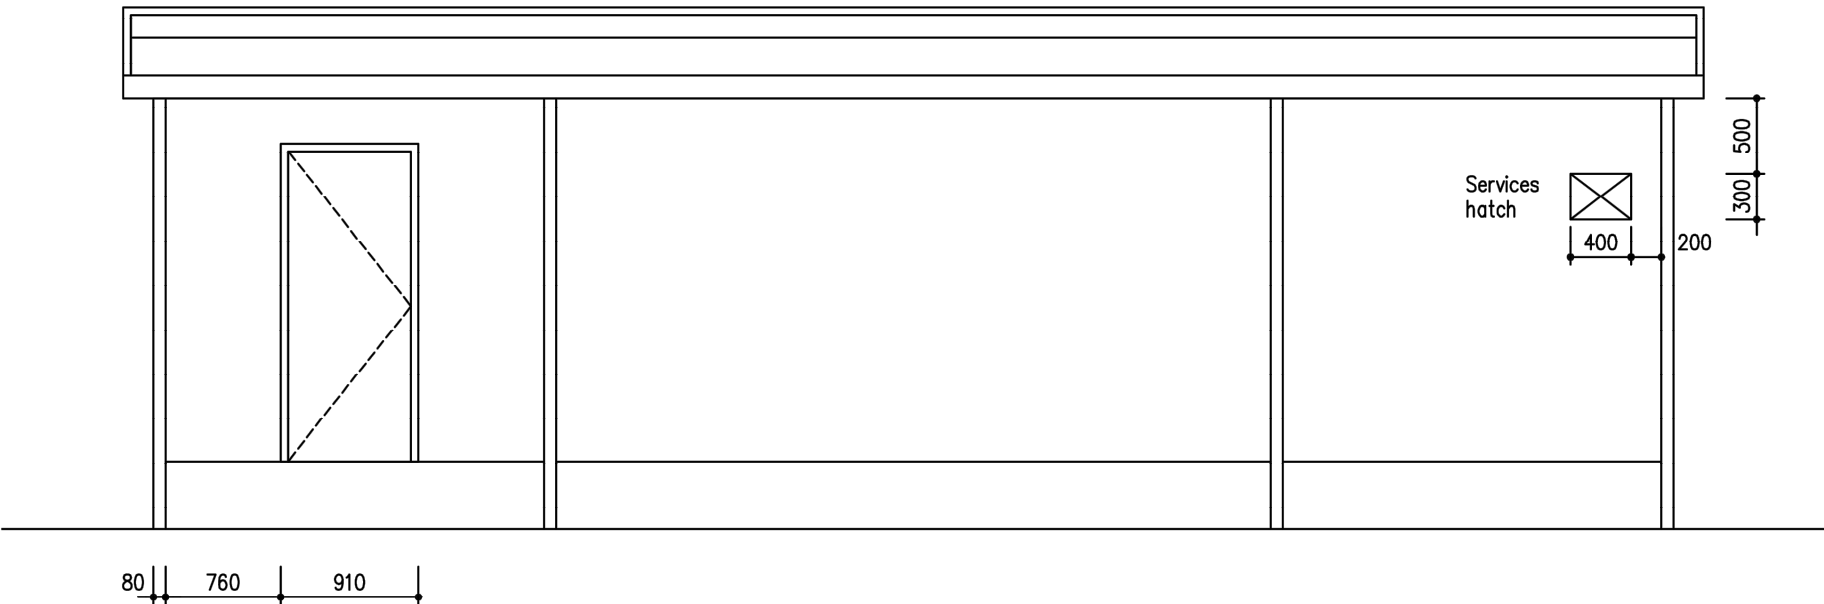


REAR ELEVATION

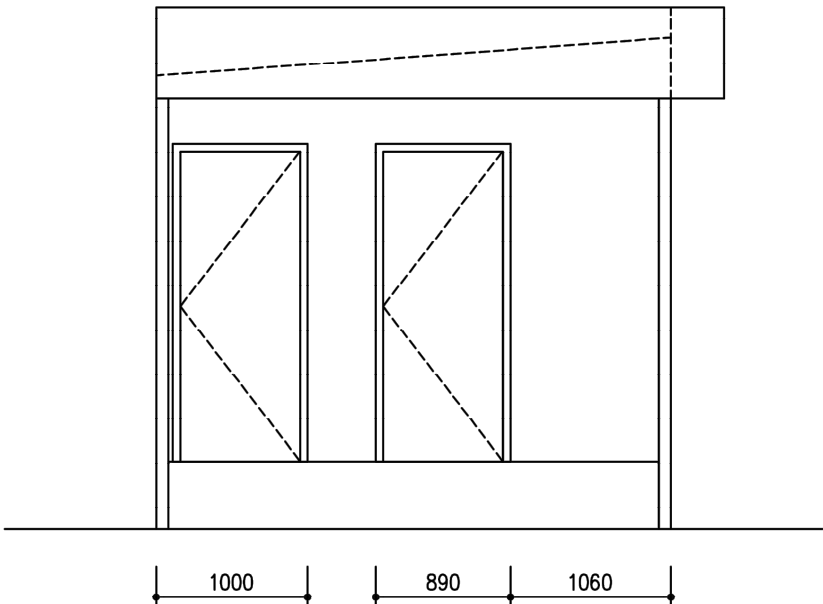

SIDE ELEVATION

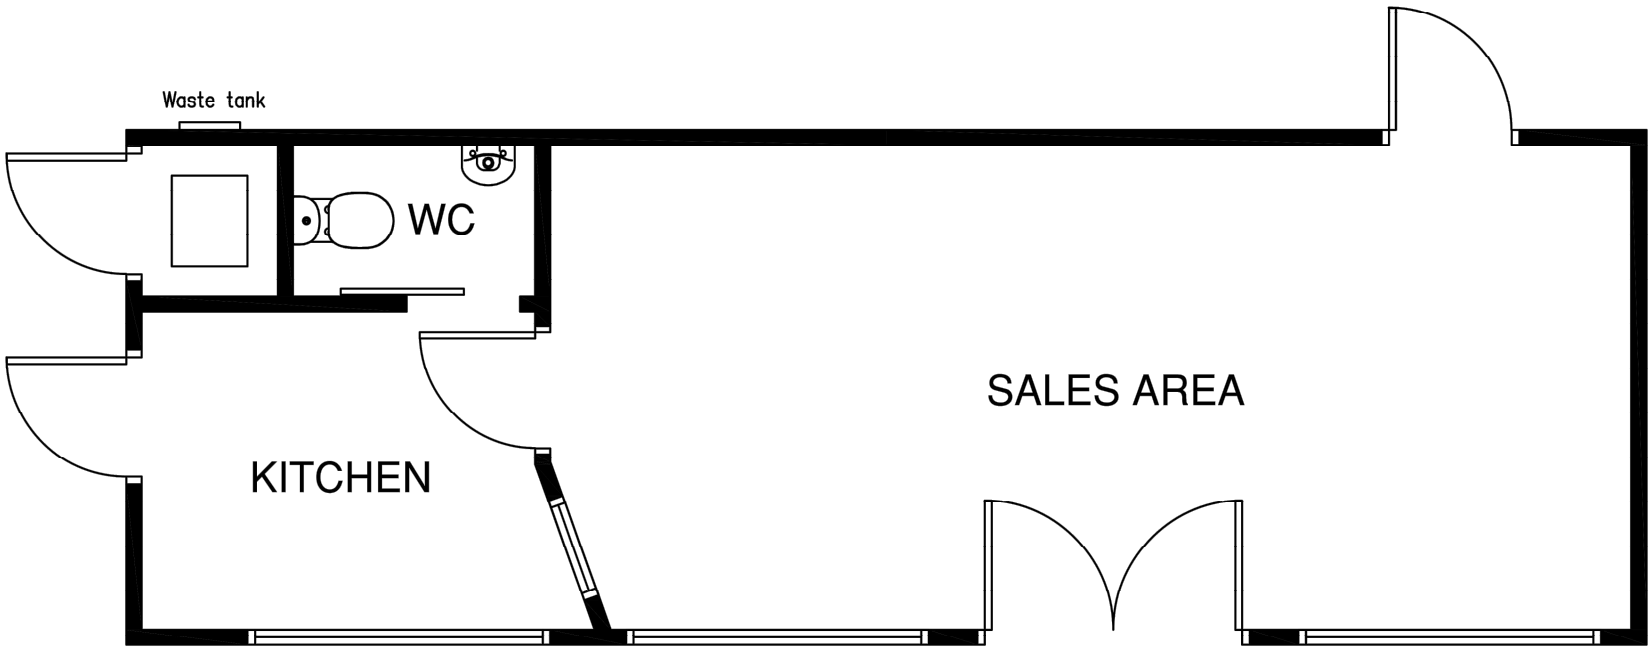

FLOOR PLAN

 

Rev	Date	Detail	Drawn	CHKD
BARRATT Barratt Southern Counties Barratt House, Walnut Tree Close Guildford, Surrey GU1 4SW				
Project Name Grange Road Tongham				
Drawing Title Sales Cabin Elevations and Floor Plan				
Drawn by	Checked By	Barratt Southern Counties Drg No		
SH	RW	BH	—	EFP
Date Created		Orig. size	Scale	Rev
03/01/2020		A2	1:50	001