

Technical Specification

Single socket outlet not exceeding 32A and not exceeding 250V A.C. single phase.


Cable to be capable of utilising a 7.4KWh supply not exceeding 32A.

Cable size to be to BS 7671.

Type D MCB to be installed in consumer unit (optional extra).


Sales Specification

Car charging unit can be fitted within an attached or detached garage or to the side wall of a house wih an adjacent driveway.

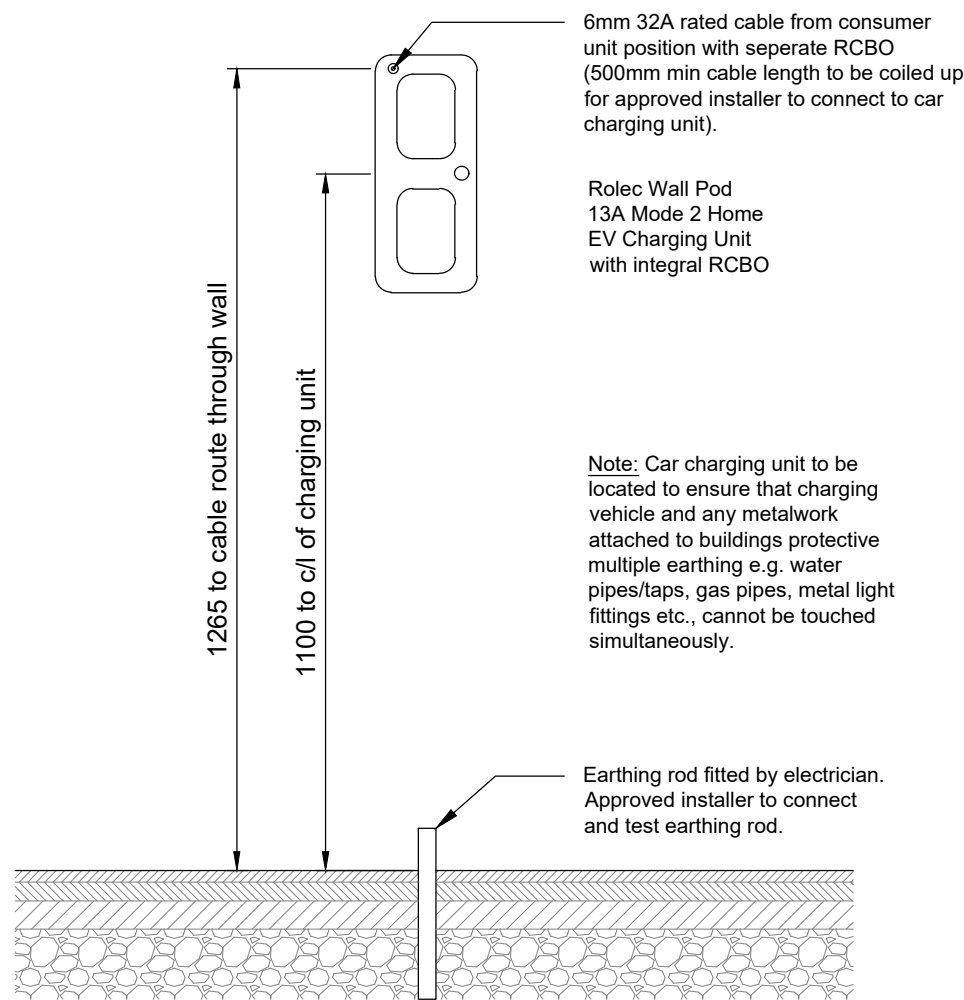


Elevation of Driveway Car Charging Unit


To be provided at 1100mm high to inside of front access points of all integral, attached and detached garages. 6mm 32A rated cable from consumer unit position with seperate RCBO (500mm min cable length to be coiled up for approved installer to connect to car charging unit).

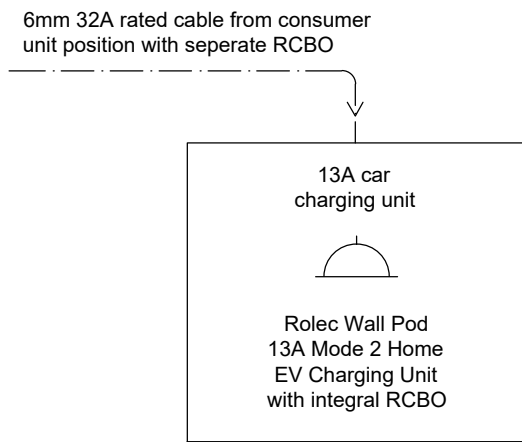

Attached Garage Car Charging Point

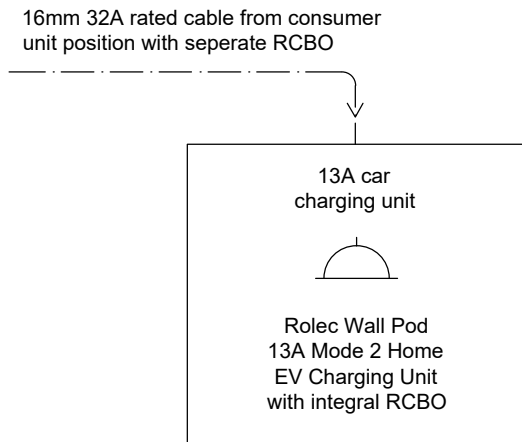

Detached Garage Car Charging Point

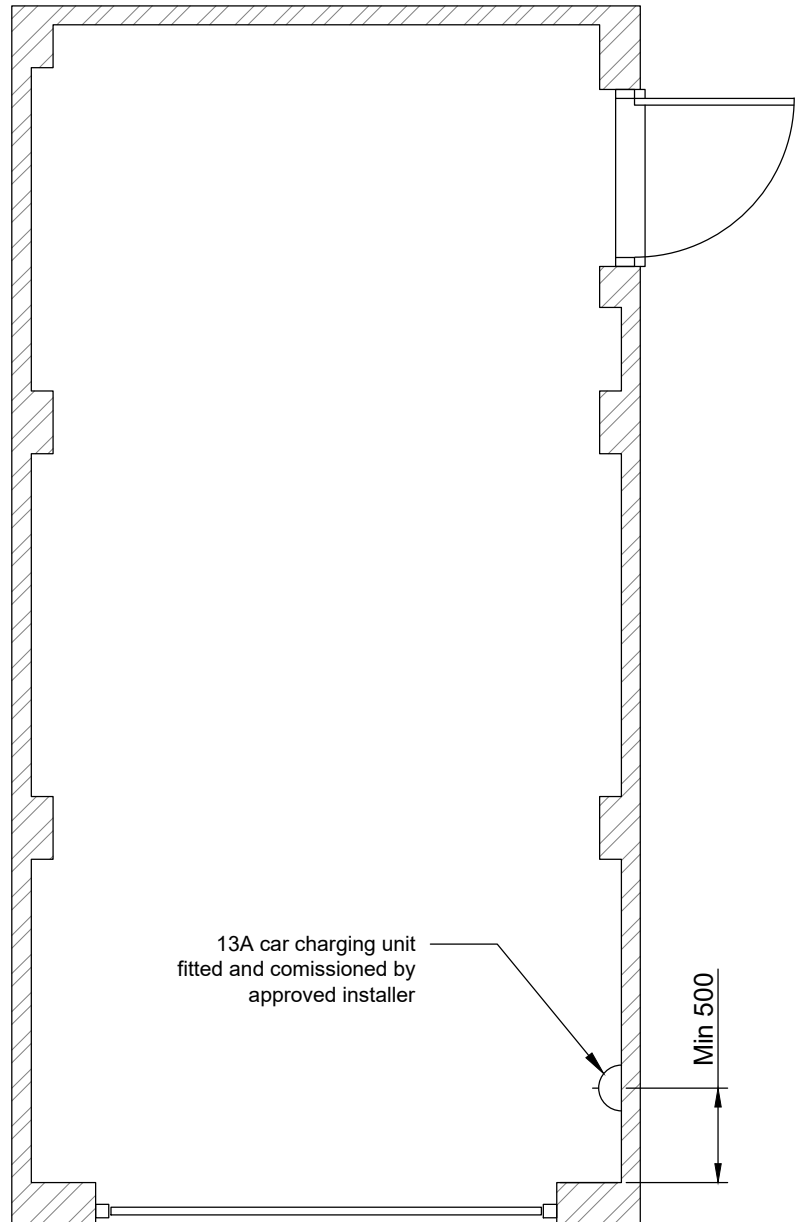

Indicative Floor Plan

 Roman House, South Hampshire Industrial Park, Eddystone Road, Totton, SO40 3SA Tel: 02382 124061	Development Land at Stakers Farm, Yapton	Status FOR INFORMATION	Scale NTS	Paper Size A3	Date 28.07.20	Drawn MA	Checked COB
	Drawing Title EV Charging Point Details		Drwg. No. YAP-EVD-01				Rev. A