


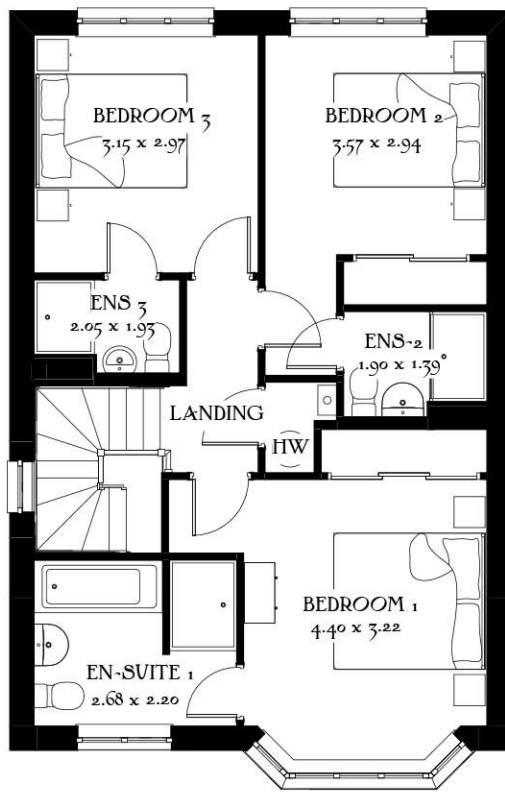


First Floor



Front Elevation



Side Elevation

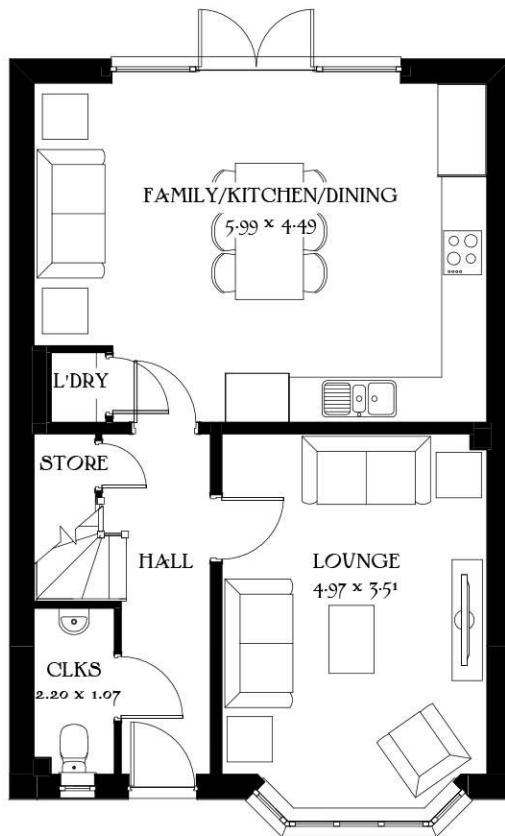

Ground Floor



Rear Elevation



Side Elevation

Job No. Drg No. Rev.  
A856 31 ~

Scale 1:100 @\_A3

0m 1m 2m 3m 4m 5m

Stratford  
Lifestyle

Heritage Collection  
F Series

1218 ft² 113.19 m²

Elevation Code: A1

Date: May 2019

EF\_STRAQ\_DM.1

Rev: A

