


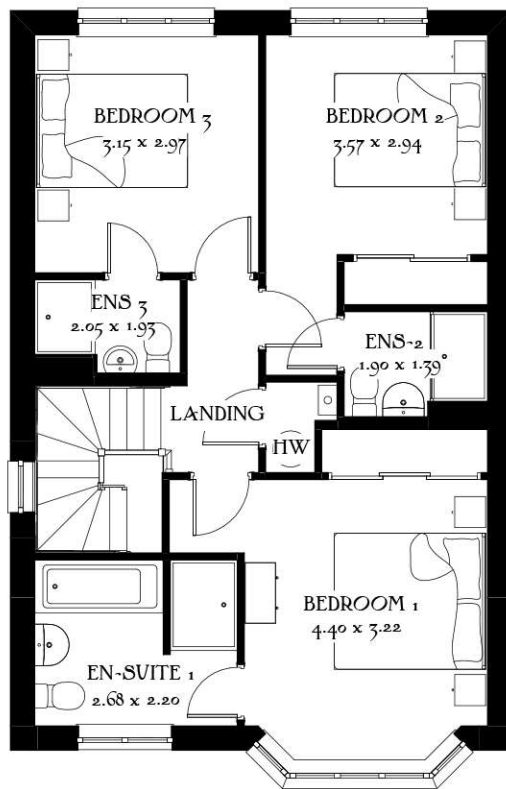


First Floor



Front Elevation



Side Elevation

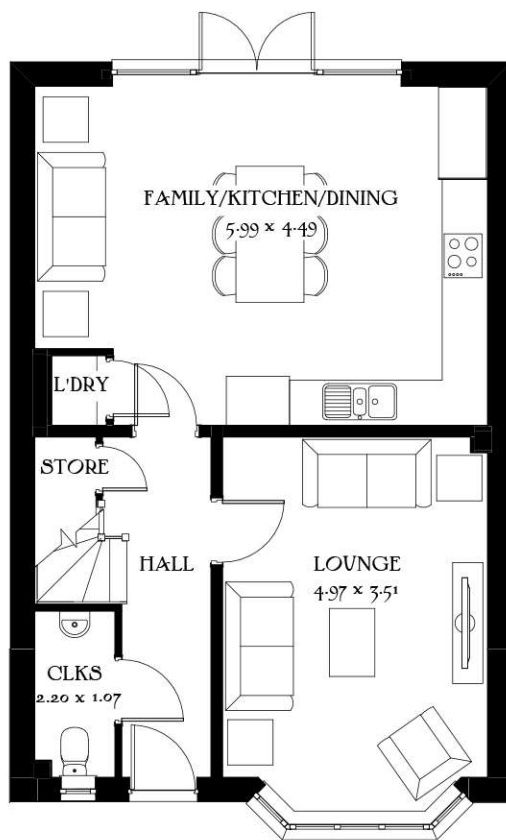

Ground Floor



Rear Elevation



Side Elevation

Job No. Drg No. Rev.
A856 30 ~
Scale 1:100 @_A3
0m 1m 2m 3m 4m 5m

Stratford
Lifestyle

Heritage Collection
F Series

1218 ft² 113.19 m²
Elevation Code: B1
Date: April 2019
EF_STRAQ_DM.1
Rev: A

