


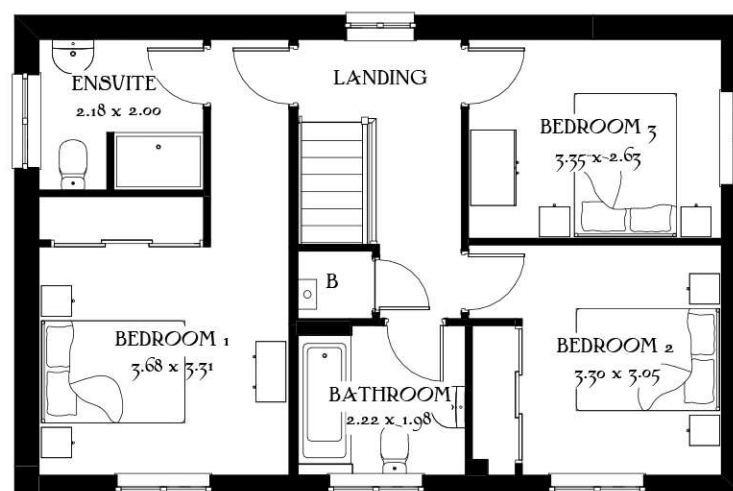


First Floor



Front Elevation



Side Elevation

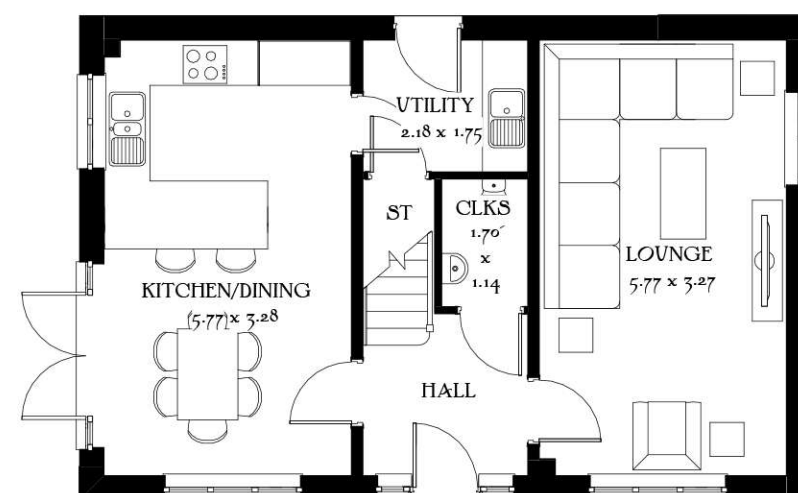

Ground Floor



Rear Elevation



Side Elevation

Job No. A856
 Drg No. 29
 Rev. ~

Scale 1:100 @ A3
 0m 1m 2m 3m 4m 5m

Amberley

**Heritage Collection
F Series**

1137 ft² 105.65 m²
 Elevation Code: A1
 Date: May 2019
 EF_AMBY_DM.8
 Rev: A

REDROW