


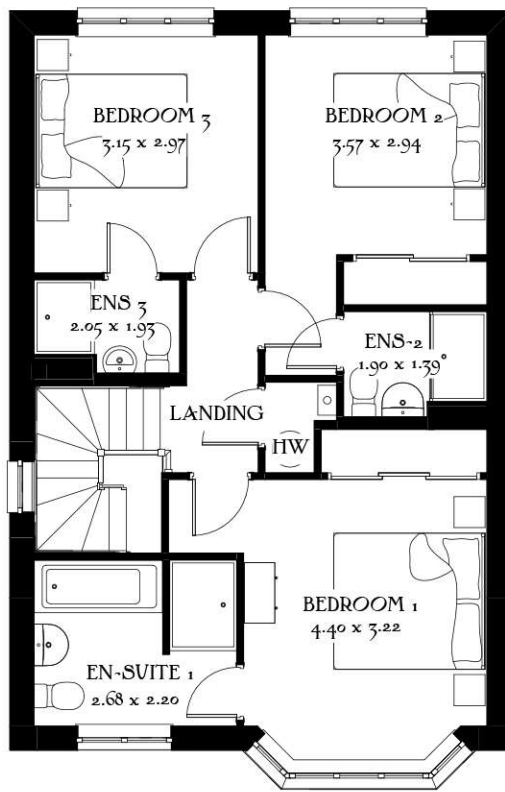


First Floor



Front Elevation



Side Elevation

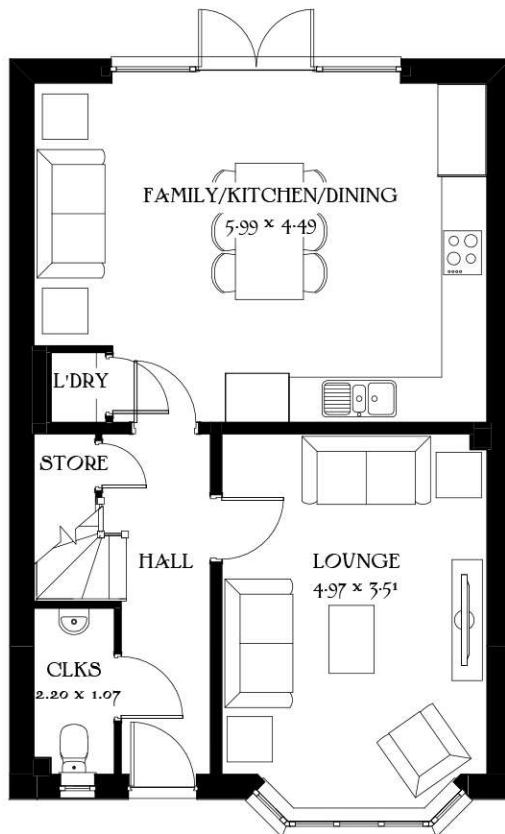

Ground Floor



Rear Elevation



Side Elevation

Job No. Drg No. Rev.
A856 31 ~

Scale 1:100 @_A3

0m 1m 2m 3m 4m 5m

Stratford
Lifestyle

Heritage Collection
F Series

1218 ft² 113.19 m²

Elevation Code: A1

Date: May 2019

EF_STRAQ_DM.1

Rev: A

