
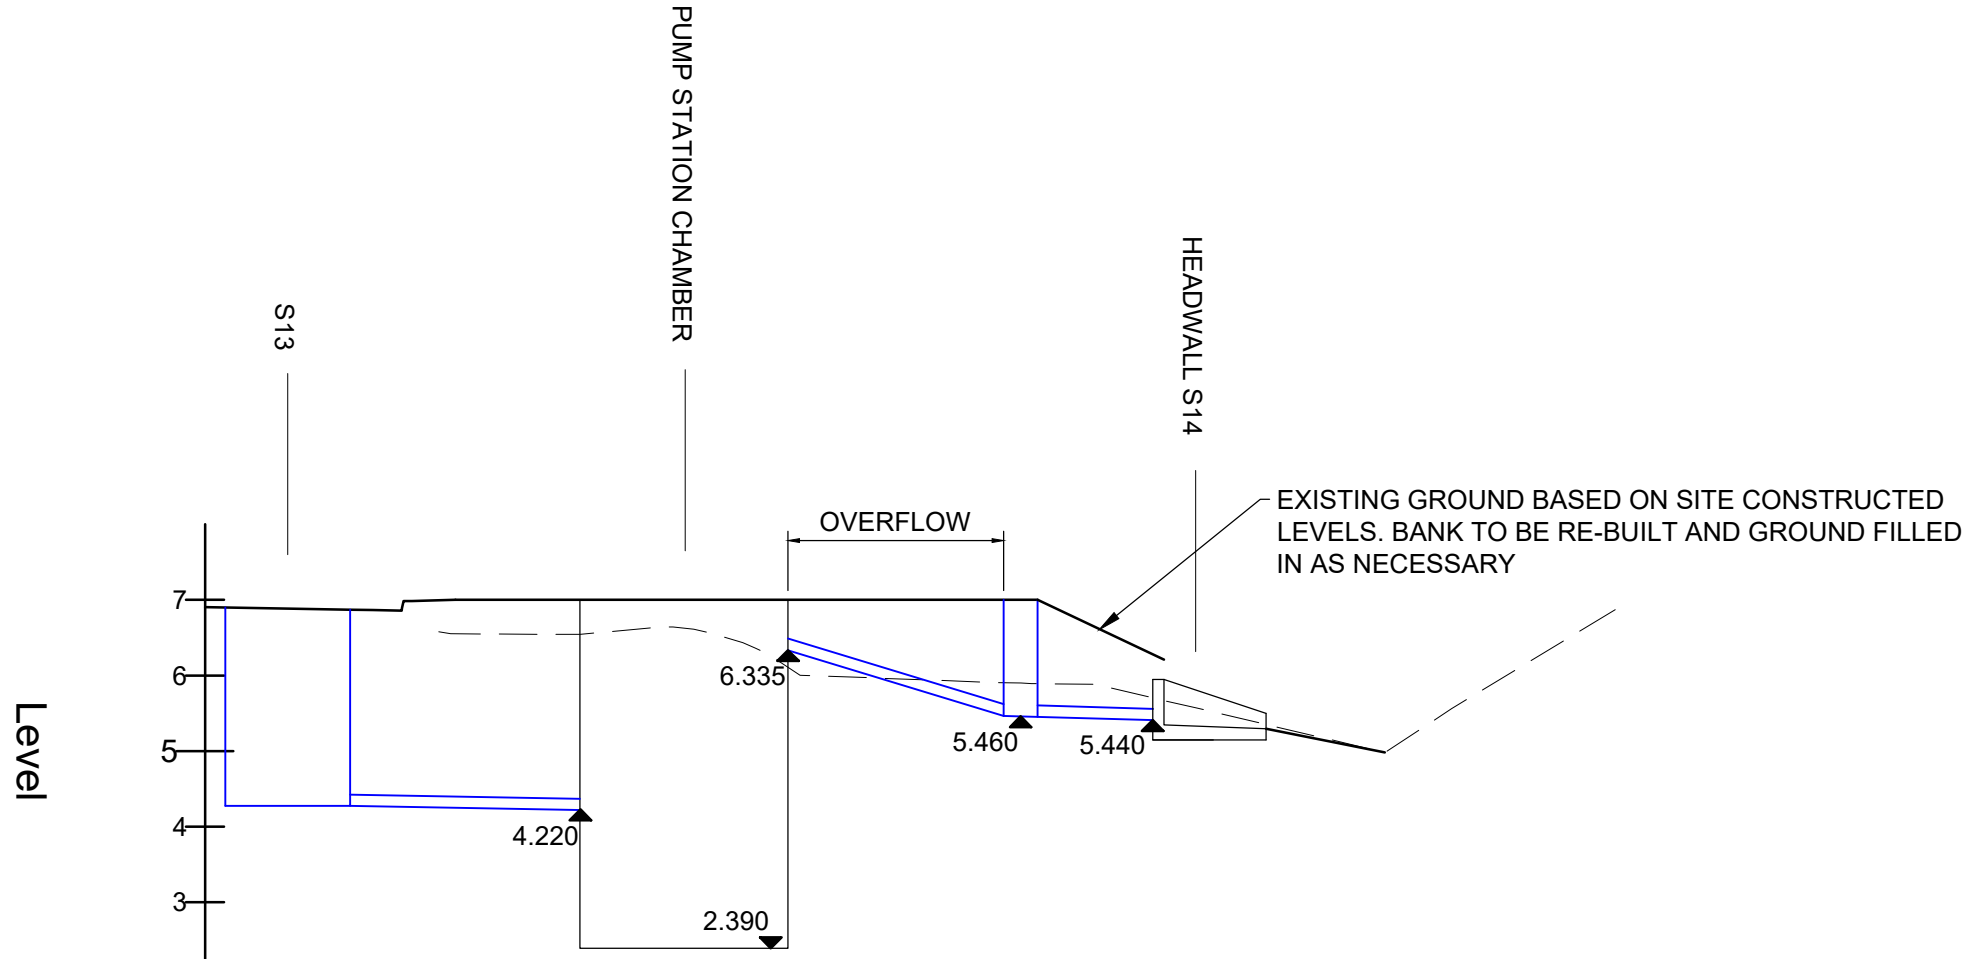


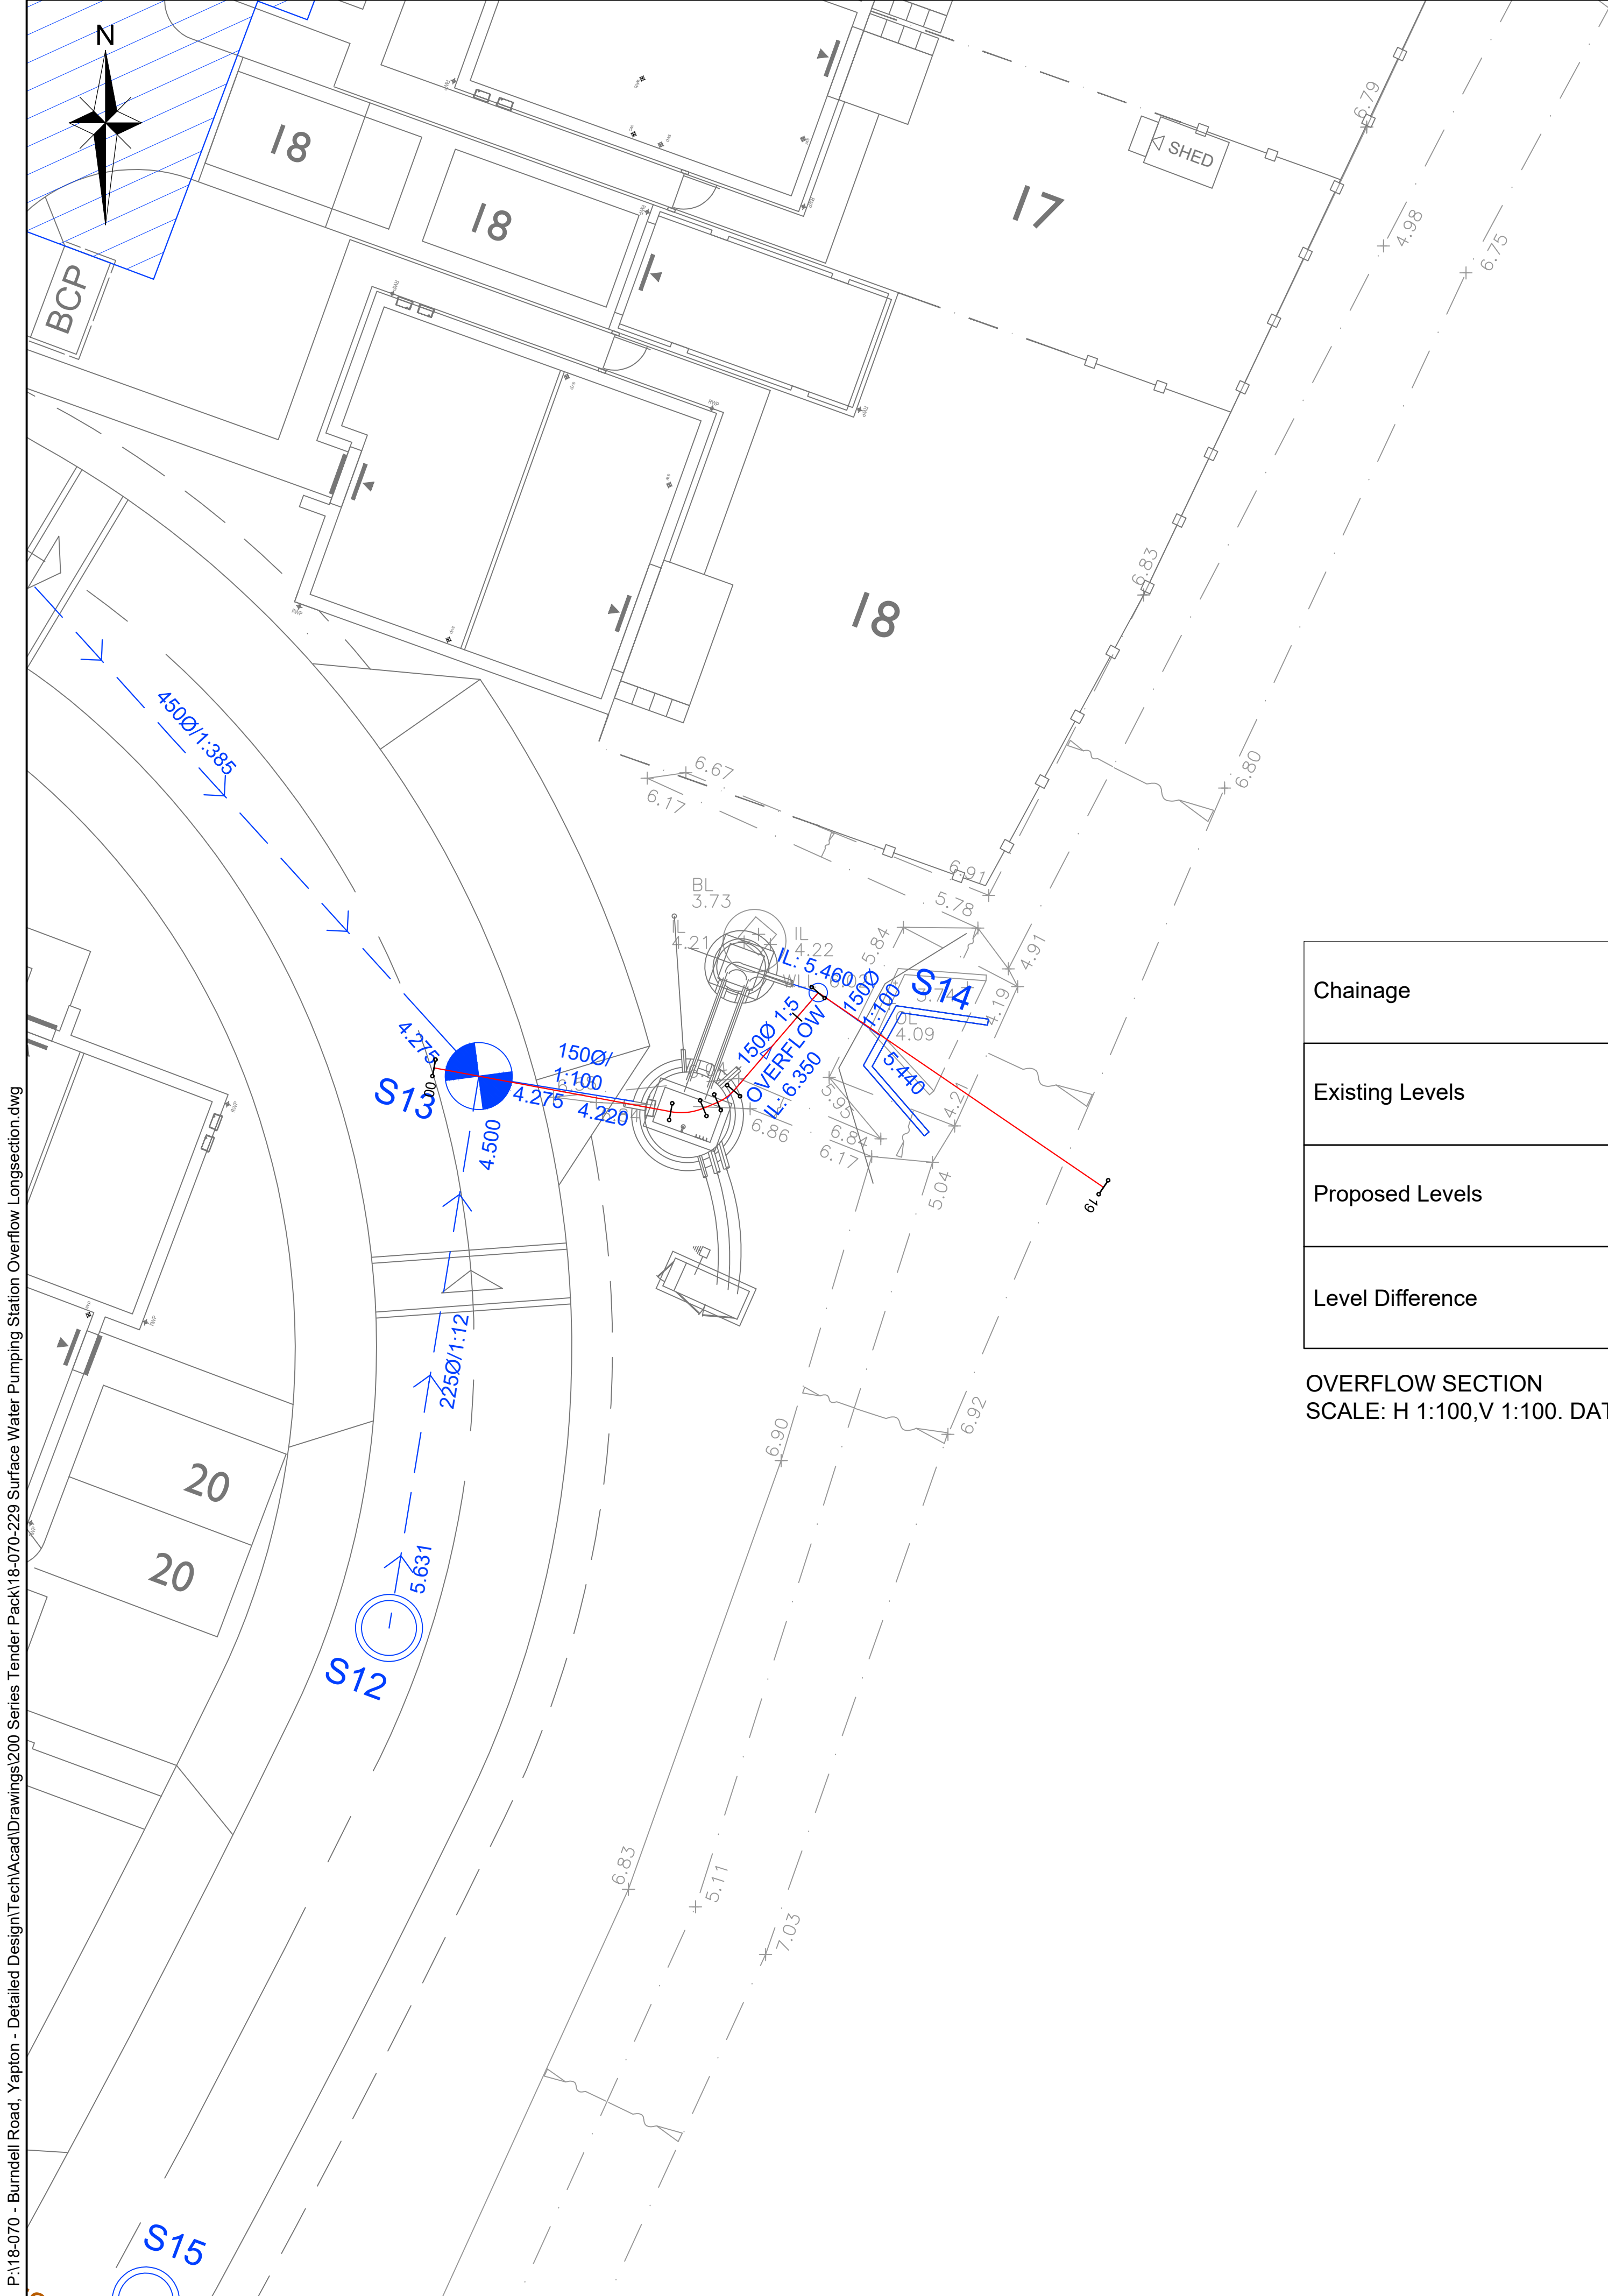

Chainage	00+000	05+000	10+000	15+000	19+284
Existing Levels		6.547	5.924	5.124	
Proposed Levels		7.000	7.000	5.124	
Level Difference		0.453	1.076	0.000	

OVERFLOW SECTION
SCALE: H 1:100,V 1:100. DATUM: 2.000

- NOTES
- THIS DRAWING IS TO BE READ IN CONJUNCTION WITH "SEWERS FOR ADOPTION 7th EDITION - A DESIGN AND CONSTRUCTION GUIDE FOR DEVELOPERS" PLUS ALL OTHER RELATED DOCUMENTS ISSUED BY THE ENGINEER.
 - IF THERE IS ANY AMBIGUITY BETWEEN THE DRAWINGS, THE CONTRACTOR SHALL IMMEDIATELY INFORM THE ENGINEER.
 - DO NOT SCALE FROM THIS DRAWING. WORK FROM FIGURED DIMENSIONS ONLY.
 - ALL DIMENSIONS SHOWN ON THIS DRAWING ARE IN METRES
 - ALL DIMENSIONS, LEVELS AND SURVEY GRID CO-ORDINATES ARE TO BE CHECKED ON SITE AND THE ENGINEER NOTIFIED IMMEDIATELY OF ANY DISCREPANCIES PRIOR TO THE COMMENCEMENT OF THE WORKS.
 - NO DEVIATION FROM THE DETAILS SHOWN ON THIS DRAWING IS PERMITTED WITHOUT PERMISSION FROM THE ENGINEER.
 - FOR PROPOSED FOUL AND SURFACE WATER DRAINAGE LAYOUT, REFER TO ODYSSEY DRAWING 18-070/200.
 - PROPOSALS SUBJECT TO AGREEMENT WITH ICOSA WATER.
 - FOR PUMP STATION DETAILS REFER TO PDAS TECHNICAL SUBMISSION AND ASSOCIATED PLANS
 - EXISTING LEVELS BASED ON SURVEY PROVIDED BY LINDEN HOMES 14-10-2020. GROUND SURVEYED REFLECTS SITE BUILT STATUS. GROUND WILL NEED TO BE RE-GRADED & FILLED AS NECESSARY TO ACHIEVE DESIGN LEVELS

- EXISTING GROUND PROFILE
--- PROPOSED GROUND PROFILE
--- PROPOSED SURFACE WATER SEWER AND MANHOLE
--- ALIGNMENT AND CHAINAGE

NOT FOR CONSTRUCTION -
SUBJECT TO APPROVAL

Rev	Amendments	Dm	Chk	App	Date

**ODYSSEY**

Tuscany House
White Hart Lane
Basingstoke
Hampshire RG21 4AF

Telephone: 01256 331144
Fax: 01256 331134
E: info@odysseyconsult.co.uk
W: www.odysseyconsult.co.uk

Job Title
**LAND SOUTH OF BURNDELL ROAD
YAPTON**

Drawing Title
**SURFACE WATER PUMPING STATION
OVERFLOW LONGSECTION**

Client
BOVIS HOMES

Scale AS SHOWN @A1	Date DEC 20	Designed LP
Drawn LP	Checked LH	Approved LH
Job No 18-070	Drawing No 18-070/229	Rev