




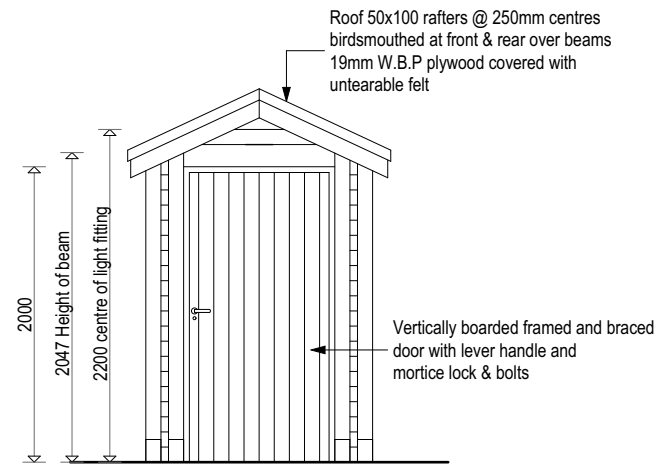


FRONT ELEVATION

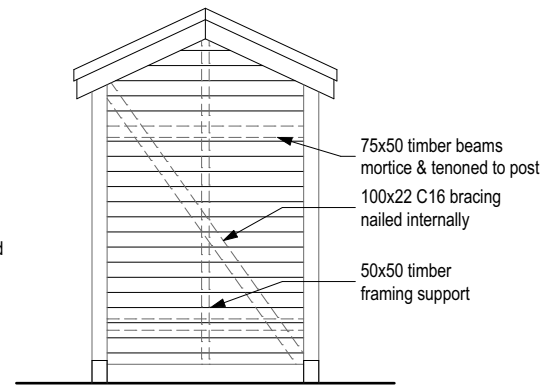


REAR ELEVATION

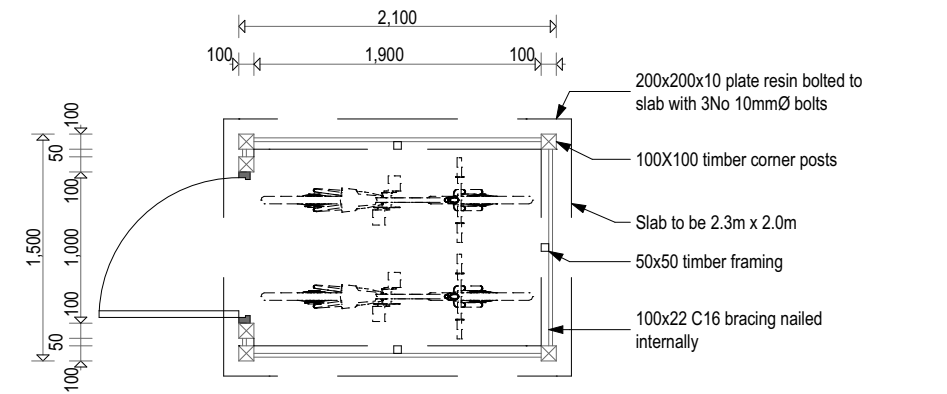

PLAN CYCLE STORE

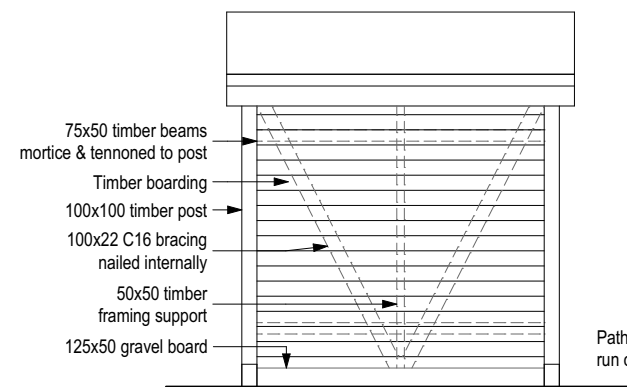

SIDE ELEVATION

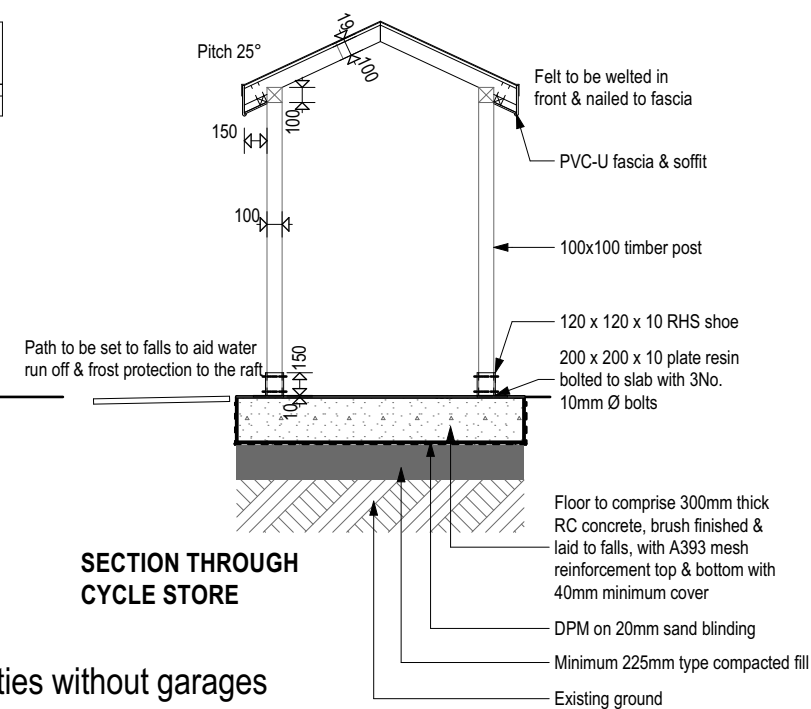

SECTION THROUGH CYCLE STORE

Cycle store for individual properties without garages



Victoria House 14 St Johns Road Hedge End Southampton Hampshire SO30 4AB  
Tel 01489 773577 \* Fax 01489 797111 \* E mail sales@crayfernhomes.co.uk

Do not scale this drawing. Use written dimensions only. All dimensions are to be checked on site prior to commencement of work. This drawing is the copyright of Crayfern Homes Limited and may not be copied altered or reproduced in any way without their written authority

**TYPICAL SHED / CYCLE STORE DETAIL**

**CRAYFERN HOMES LIMITED**

Scale : 1:50 @ A3 Date : JAN 19

Drawing No : DT\_EXT\_652