




North West Elevation

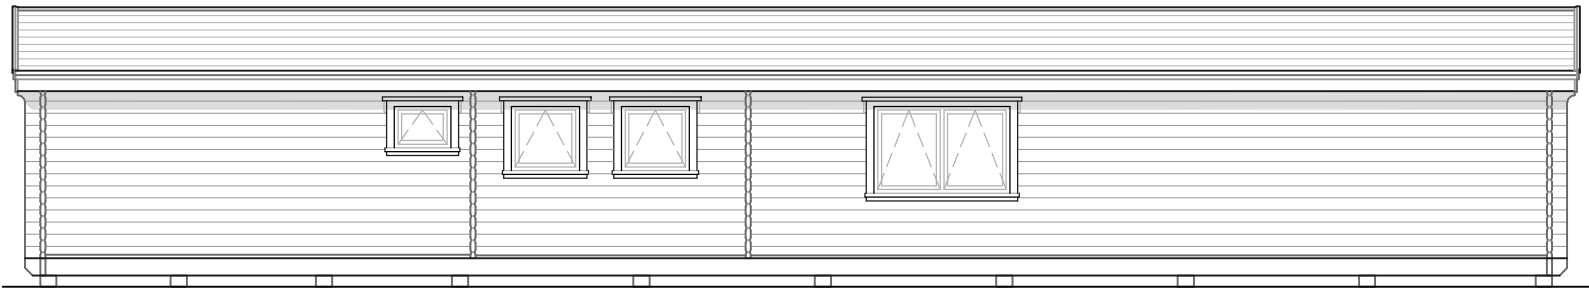


South East Elevation

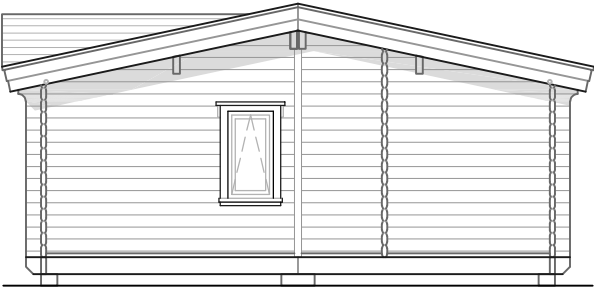


South West Elevation

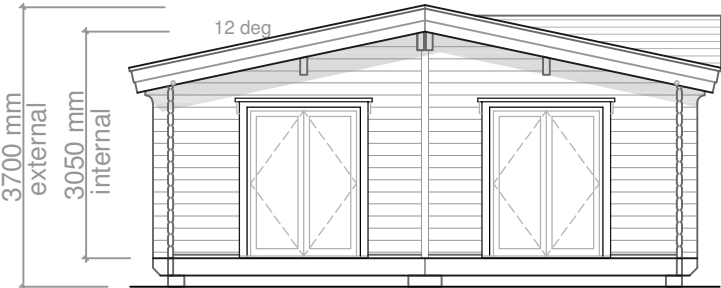

North East Elevation

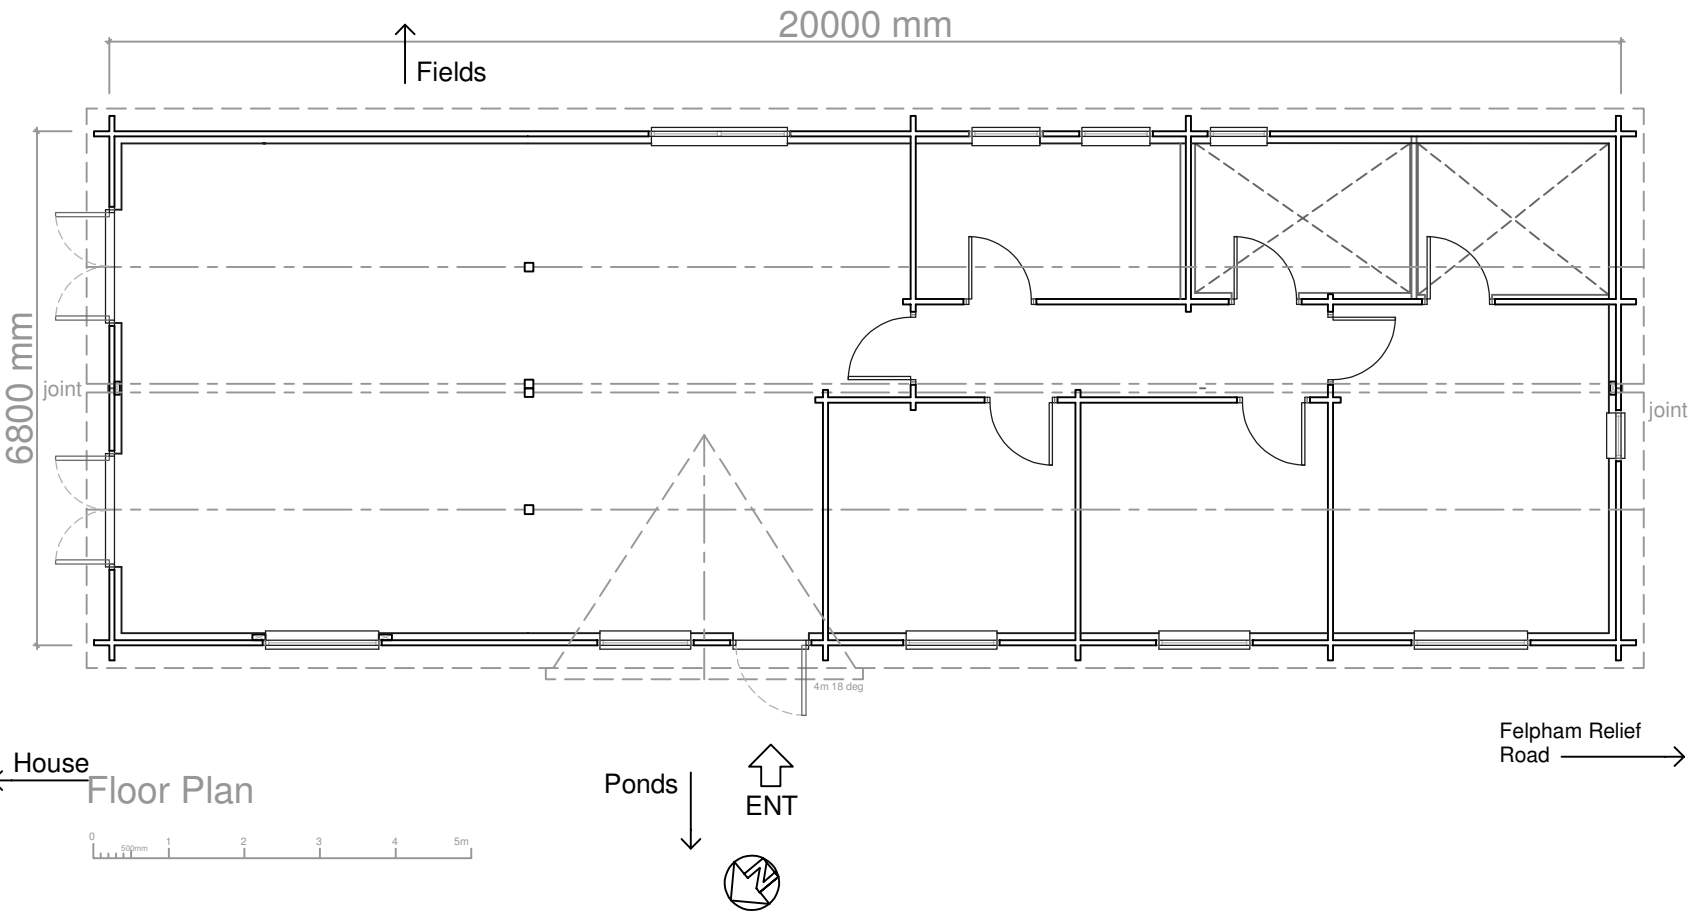

Floor Plan

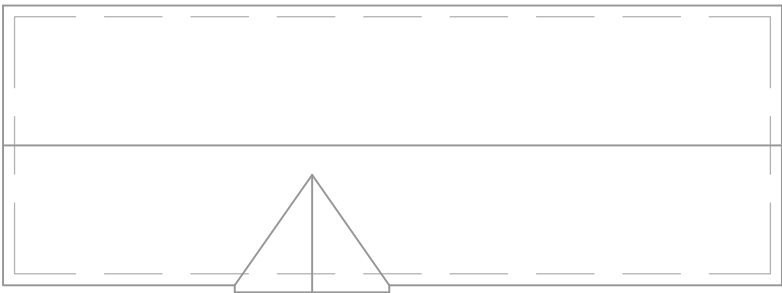

Roof Plan 1:200

Client			
Mrs J Oldcorn, Brickfields, Hoe Lane, Bognor Regis, PO22 8NW			
Project			
Transportable mobile home to BS3632:2023			
Floor Plan and Elevations			
Scale (for Planning purposes only)	Drawn	Checked	Date
1:100 @ A3	kk		March 2026
The copyright of this drawing remains the property of Norwegian Log Buildings Ltd and must not be transferred to a third party without the written permission of the copyright holders. © Copyright.			
Drg. No.	226050-12		Rev.