


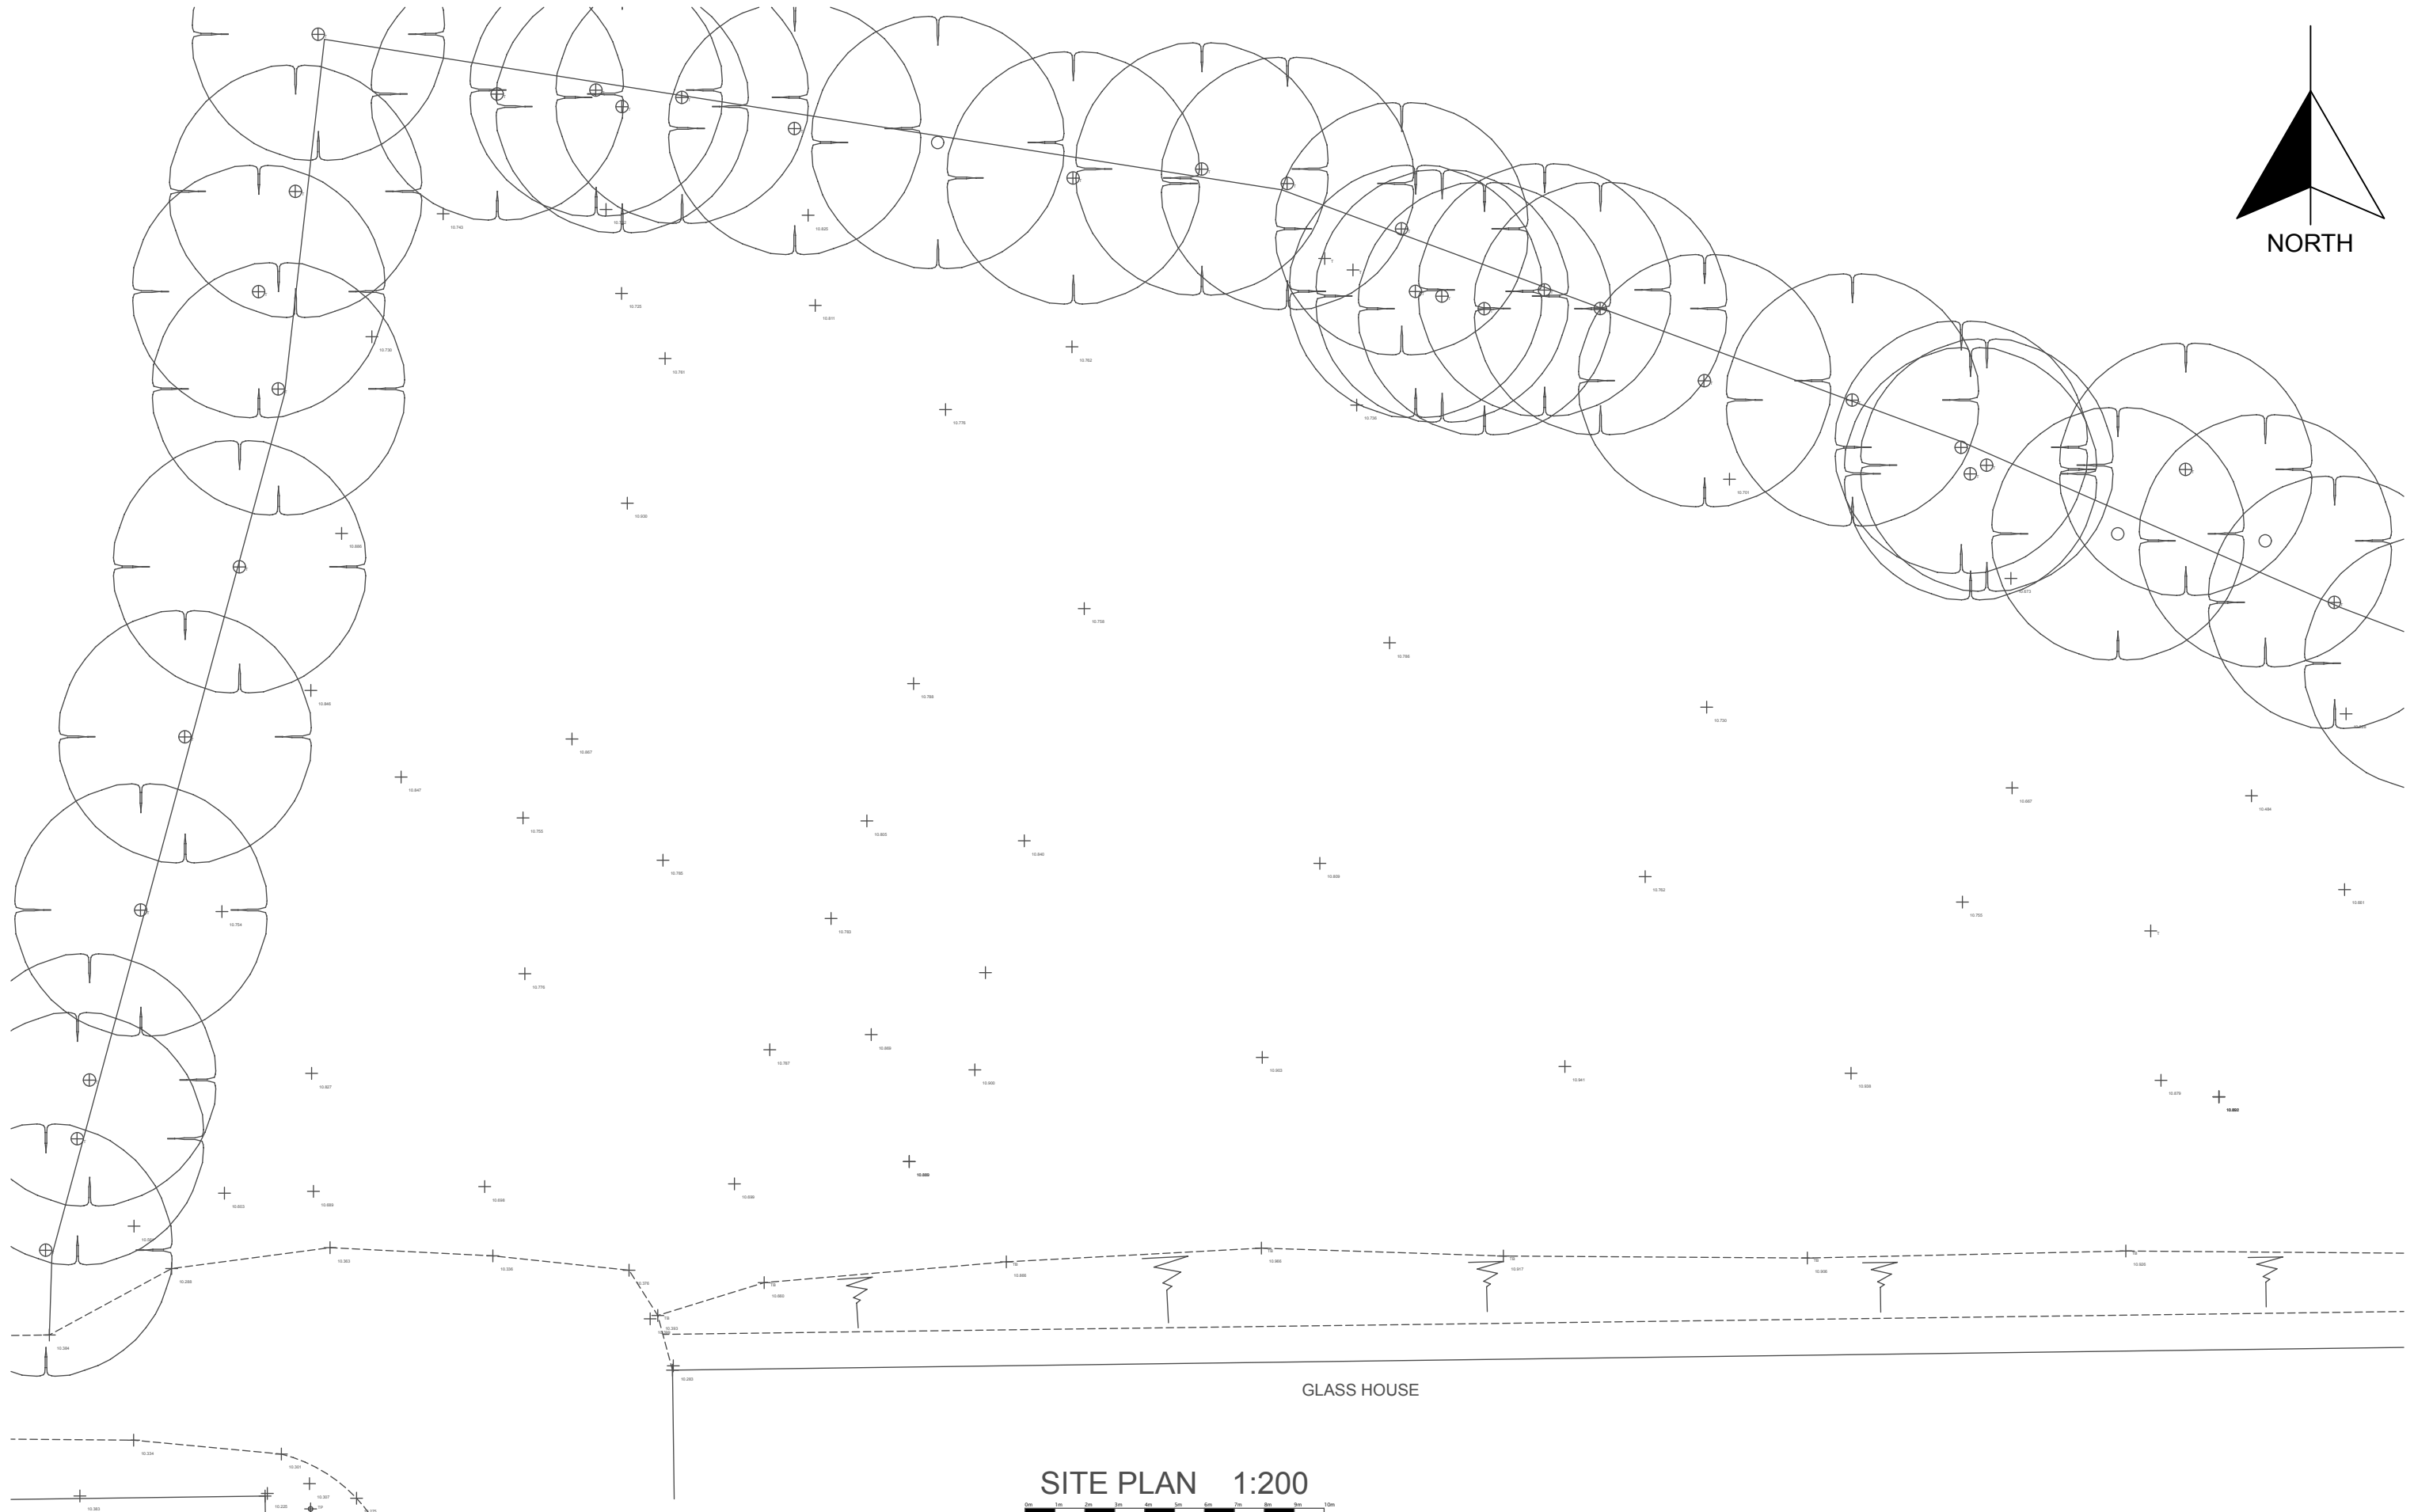

Stuart Beckett, BSc (Hons) ICIOB
Architectural Technician
t: 07879 418520
e: beckettarchitectural@hotmail.com
www.beckettarchitectural.co.uk

Revisions:

Scheme **Eric Wall Nursery, Lake Lane, Barnham, PO22 0AD**
Title **Existing Site Plan (1 of 2)**

Drawn By **SRB**
Date **DEC 2020**
Date plotted **16/12/2020**

Scale **1:200 @ A3**
Drawing Number **2029-013**