


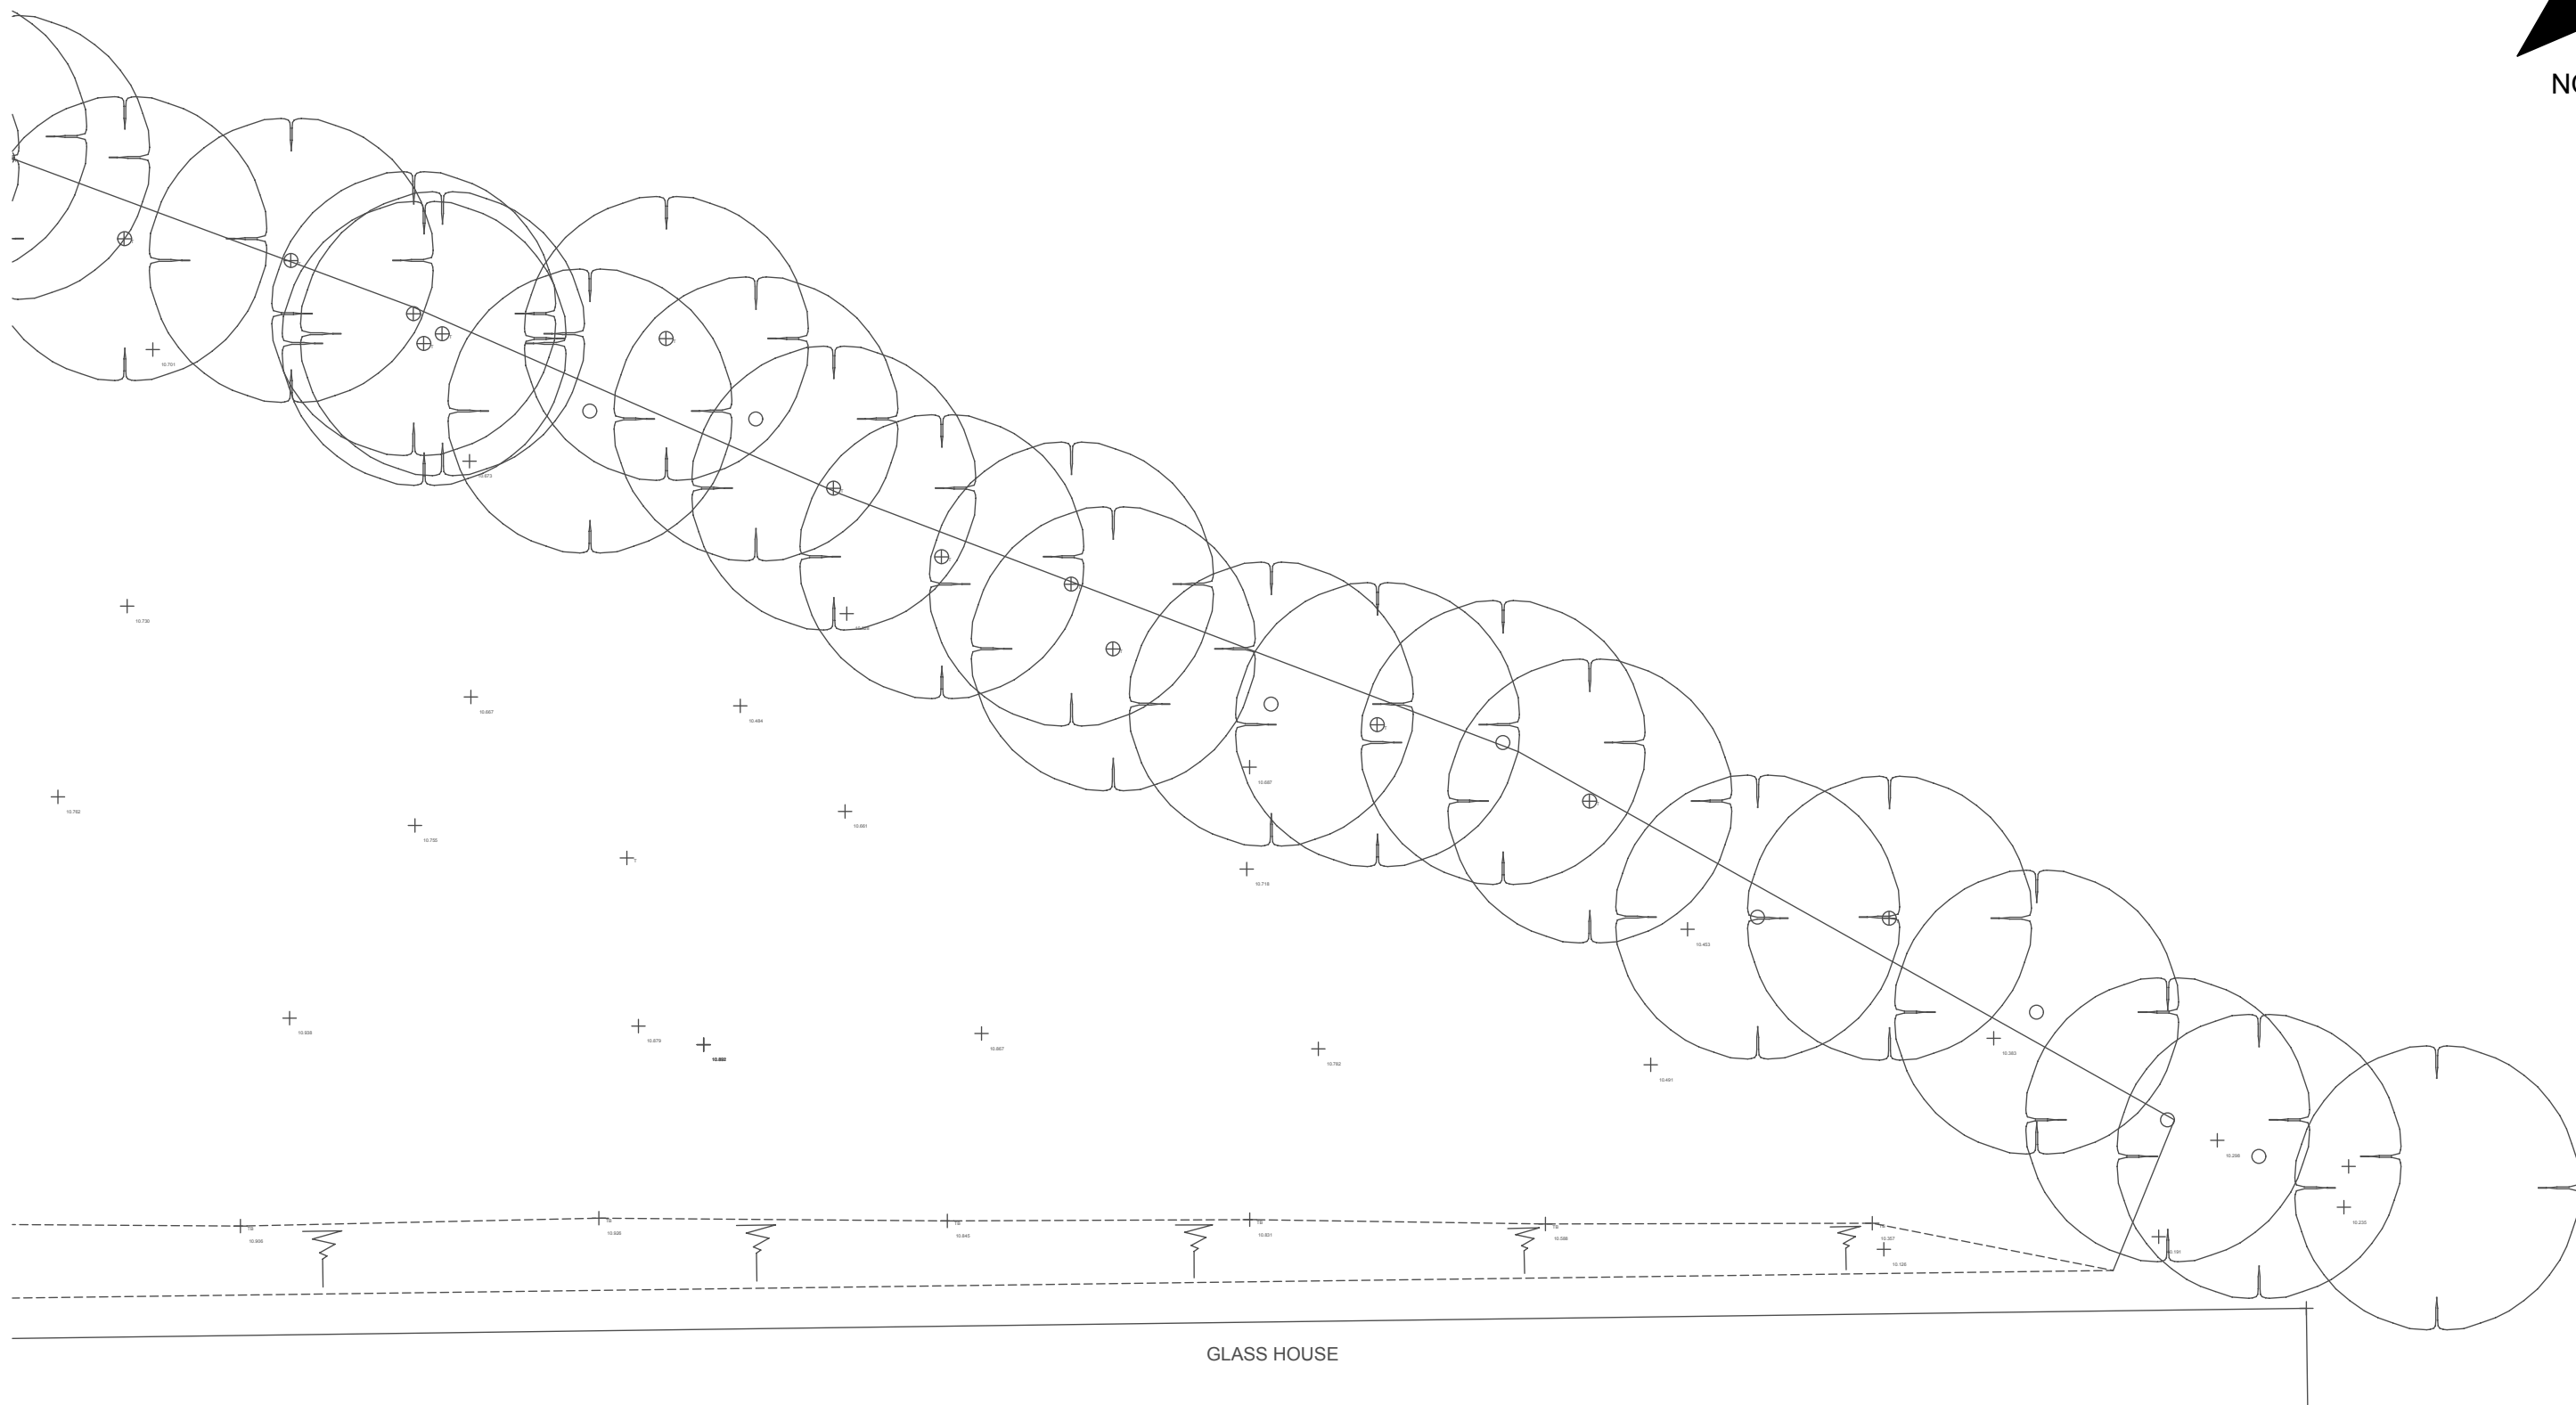

A horizontal scale bar with alternating black and white segments. It is labeled from 0m to 9m in increments of 1m.

 Beckett Architectural & Consultancy Services Ltd	Stuart Beckett, BSc (Hons) ICIQB Architectural Technician t: 07879 418520 e: beckettarchitectural@hotmail.com www.beckettarchitectural.co.uk	Revisions:	Scheme Eric Wall Nursery, Lake Lane, Barnham, PO22 0AD Title Existing Site Plan (2 of 2)	Drawn By SRB Date DEC 2020 Date plotted 16/12/2020	Scale 1:200 @ A3 Drawing Number 2029-014