


Lovey's



Front Elevation


* Obscured glazing

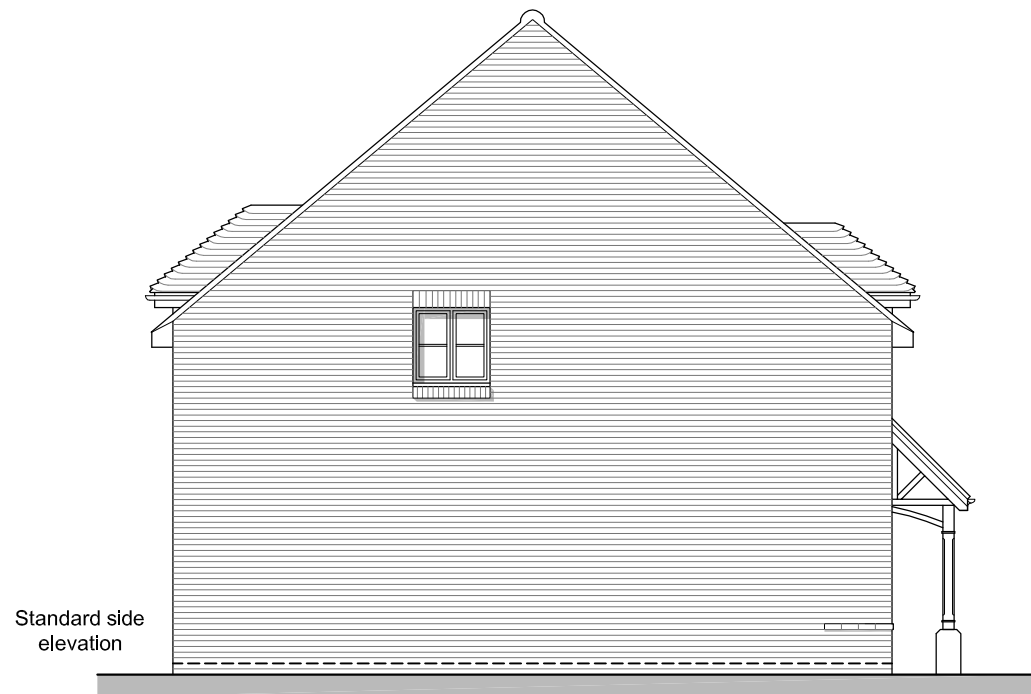


Side Elevation A



Rear Elevation

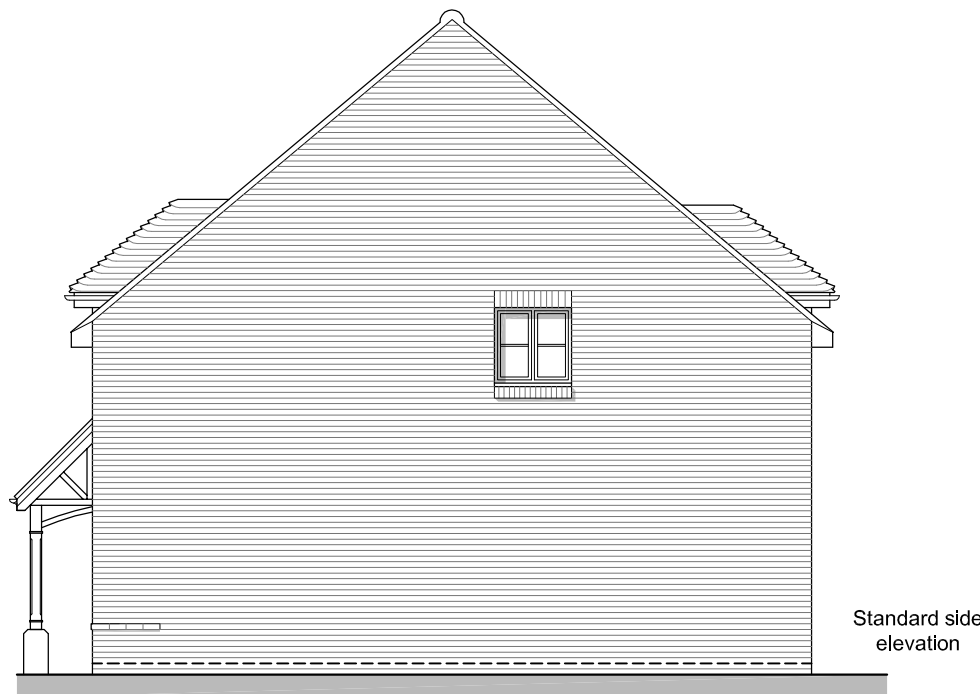

Side Elevation B

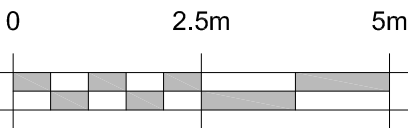


Plots
As: 86/87
Handed:

Floor Area : 88.4m² (951sqft)

Lovey's



Front Elevation

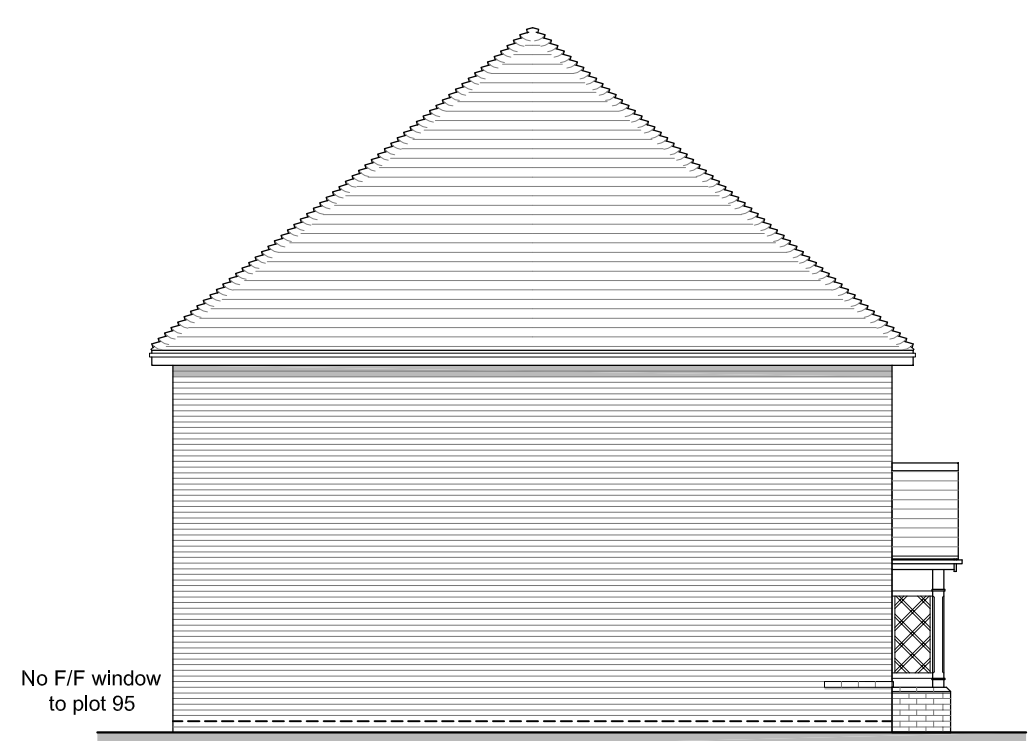

Side Elevation A



Rear Elevation



Side Elevation B


Plots
As: 99/100
Handed: 94/95

Floor Area : 88.4m² (951sqft)

Drove Park



Front Elevation

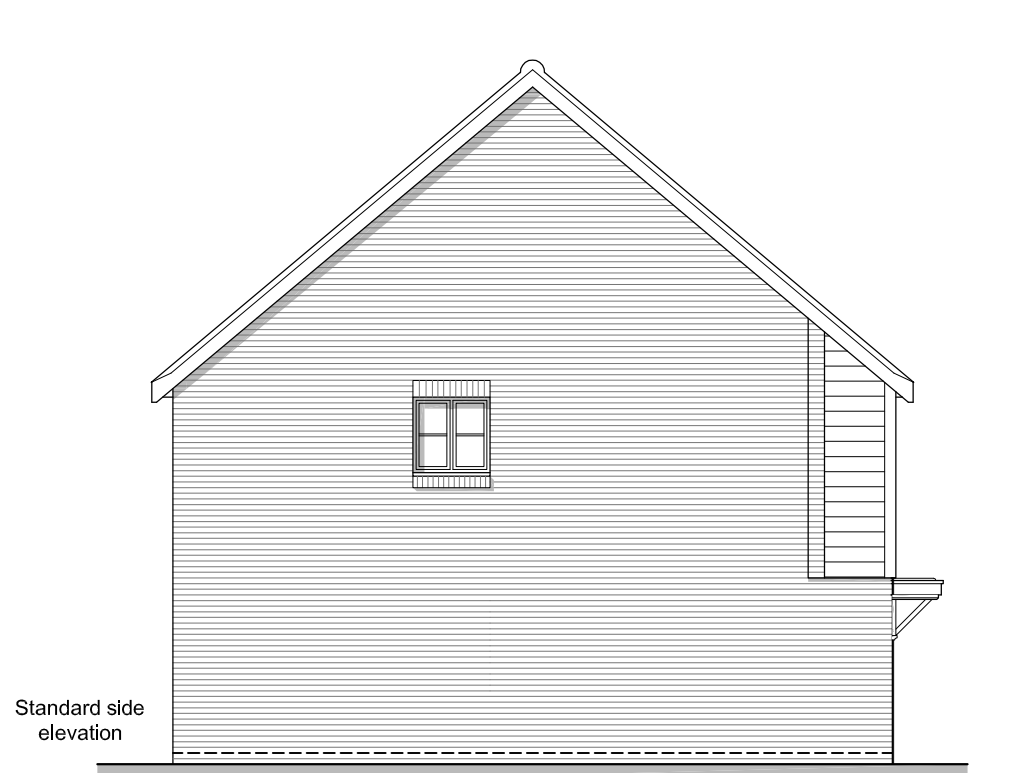

Side Elevation A



Rear Elevation




Side Elevation B


Plots
As: 243/244,
Handed:

Floor Area : 88.4m² (951sqft)


Drove Park

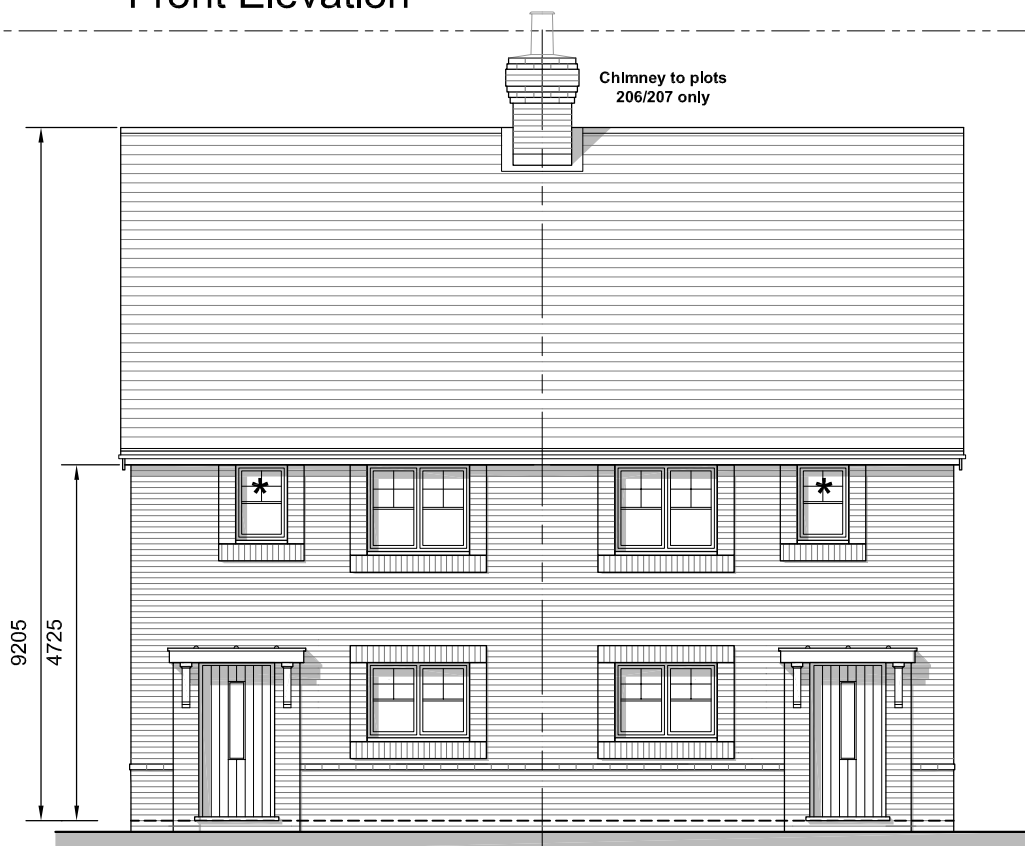


Front Elevation

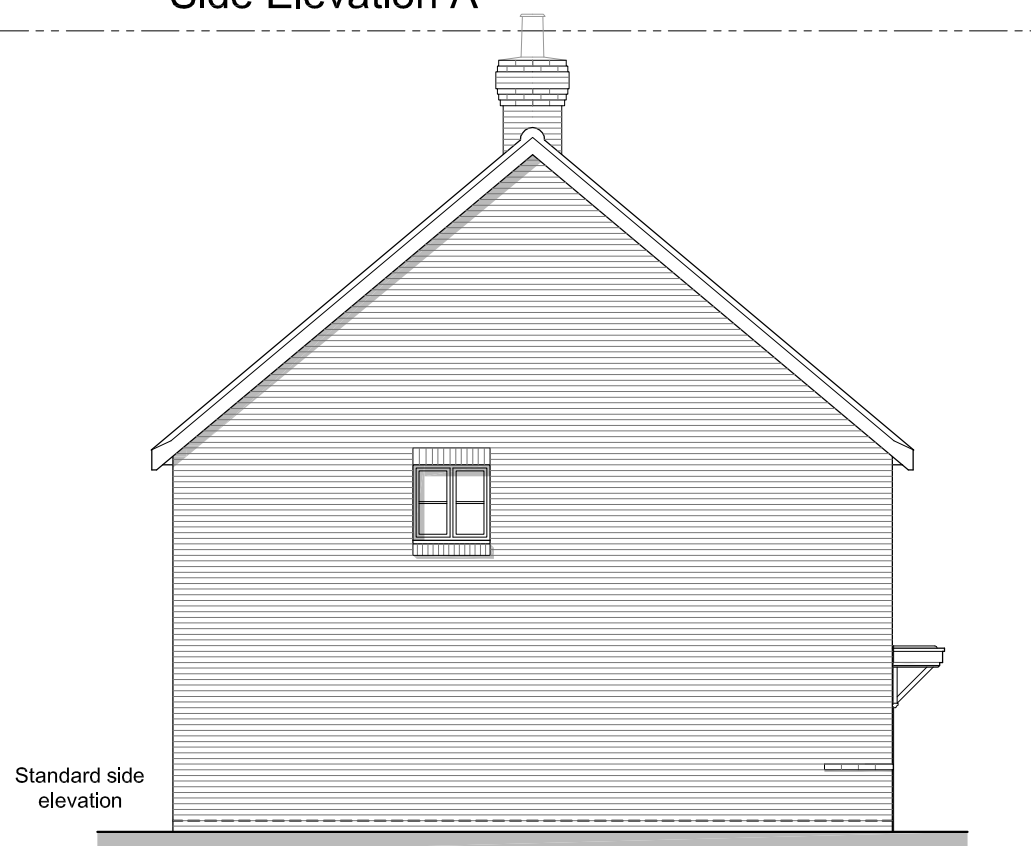

Side Elevation A

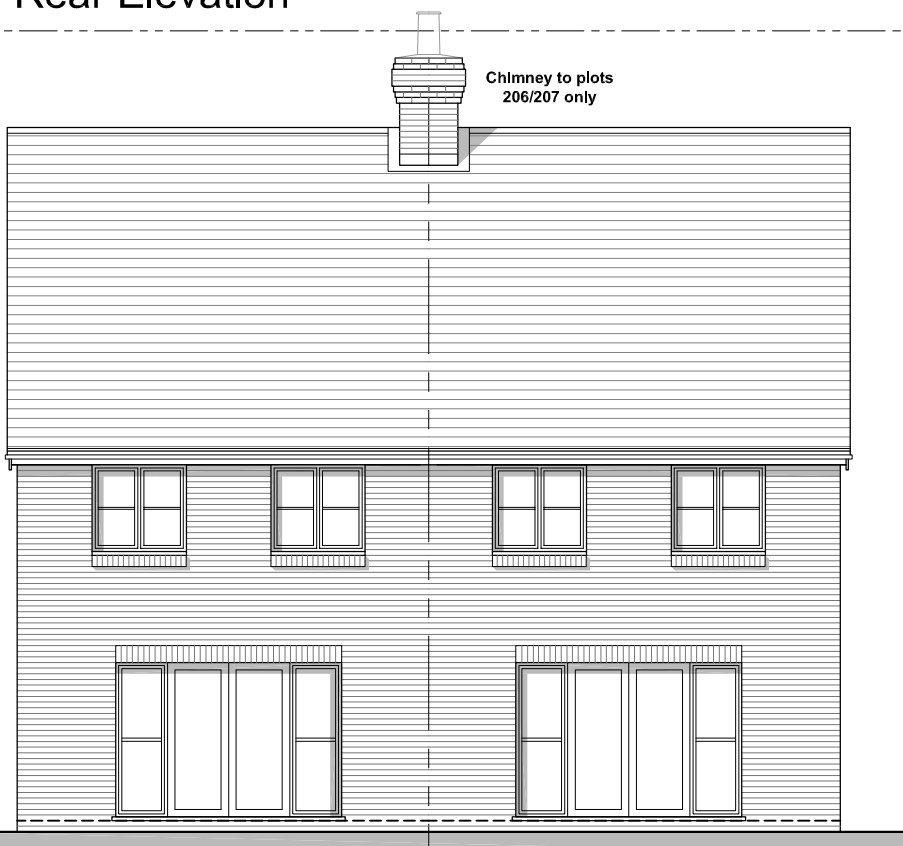

Rear Elevation

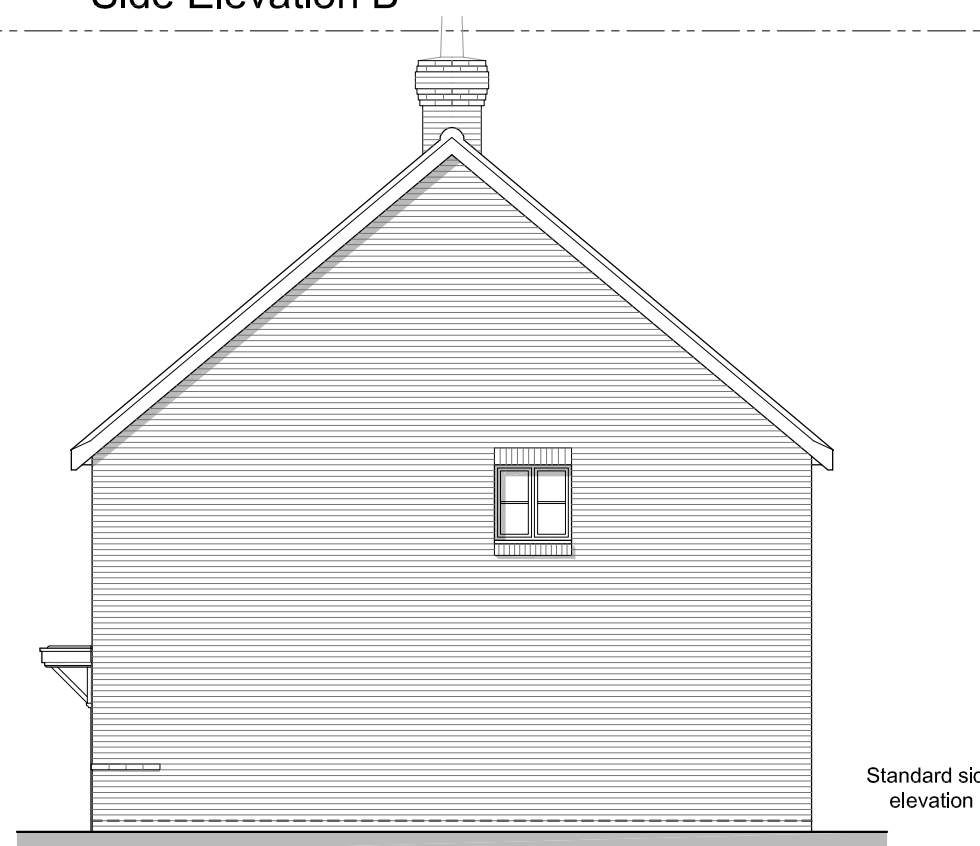

Side Elevation B

Plots
As: 206/207
Handed:

Floor Area : 88.4m² (951sqft)

REV.	DATE	REVISIONS:

BY	REV.	DATE	REVISIONS:

BY	REV.	DATE	REVISIONS:

BY	REV.	DATE	REVISIONS:

BY	REV.	DATE	REVISIONS:

BY	REV.	DATE	REVISIONS:

STATUS:

Planning

CLIENT: Bilsham Road Development LLP

PROJECT: Bilsham Road Yapton

SCALE: 1:100 (A1 ORIGINAL)

DRAWING: 3B5P Type A - Semi Elevations

DRAWN: GE
DATE: 01/09/20

19284

P138

A

