


Floor Plan

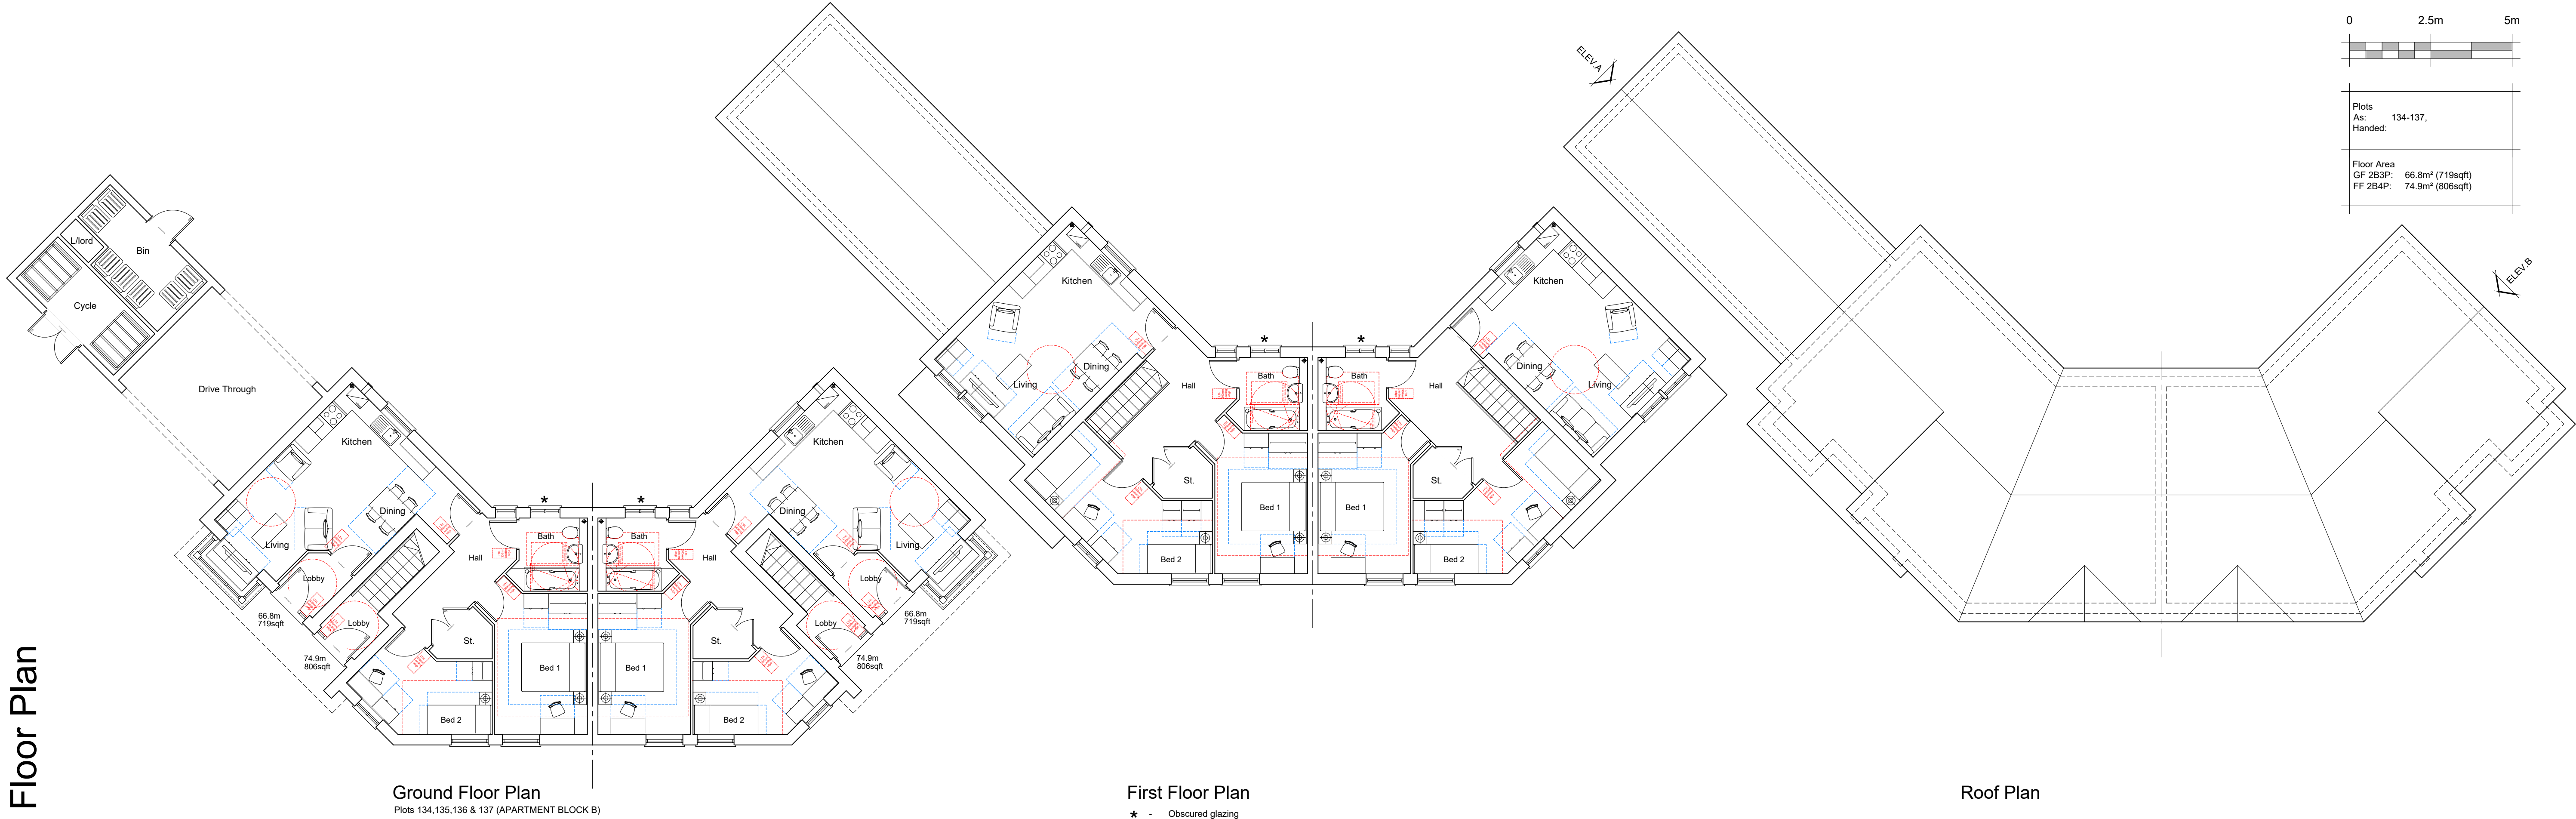

Drove




Front Elevation  
Plots 134,135,136 & 137 (APARTMENT BLOCK B)



Side Elevation A  
(Elevations drawn as viewed looking face on)  
★ - Obscured glazing



Rear Elevation

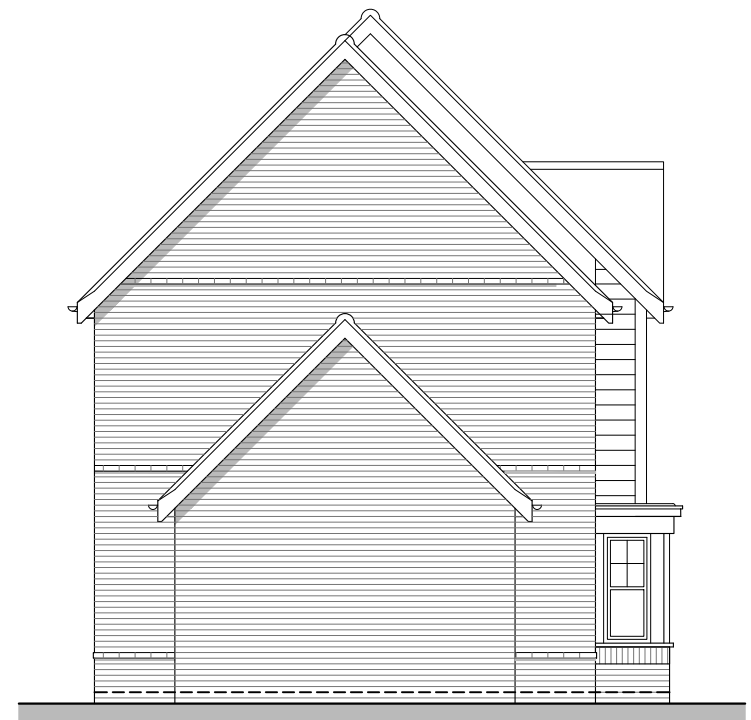

Side Elevation B

Planning

| REV. | DATE | REVISIONS: | BY | REV. | DATE | REVISIONS: | BY | REV. | DATE | REVISIONS: | BY | STATUS: |
|------|------|------------|----|------|------|------------|----|------|------|------------|----|---------|
|      |      |            |    |      |      |            |    |      |      |            |    |         |

|                |                              |                                                           |
|----------------|------------------------------|-----------------------------------------------------------|
| PROJECT:       | Bilsham Road Development LLP | Land at Bilsham Road, Yapton                              |
| SCALE:         | 1:100 (A1 ORIGINAL)          | DRAWING: Apartment Block B, 2BF - Full Plans & Elevations |
| DRAWN: RDB     | 19284                        | P114                                                      |
| DATE: Jan 2020 |                              |                                                           |

**OSP**  
architecture planning masterplanning  
2 Funtley Court, Funtley Hill,  
Fareham, Hampshire, PO16 7UY.  
info@osparchitecture.com www.osparchitecture.com  
Tel: 01329 559400