

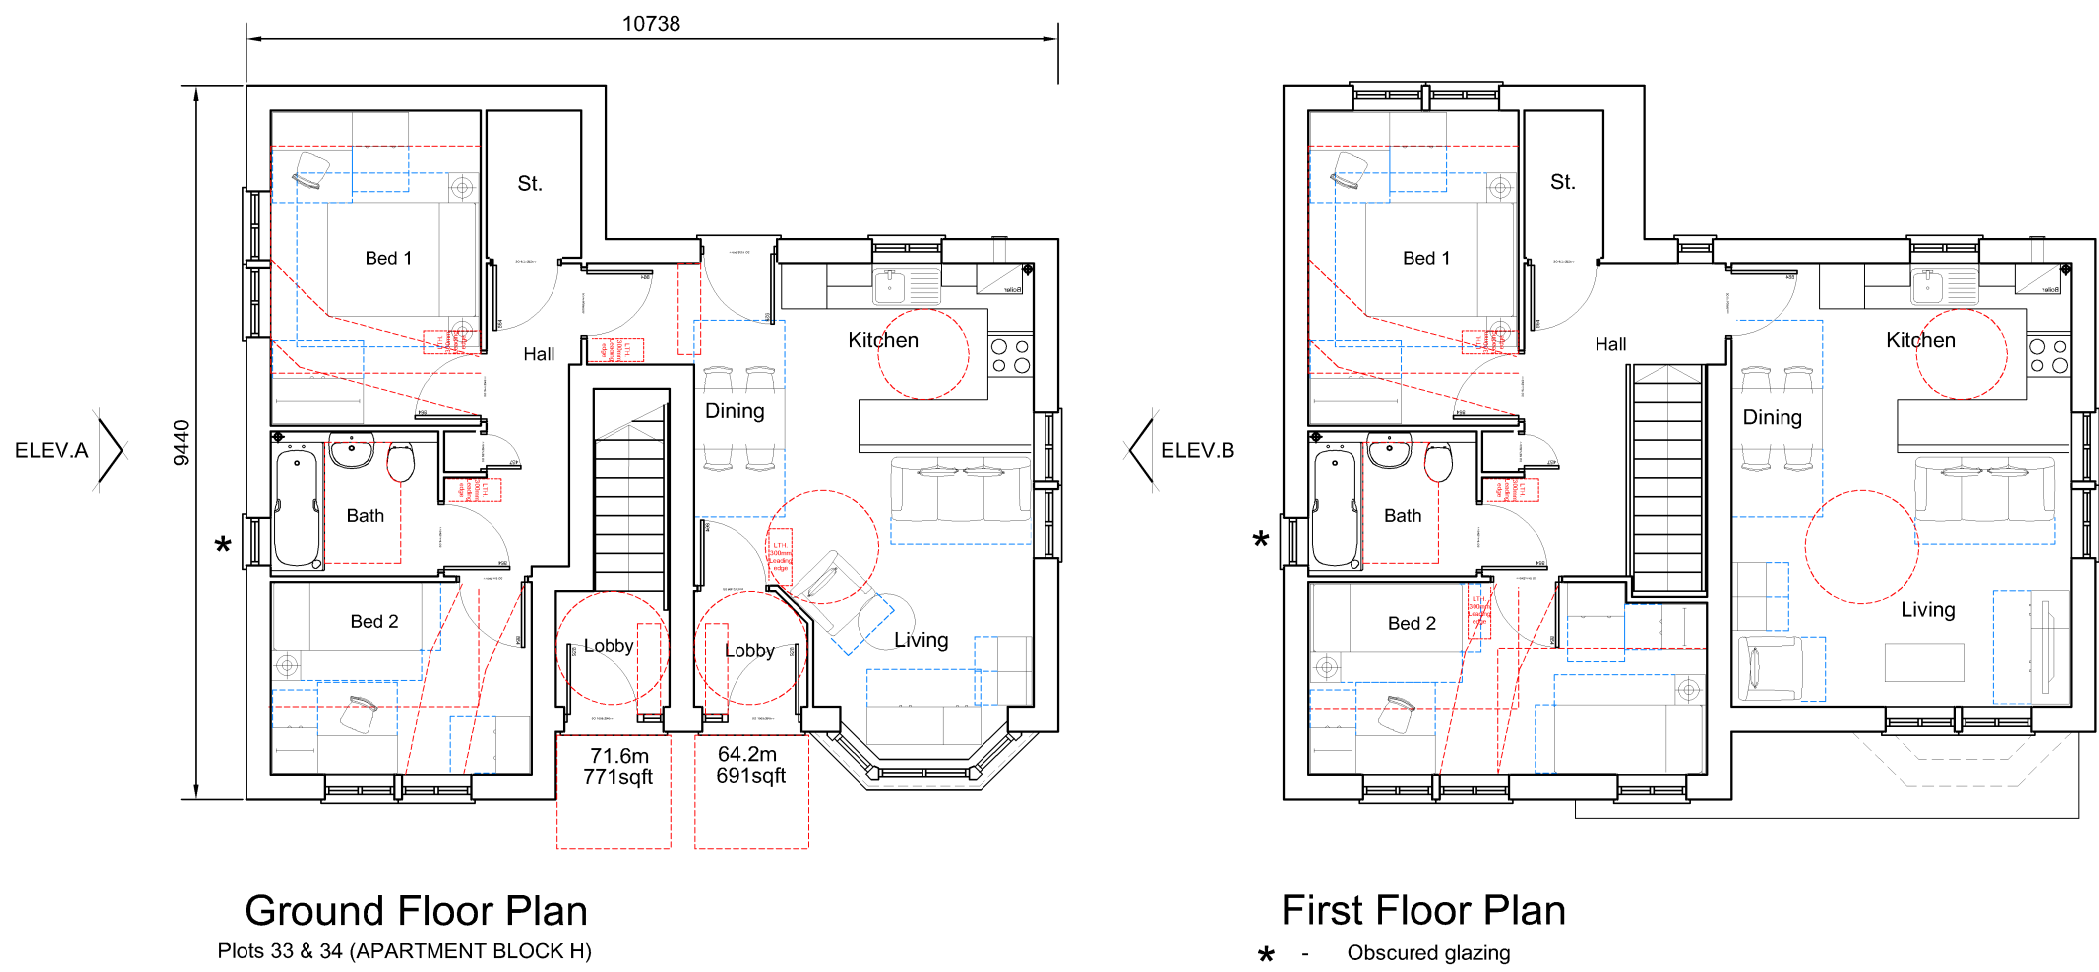


Floor Plan

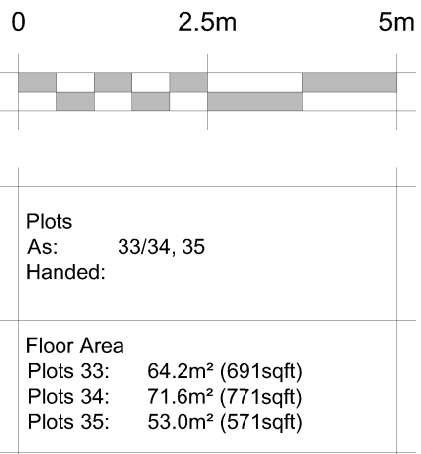


Roof Plan

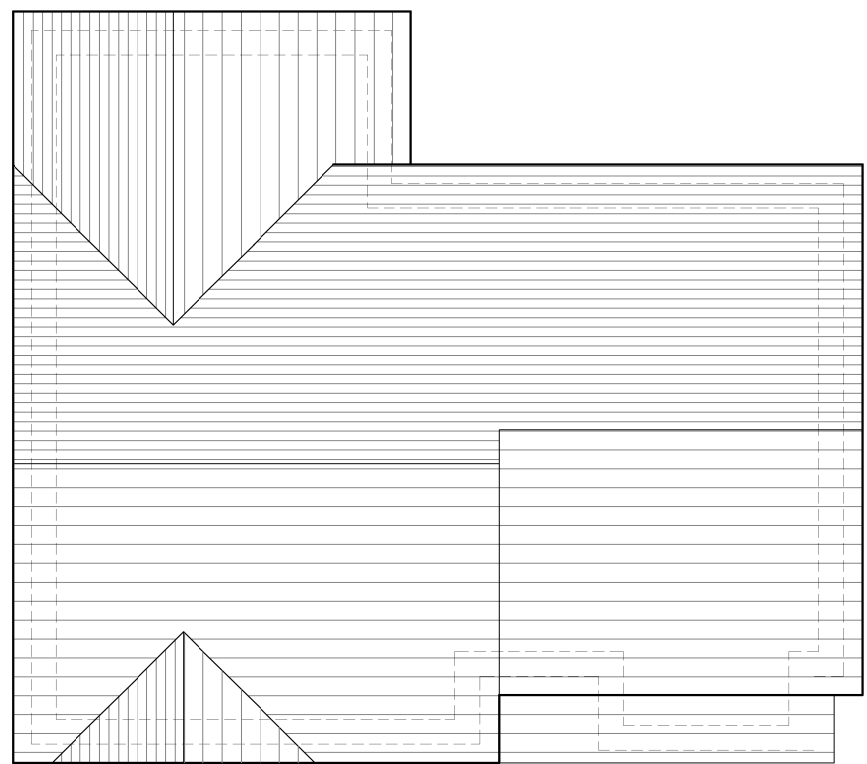


Bilsham





Floor Plan

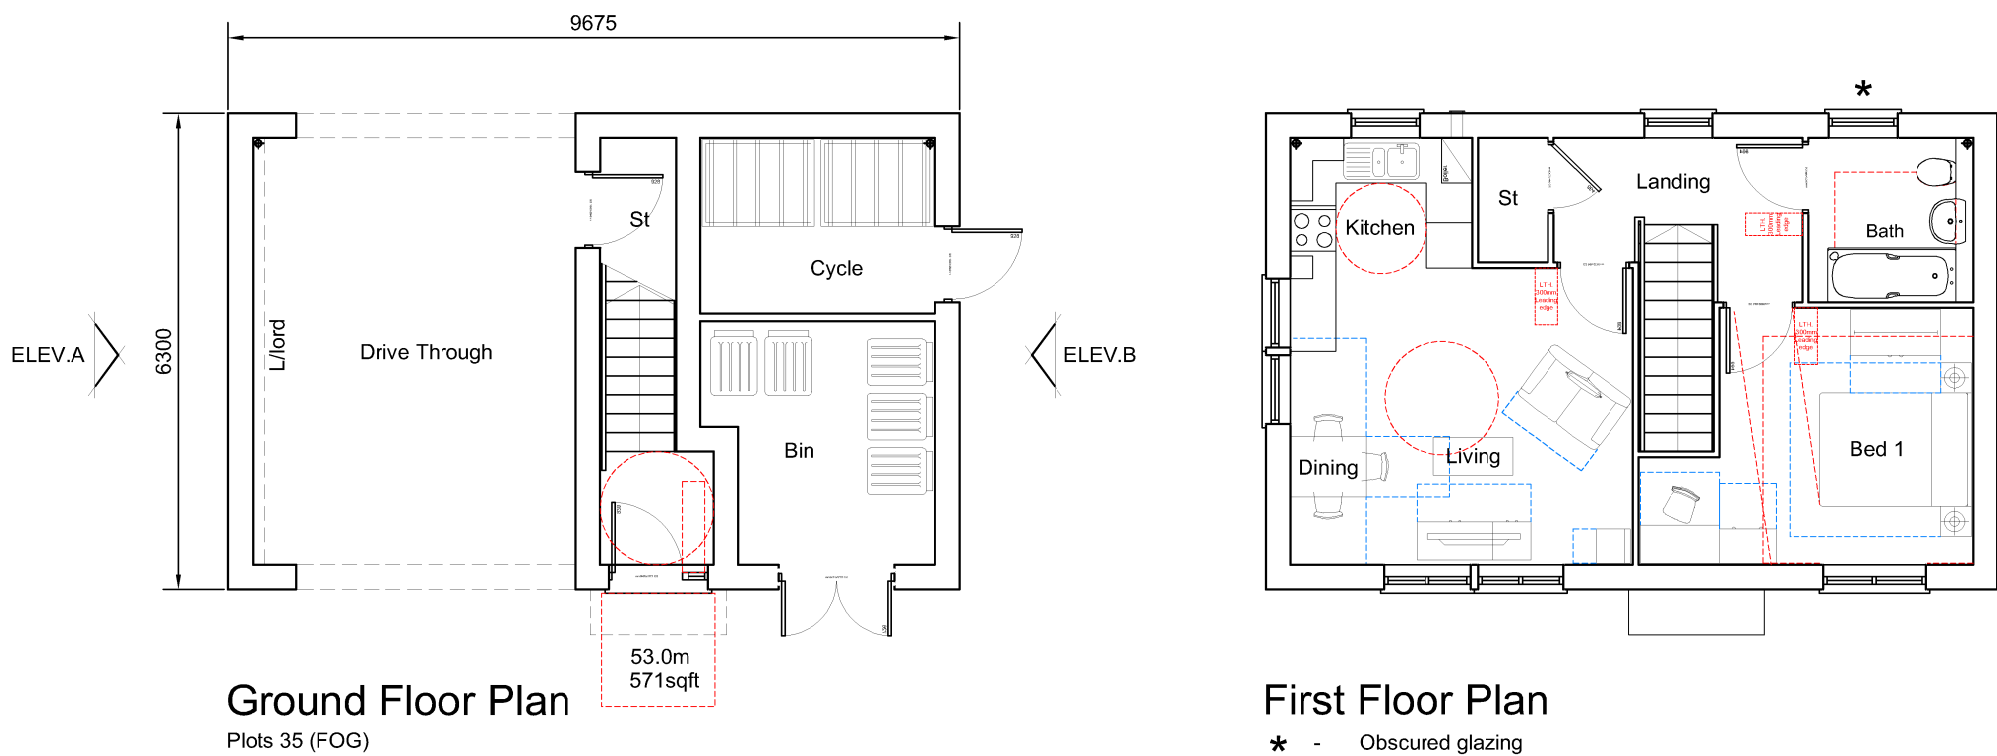

Roof Plan

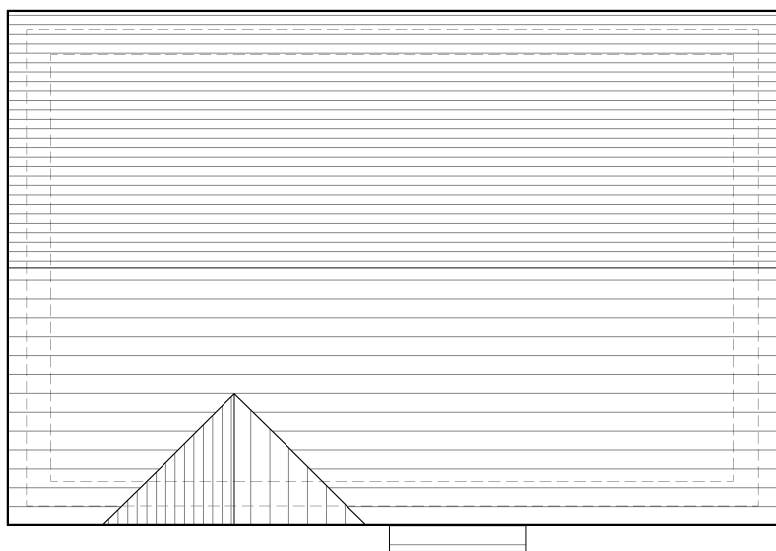

Bilsham

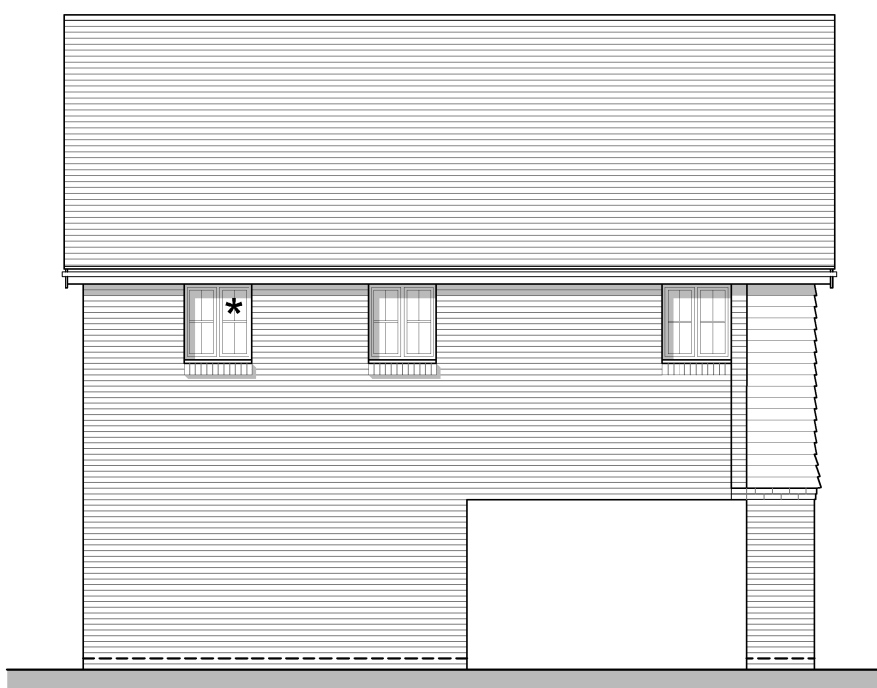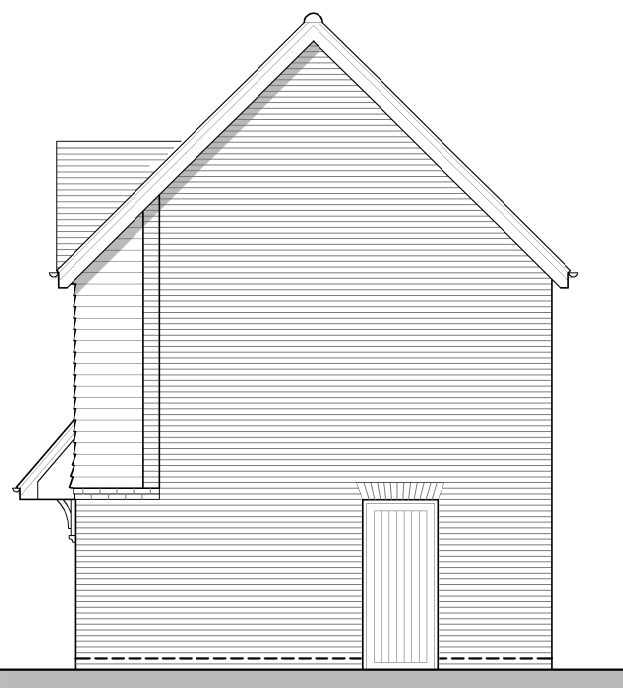

Planning

REV.	DATE	REVISIONS:	BY	REV.	DATE	REVISIONS:	BY	STATUS:

PROJECT: Bilsham Road Development LLP

Land at Bilsham Road,
Yapton

SCALE: 1:100 (A1 ORIGINAL)

DRAWING: Apartment Block H + FOG
1BF & 2BF - Full Plans & Elevations

DRAWN: RDB/GE
DATE: Jan 2020

19284

P117

—

